



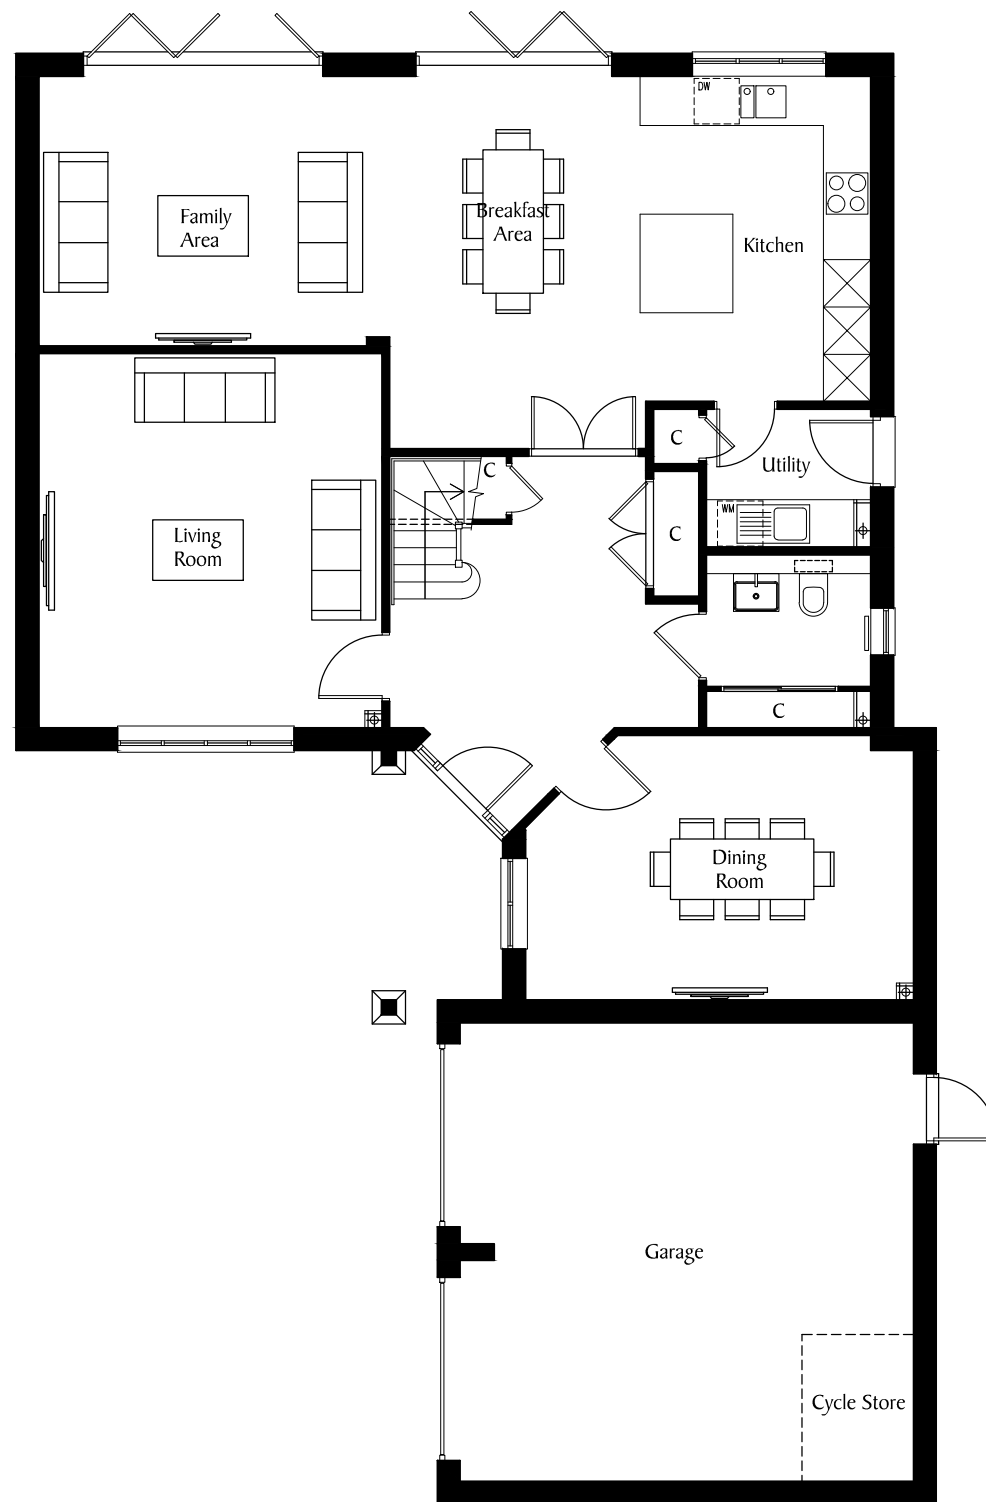


SH5
Plot 36

Ground Floor

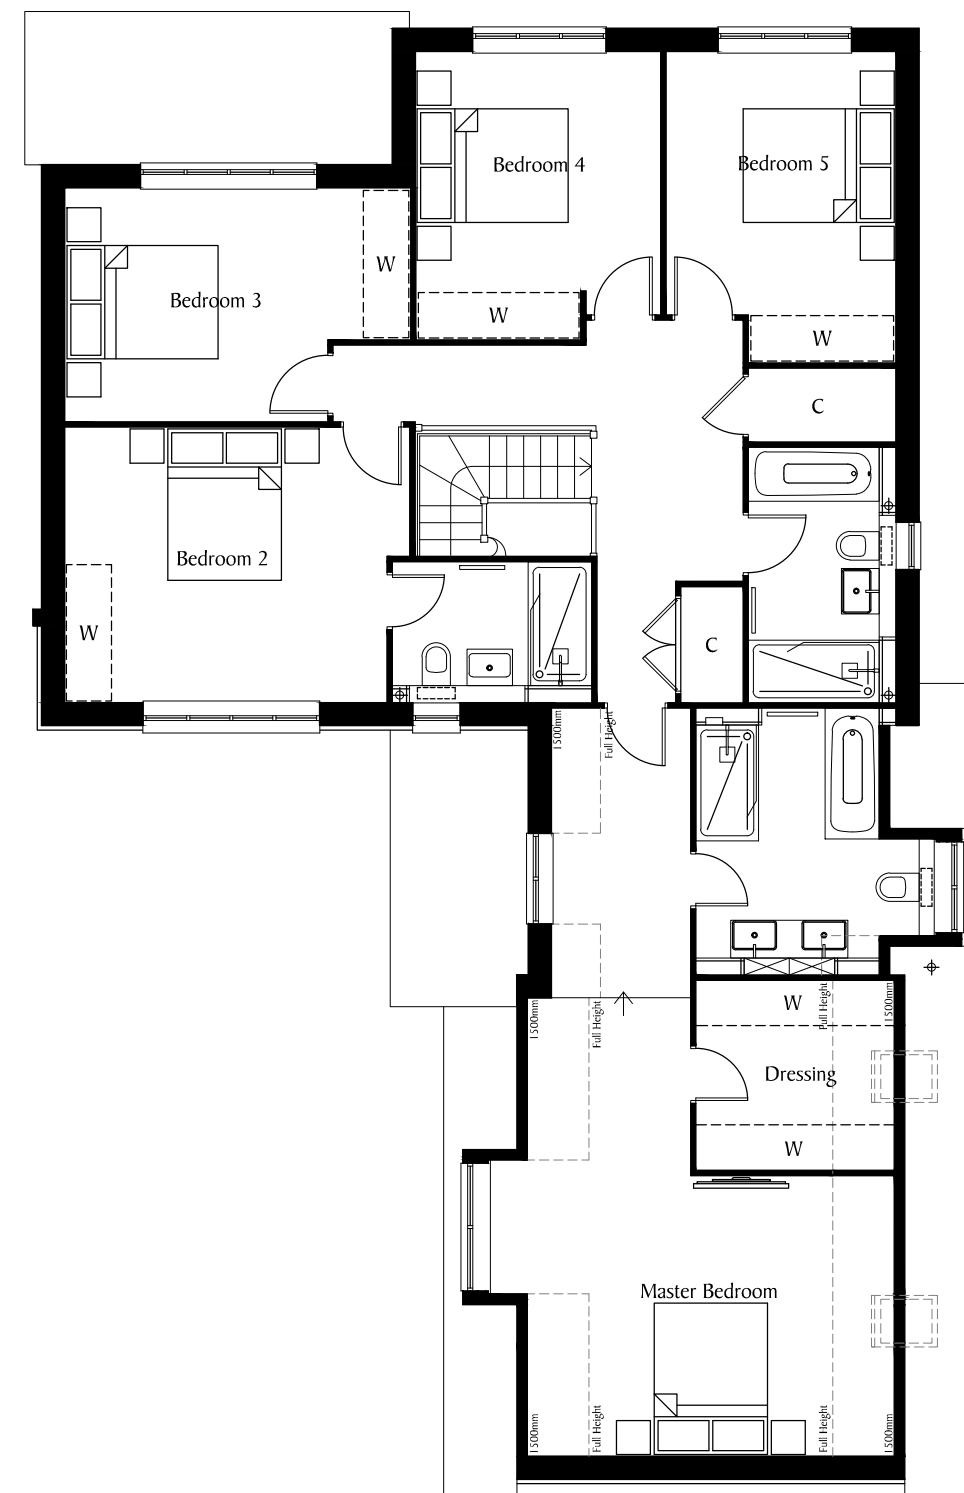

First Floor

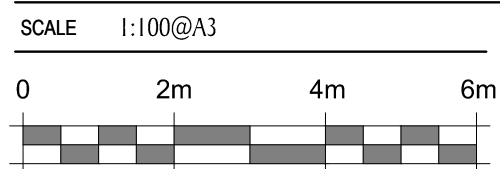

REV	DATE	REVISION
B	13.07.20	Plot 3 reference omitted from drawing.

REV	DATE	REVISION
-----	------	----------

DEVELOPMENT
LAND WEST OF WORTHING ROAD
SOUTHWATER
PHASE 5

DRAWN
RJW

DATE
MAY 2020

DRAWING TITLE

PLOT 36
FLOOR PLANS

DRG NO.
S835/P36/01

REVISION
B

Berkeley
Designed for life

Berkeley Homes (Southern) Limited
Berkeley House, Bay Tree Avenue
Leatherhead
Surrey, KT22 7UE
Tel: (01372) 370400