

ISSUE STATUS


ADDENDUM

CLIENT

TIM MITRA

PROJECT		
PALMERS STUD		
REV	DESCRIPTION	DATE
A	CONCEPT DESIGN	18.08.25
B	DETAILED DESIGN	10.09.25
C	DETAILED DESIGN	16.09.25
D	DETAILED DESIGN	22.09.25
E	FOR PLANNING	23.12.25
F	ADDENDUM	06.01.26


PROJECT ID	DATE of ISSUE
45829	30.06.25
SCALE (@ A1)	REV
As indicated	F
TITLE	
SITE LOCATION PLAN	
PROPOSED	
DWG No.	

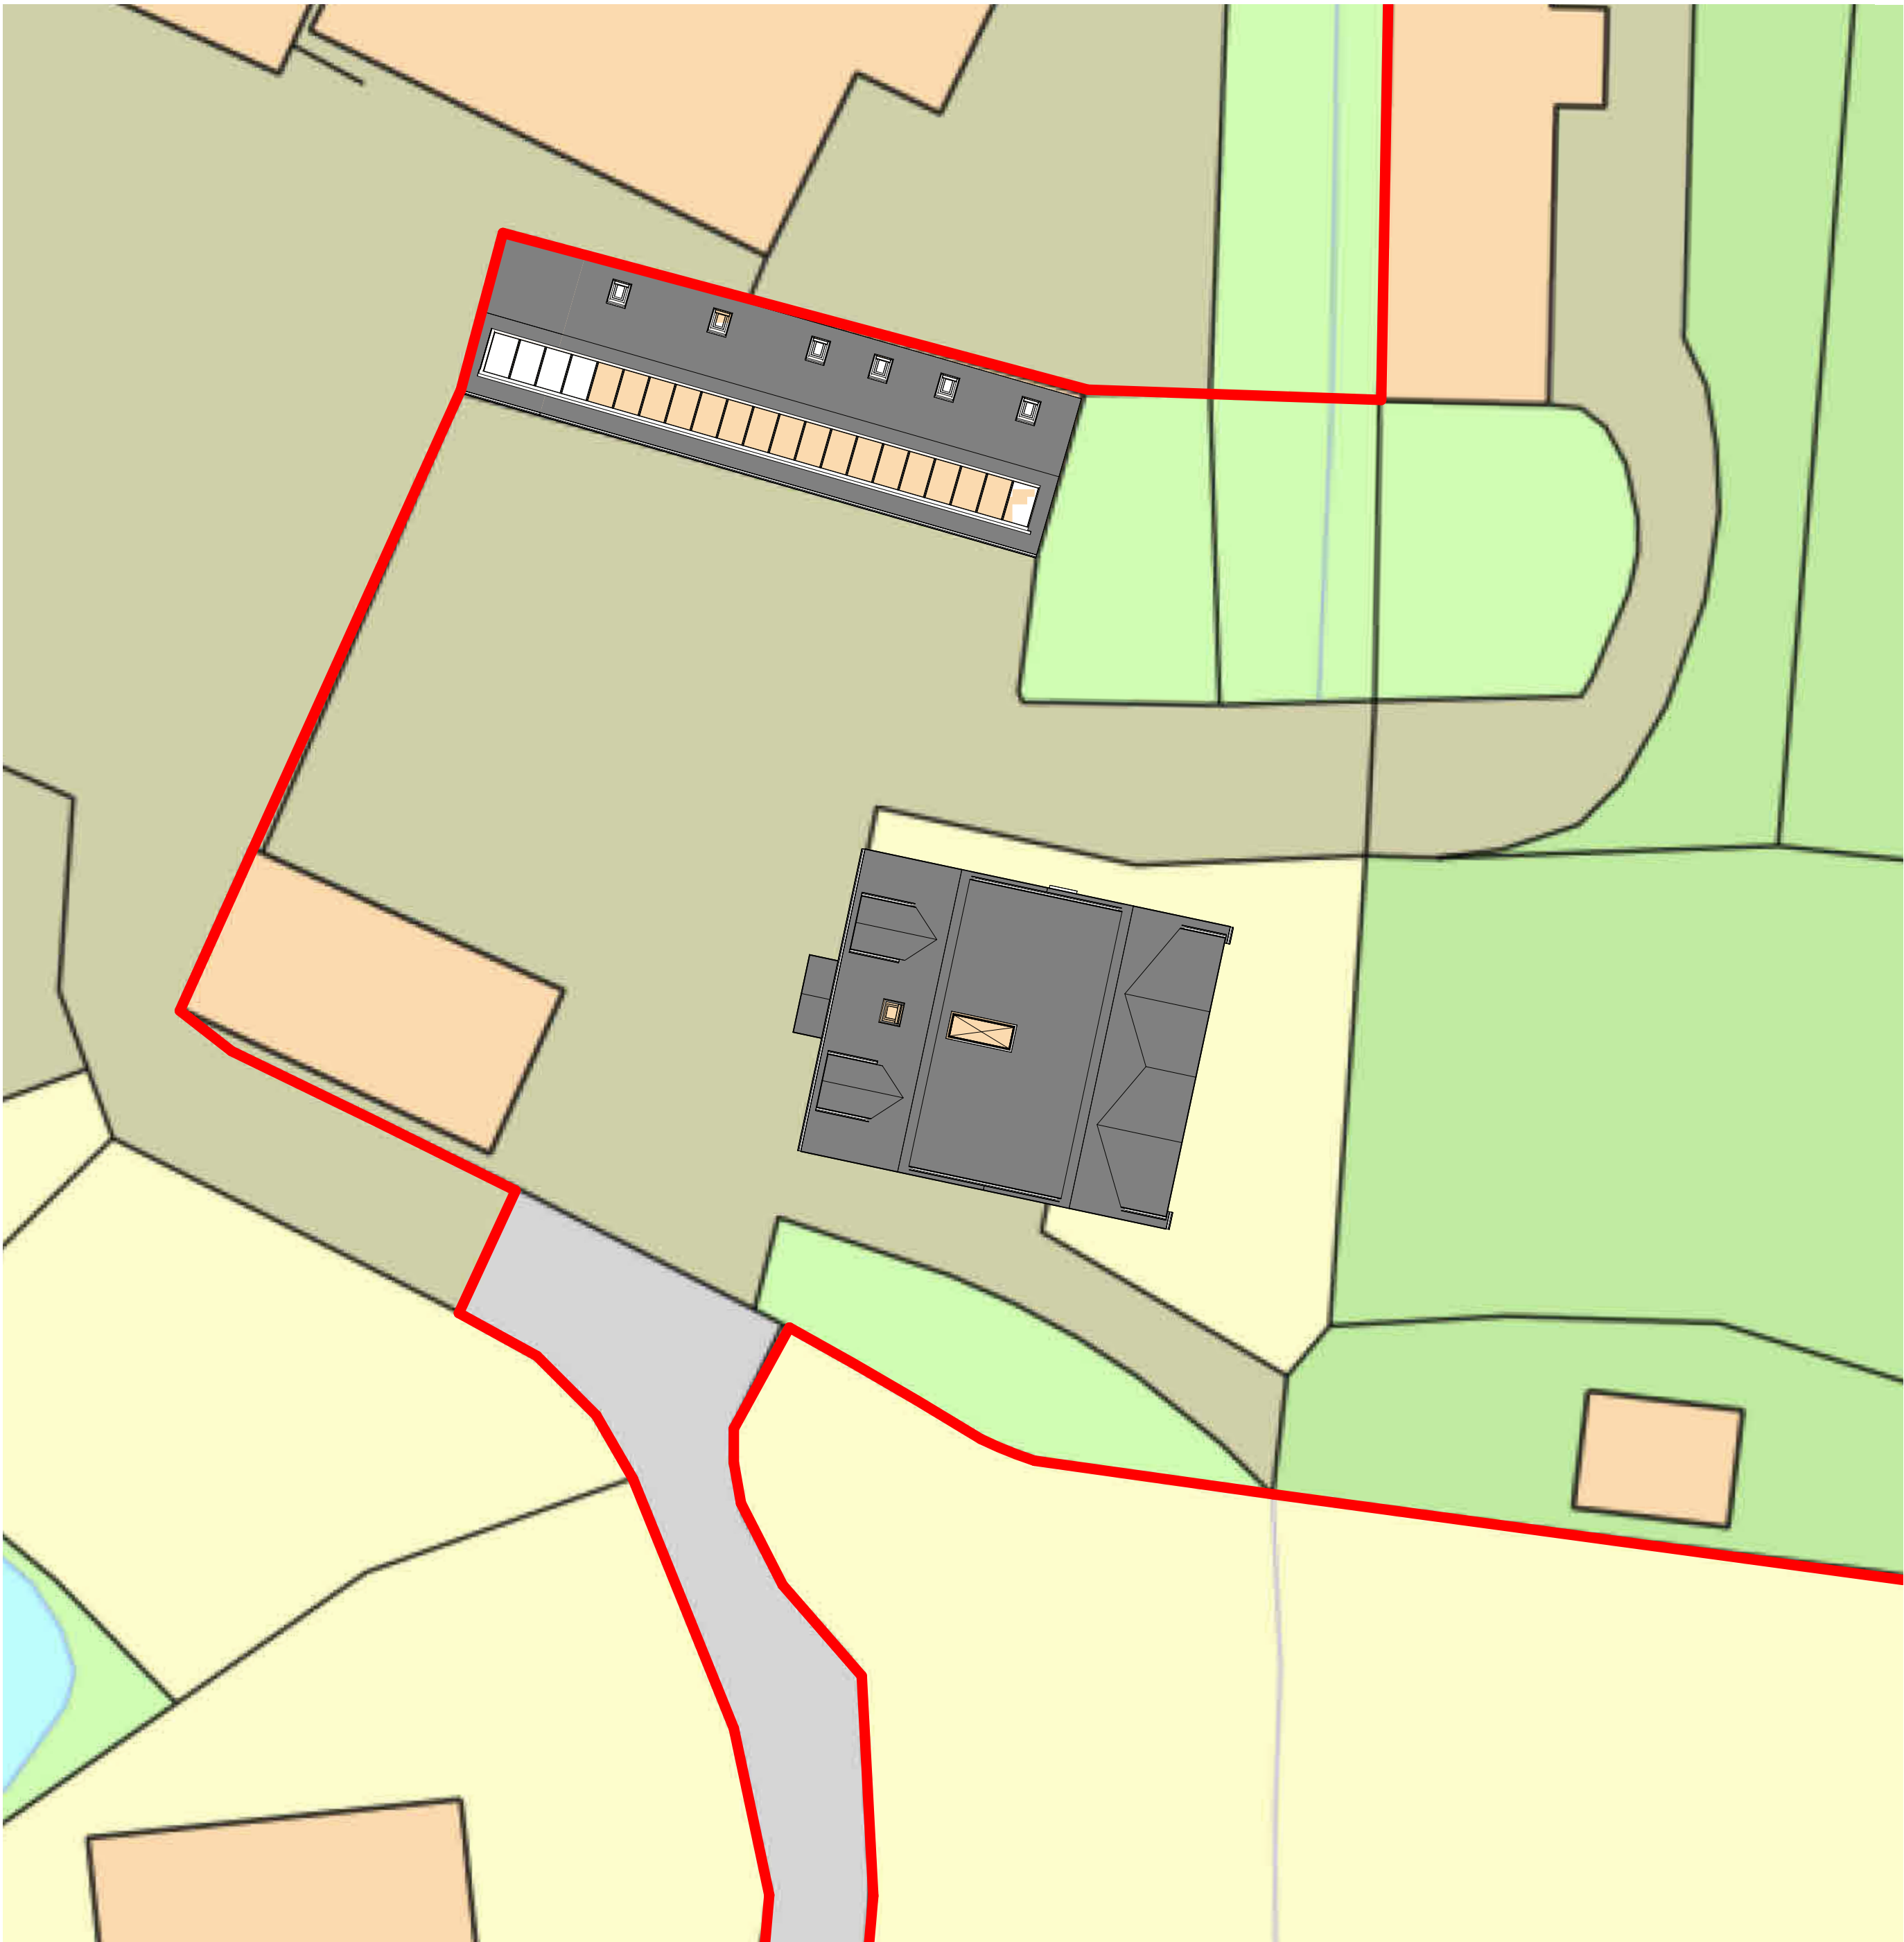

1

SITE PLAN_PROPOSED

1 : 200

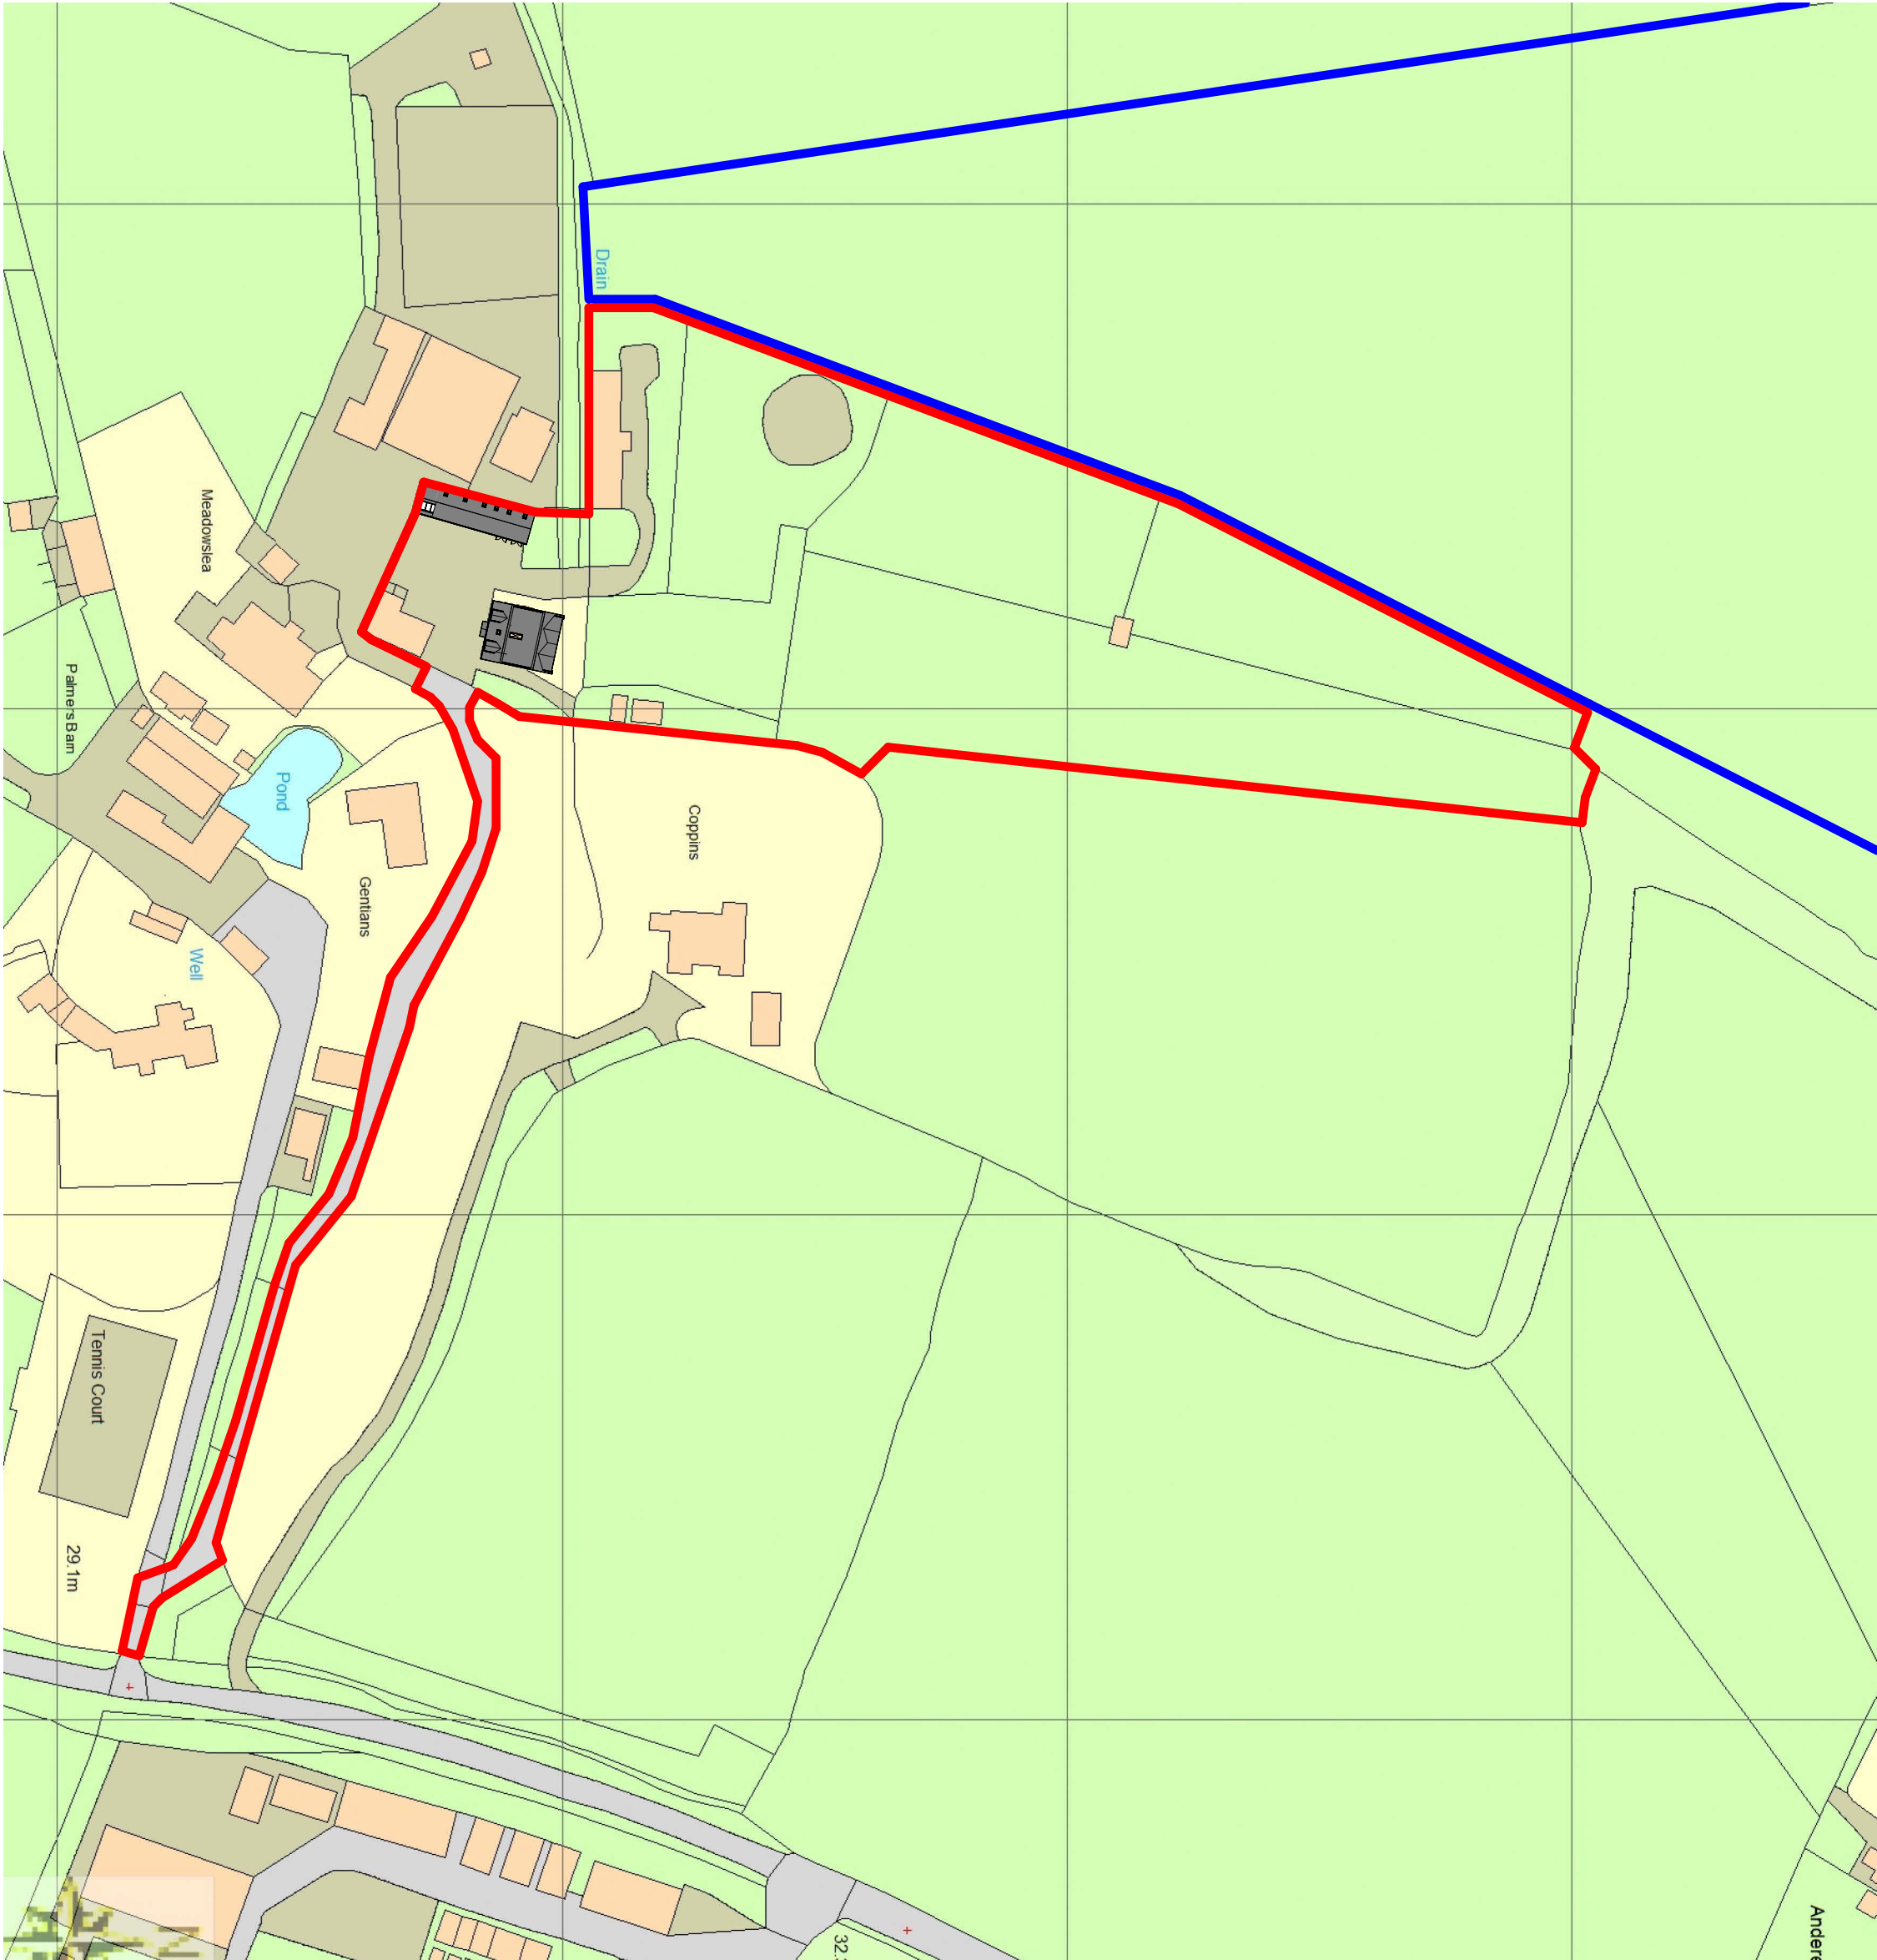

2

LOCATION PLAN_PROPOSED

1 : 1250

