



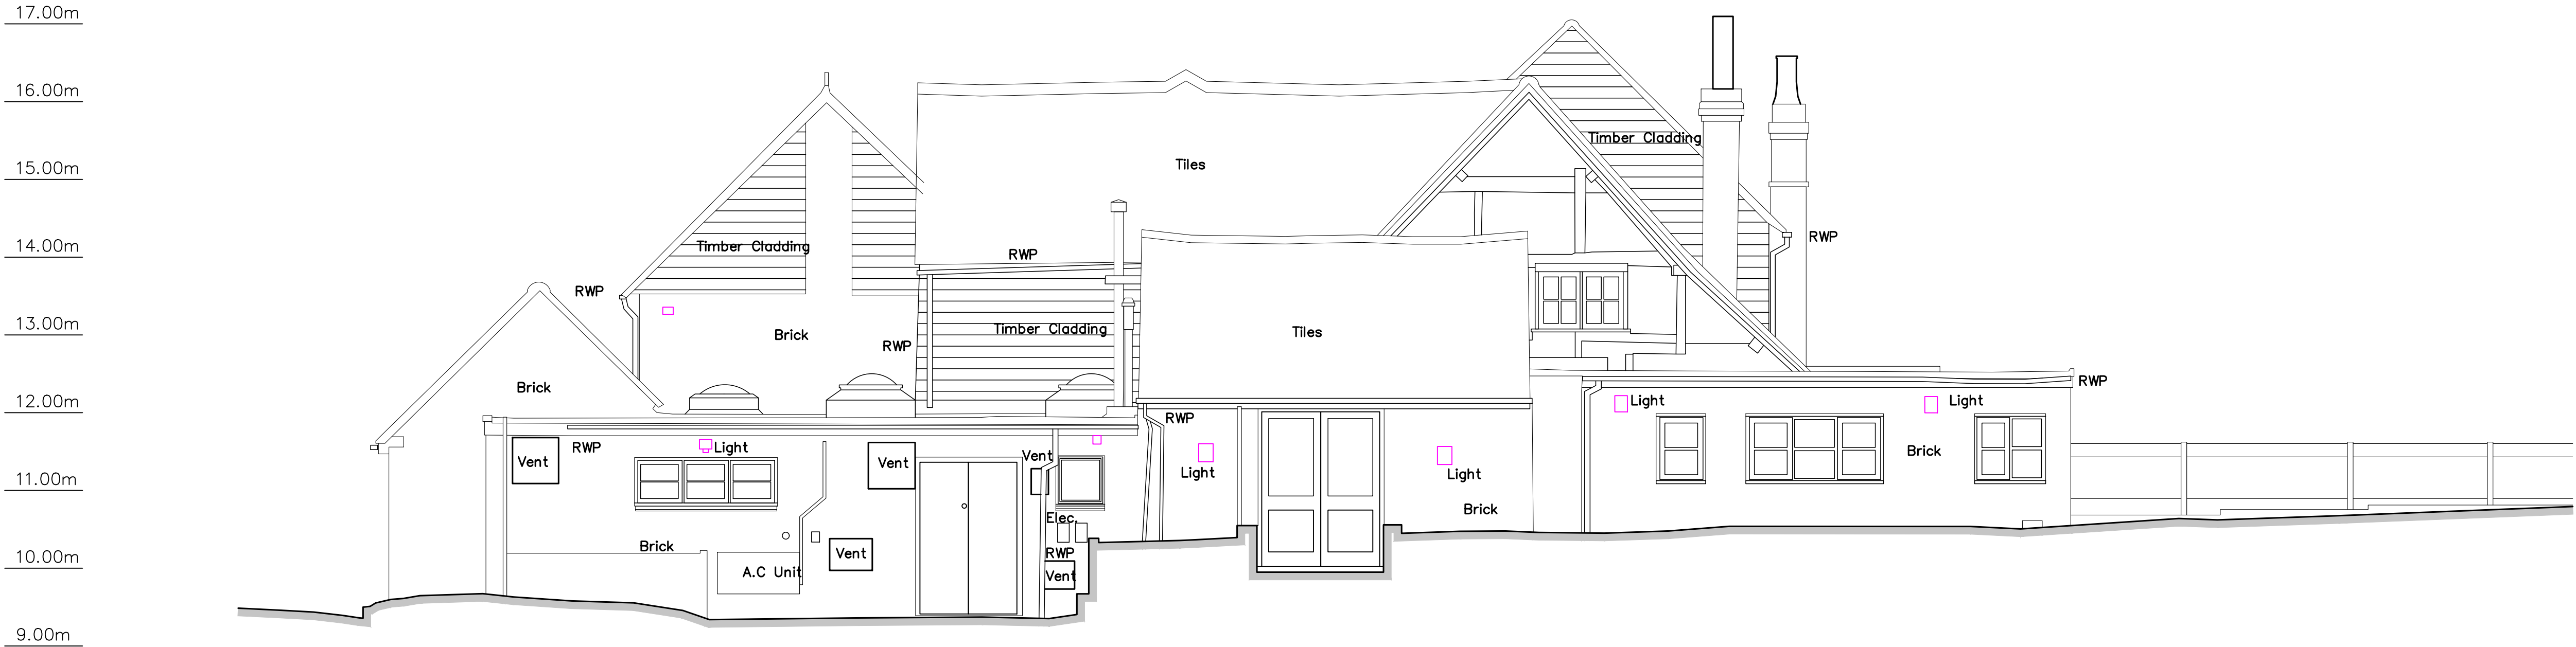


EXISTING WEST ELEVATION

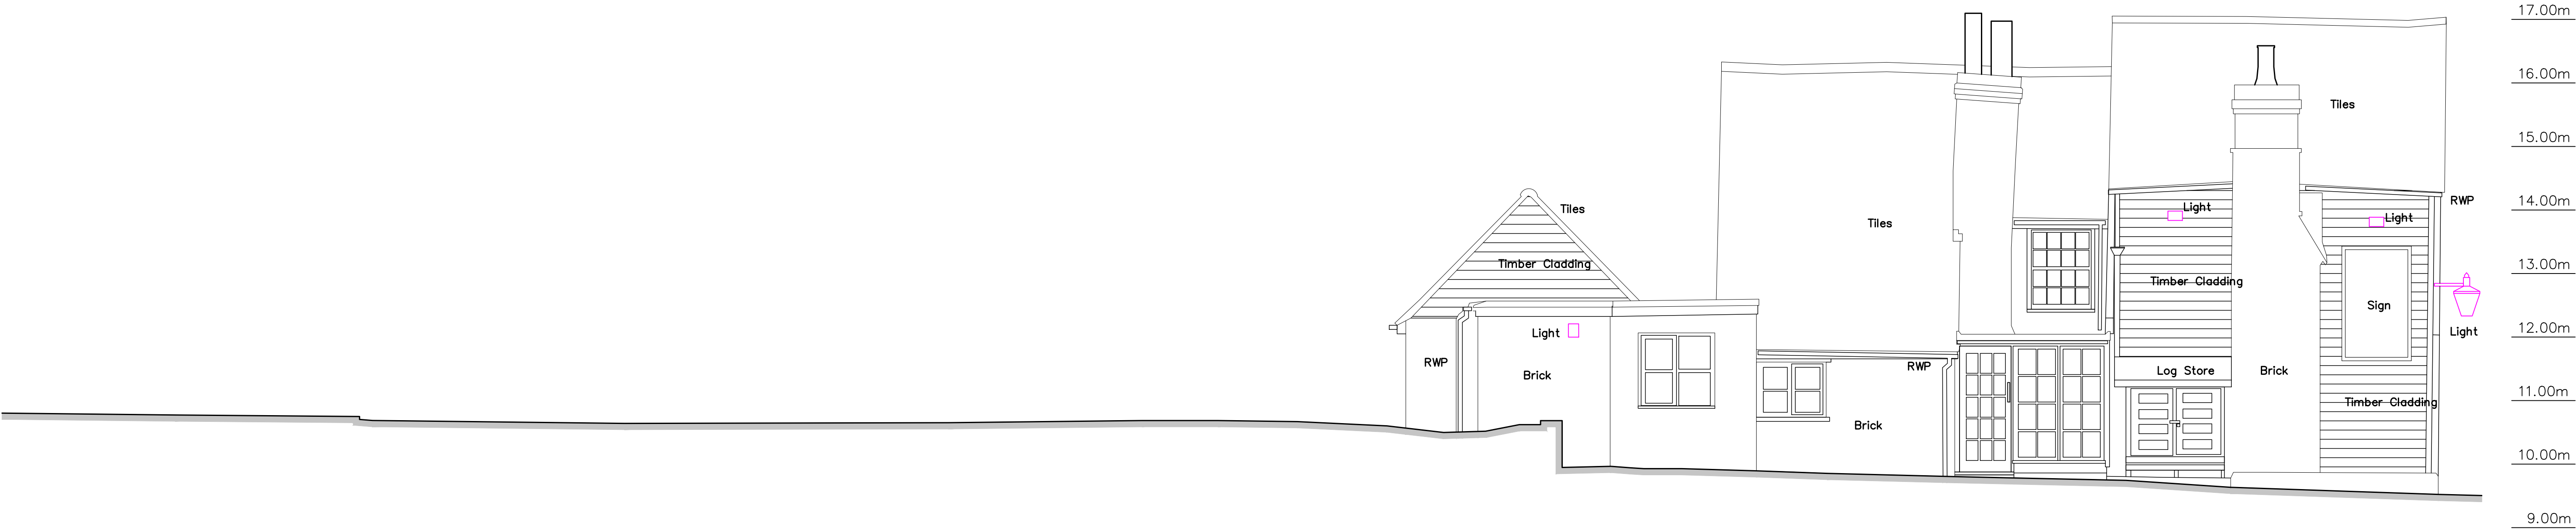

EXISTING SOUTH ELEVATION

Note:
All levels and dimensions are to be checked on site.
This drawing is to be read in conjunction with all relevant consultants' requirements, drawings and specifications.
Any discrepancies between consultants' drawings to be reported to the Contract Administrator before any relevant work commences.

Copyright: 2022 Eye For Detail Architects ©

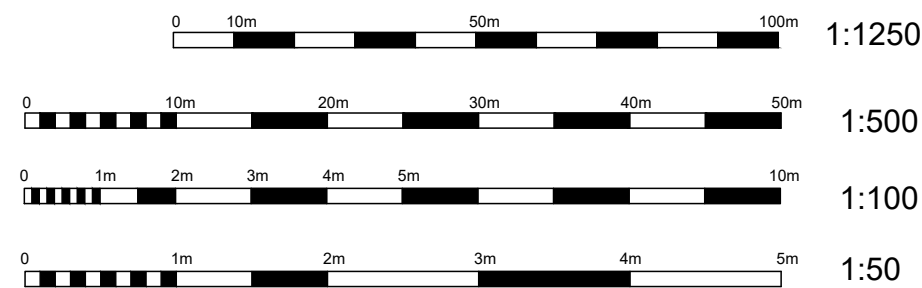

SURVEY- EXISTING PRIOR TO UNAUTHORISED PLANNING BREACH

Andrew Keeley
The Tipsy Pub Co LTD,
Worthing Road, Southwater, RH13 9H
EN/21/0093 Correct The Unauthorised Planning Breach
For A Listed Building
Existing West & South Elevations

Scale 1:50, 1:500 Job 4080 Dwg AD04 Rev A

Eye For Detail

ARCHITECTS

Oakwood House

North Heath Lane

Horsham

W. Sussex

RH12 5PJ

T: 01403 211868

Mob: 07540787365

info@elfdarchitects.co.uk

info@elfdarchitects.com

www.elfdarchitects.co.uk