





SITE LOCATION
(Scale 1:50000)

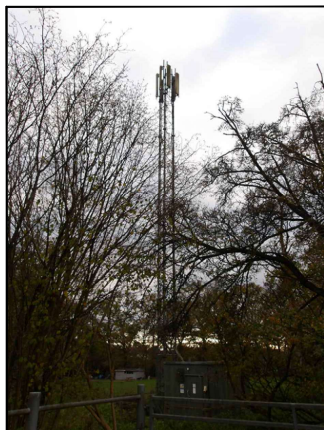


SITE PHOTOGRAPH

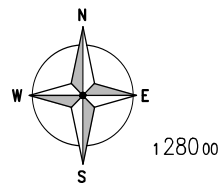


1280 00

1279 00

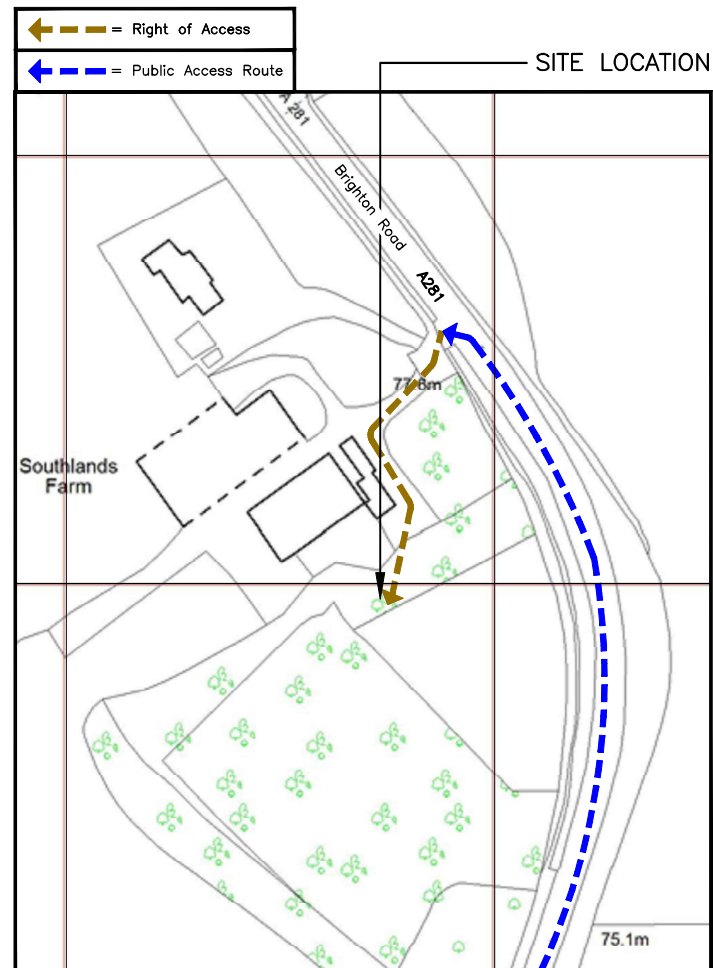

DETAILED SITE LOCATION (Scale 1:1250)

 


Based upon Ordnance Survey map extract
with the permission of the Controller of
His Majesty's Stationery Office.
Crown copyright.
Licence No. AC0000813445


W3W COMPOUND
rejects.trickled.eased

W3W START OF ACCESS TRACK
unfit.headliner.haggis

ALL DIMENSIONS ARE IN mm UNLESS NOTED OTHERWISE					
N.G.R		E: 520271		N: 127888	
DIRECTIONS: HEAD SOUTHWEST ON M23, CONTINUE ONTO A23, TAKE THE B2114 EXIT TOWARD B2110, AT THE ROUNDABOUT, CONTINUE STRAIGHT ONTO BRIGHTON RD/B2114, CONTINUE TO FOLLOW B2114, AT THE ROUNDABOUT, TAKE THE 2ND EXIT ONTO HIGH ST/B2110/B2114, SLIGHT RIGHT ONTO HORSHAM RD/B2110, SLIGHT RIGHT ONTO SANDYGATE LN/B2115, SLIGHT RIGHT ONTO SANDYGATE LN/B2115, DESTINATION WILL BE ON THE LEFT.					
1A	CONSTRUCTION ISSUE	MH	RN	07.01.26	
REV	MODIFICATION	BY	CH	DATE	
 Part of M Group					
					
Cell Name					Opt.
SOUTHLANDS FARM					—
Cell ID No					
CSID	—	VF	—	TEF	
12727126	—	31741VF	—	—	
Project No.	—	N/A	—	N/A	
1273864	—	SWS_CST029	—	—	
Site Address / Contact Details					
BRIGHTON ROAD MONKS GATE HORSHAM WEST SUSSEX RH13 6JD					
Drawing Title:					
SITE LOCATION MAPS					
Purpose of issue:					Dwg Rev.
CONSTRUCTION					
Drawing Number:					
100					1A
Surveyed By:		Original Sheet Size:		Pack Issue:	
SL		A3			
Drawn:	Date:	Checked:	Date:		
MH	07/01/26	RN	07/01/26	1A	

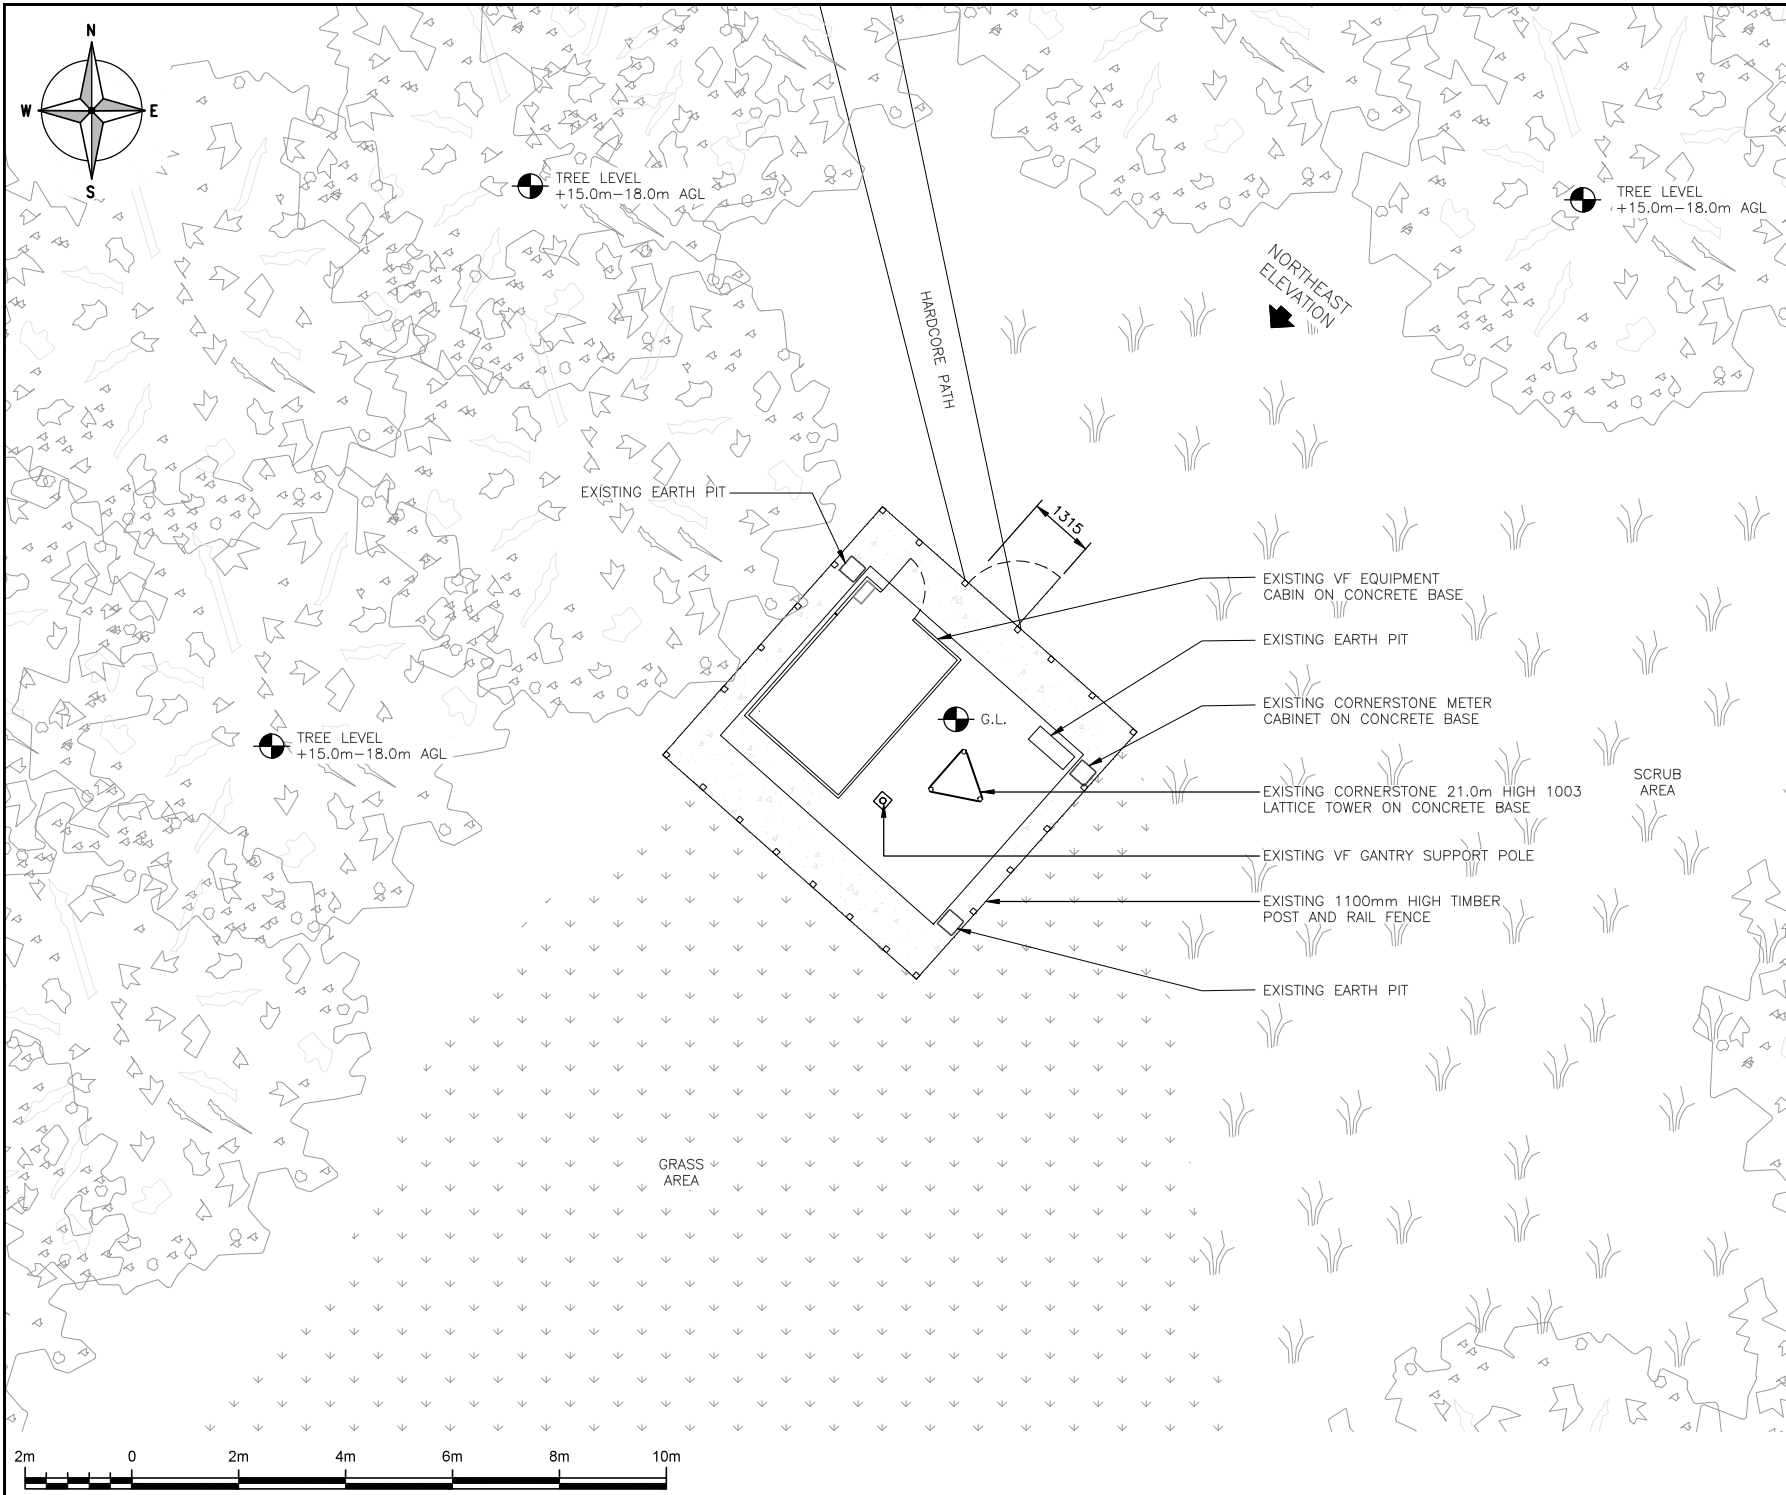

ALL DIMENSIONS ARE IN mm UNLESS NOTED OTHERWISE					
N.G.R		E: 520271		N: 127888	
NOTES:					
1A	CONSTRUCTION ISSUE	MH	RN	07.01.26	
REV	MODIFICATION	BY	CH	DATE	
 Part of M Group					
					
Cell Name					Opt.
SOUTHLANDS FARM					-
Cell ID No					
CSID	-	VF	-	TEF	
12727126	-	31741VF	-	-	
Project No.	-	N/A	-	N/A	
12273864	-	SWS_CST029	-	-	
Site Address / Contact Details					
BRIGHTON ROAD MONKS GATE HORSHAM WEST SUSSEX RH13 6JD					
Drawing Title:					
EXISTING SITE PLAN					
Purpose of Issue:					Dwg Rev:
CONSTRUCTION					1A
Drawing Number:					1A
200					1A
Surveyed By:		Original Sheet Size:		Pack Issue:	
SL		A3		1A	
Drawn:	Date:	Checked:	Date:	1A	
MH	07/01/26	RN	07/01/26	1A	

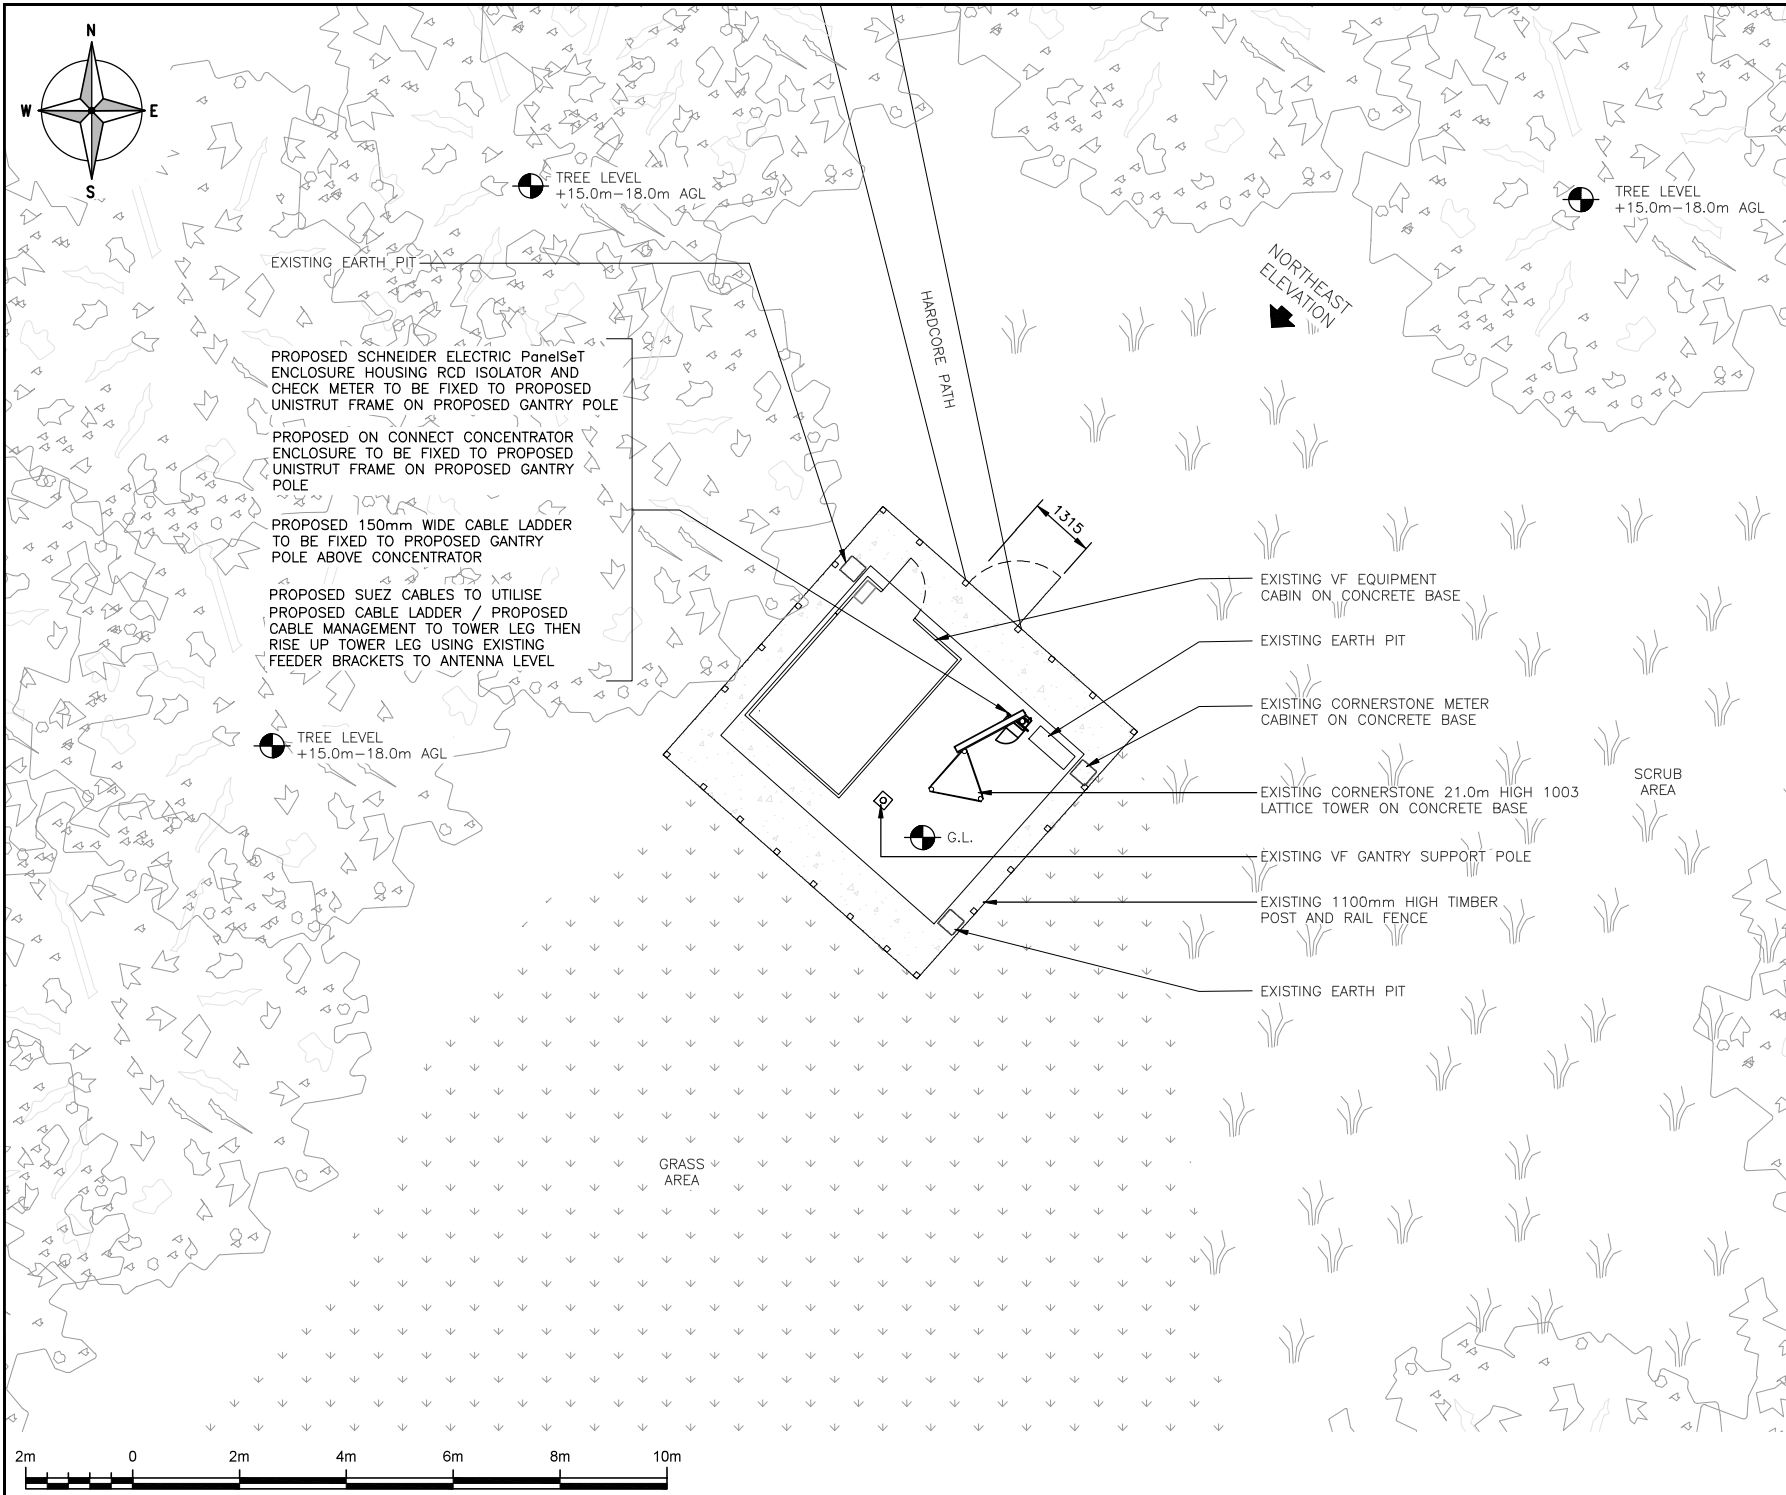

ALL DIMENSIONS ARE IN mm UNLESS NOTED OTHERWISE

N.G.R E: 520271N: 127888

NOTES:

NOTE: COMPOUND OVERGROWN IN PLACES, TO BE CLEARED PRIOR TO COMMENCEMENT OF WORKS

1A	CONSTRUCTION ISSUE	MH	RN	07.01.26
REV	MODIFICATION	BY	CH	DATE




Part of M Group



Cell Name			Opt.
SOUTHLANDS FARM			-
Cell ID No			
CSID	-	VF	-
12727126	-	31741VF	-
Project No.	-	N/A	-
12273864	-	SWS_CST029	-
Site Address / Contact Details			
BRIGHTON ROAD MONKS GATE HORSHAM WEST SUSSEX RH13 6JD			
Drawing Title: PROPOSED SITE PLAN			
Purpose of Issue:			Dwg Rev:
CONSTRUCTION			
Drawing Number:			
201			1A
Surveyed By:		Original Sheet Size:	Pack Issue:
SL		A3	
Drawn:	Date:	Checked:	Date:
MH	07/01/26	RN	07/01/26

1:100

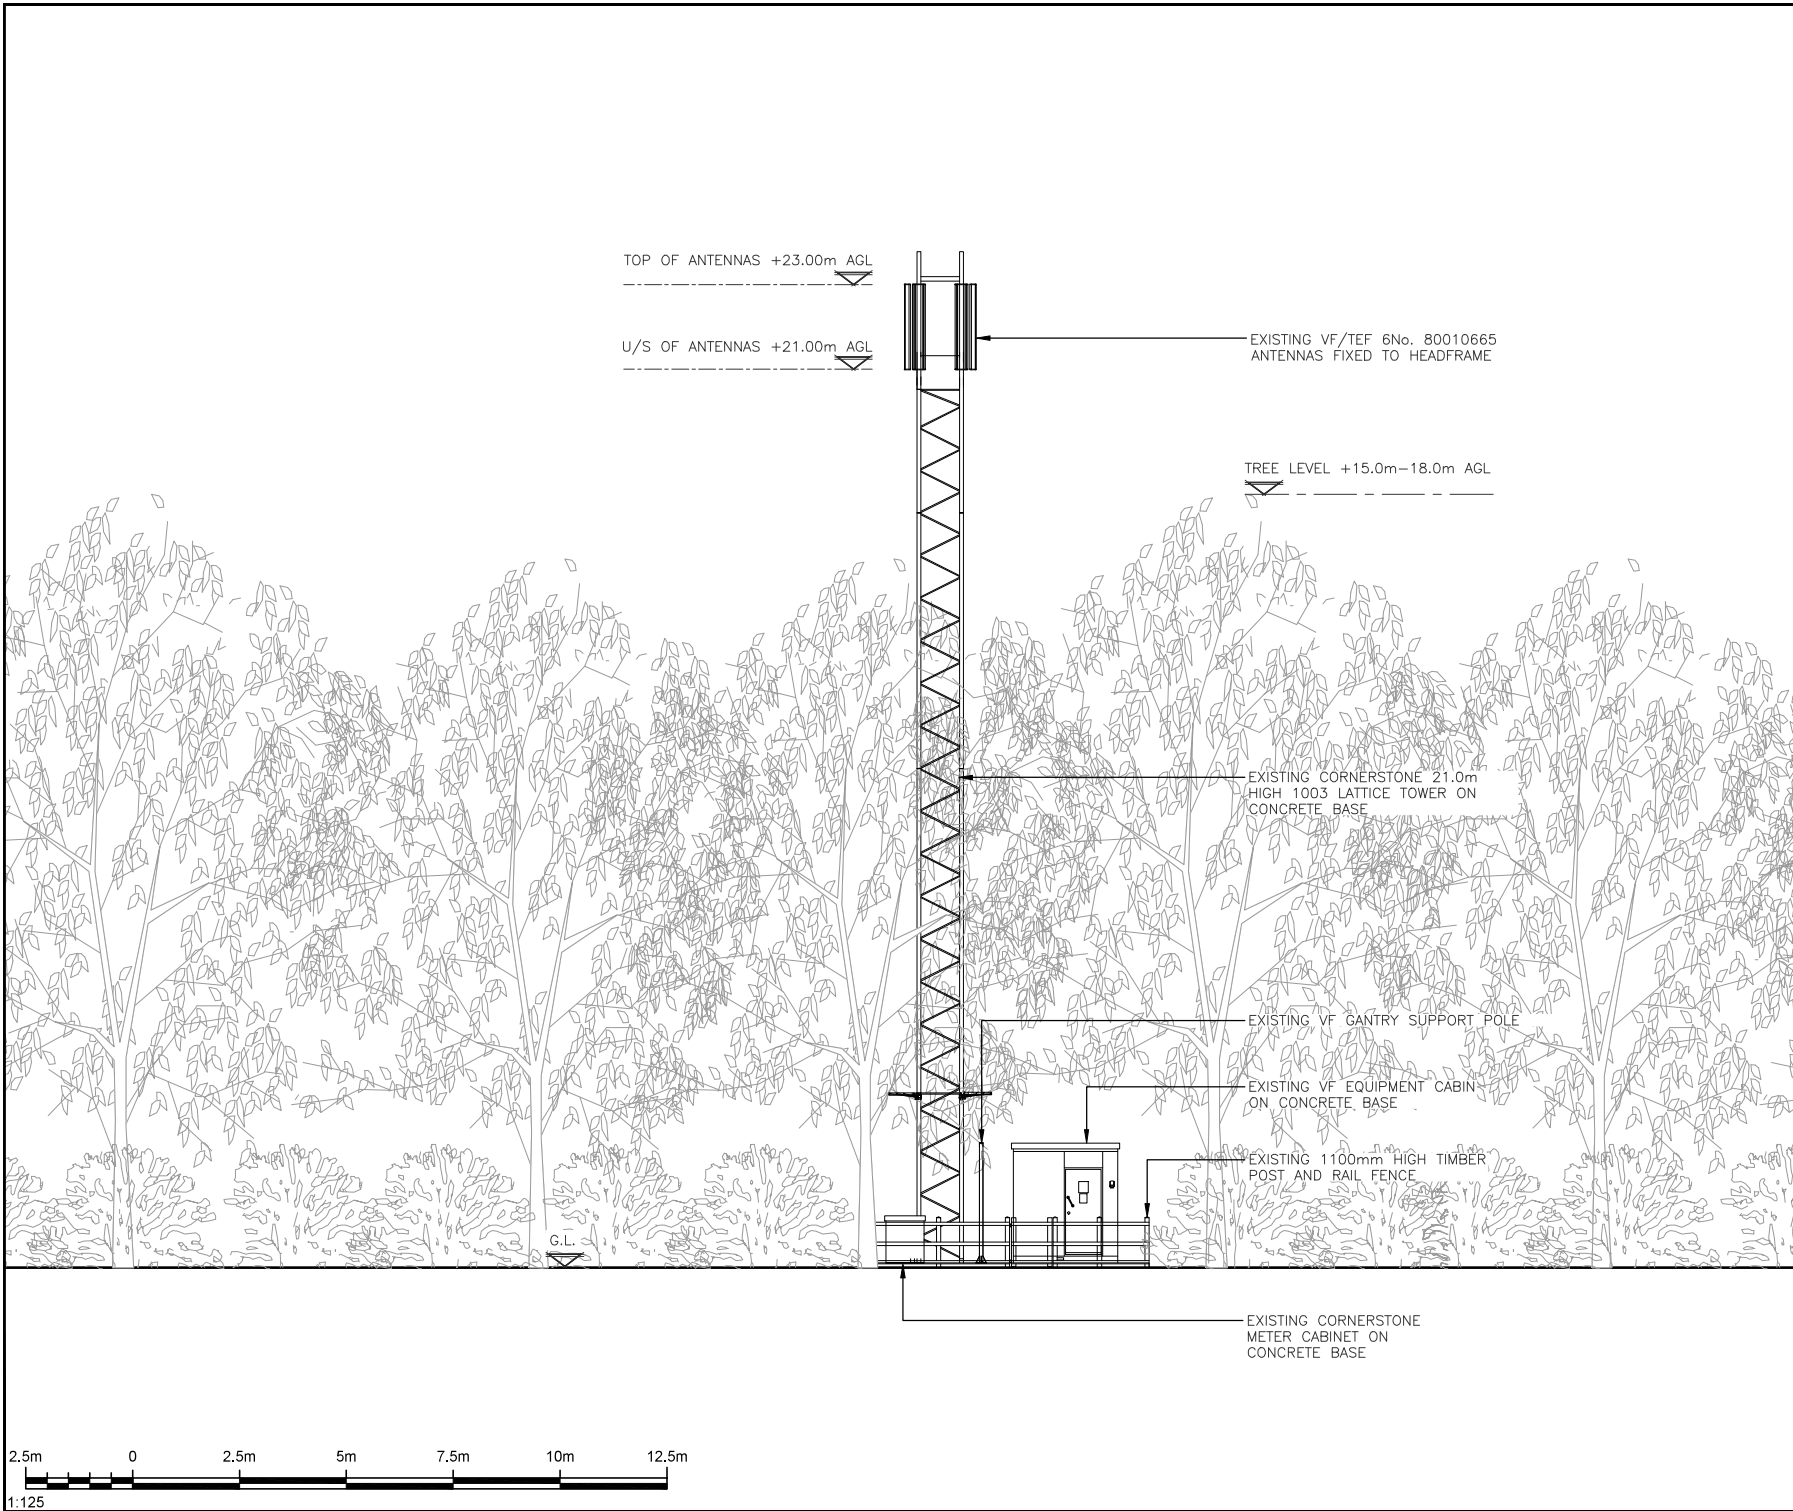

ALL DIMENSIONS ARE IN mm UNLESS NOTED OTHERWISE

N.G.R

E: 520271

N: 127888

NOTES:

1A	CONSTRUCTION ISSUE	MH	RN	07.01.26
REV	MODIFICATION	BY	CH	DATE

telent


Part of M Group

cornerstone

Cell Name			Opt.
SOUTHLANDS FARM			-
Cell ID No			
CSID	-	VF	-
12727126	-	31741VF	-
Project No.	-	N/A	-
12273864	-	SWS_CST029	-
Site Address / Contact Details			
BRIGHTON ROAD MONKS GATE HORSHAM WEST SUSSEX RH13 6JD			
Drawing Title: EXISTING ELEVATION			
Purpose of issue:			Dwg Rev:
CONSTRUCTION			
Drawing Number:			
300			1A
Surveyed By:		Original Sheet Size:	Pack Issue:
SL		A3	
Drawn:	Date:	Checked:	Date:
MH	07/01/26	RN	07/01/26

1:125

SDNT0005 Version 3.2

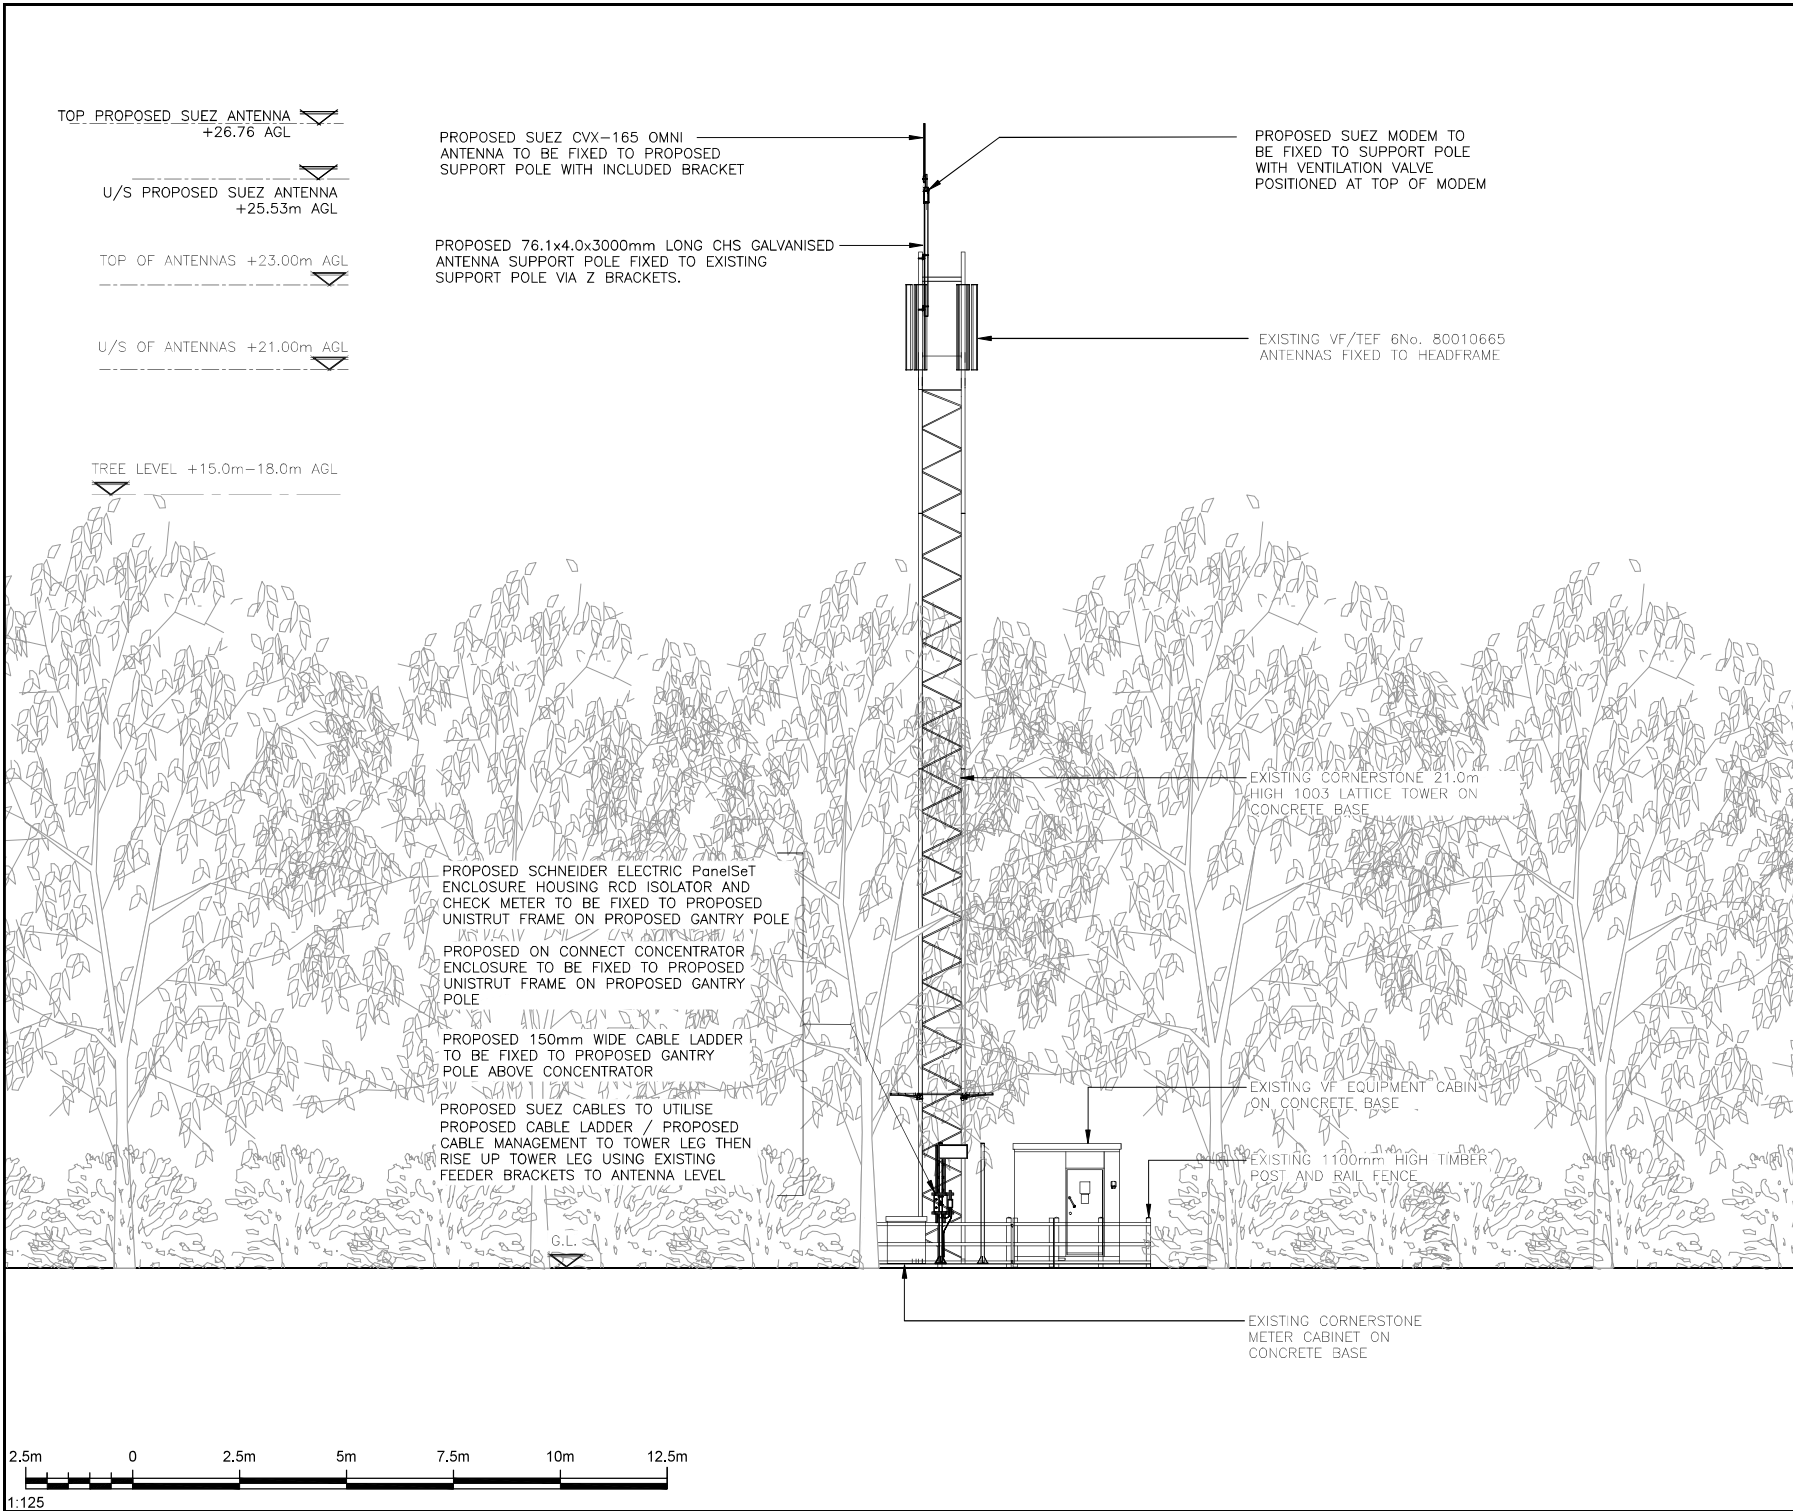

ALL DIMENSIONS ARE IN mm UNLESS NOTED OTHERWISE

N.G.R E: 520271 N: 127888

NOTES:

NOTE: COMPOUND OVERGROWN IN PLACES, TO BE CLEARED PRIOR TO COMMENCEMENT OF WORKS

1A	CONSTRUCTION ISSUE	MH	RN	07.01.26
REV	MODIFICATION	BY	CH	DATE



Part of M Group



Cell Name		Opt.
SOUTHLANDS FARM		-
Cell ID No		
CSID	VF	TEF
12727126	31741VF	-
Project No.	N/A	N/A
12273864	SWS_CST029	-
Site Address / Contact Details		
BRIGHTON ROAD MONKS GATE HORSHAM WEST SUSSEX RH13 6JD		
Drawing Title: PROPOSED SITE ELEVATION		
Purpose of issue:		Dwg Rev:
CONSTRUCTION		1A
Drawing Number:		301
Surveyed By:		Original Sheet Size:
SL		A3
Drawn:	Date:	Checked:
MH	07/01/26	RN
Date:		07/01/26

1:125

SDNT0005 Version 3.2