

EXISTING FRONT ELEVATION
SCALE 1:50



EXISTING SIDE ELEVATION
SCALE 1:50




PROPOSED FRONT ELEVATION
SCALE 1:50

New Post and Rail fence with
gate for pedestrian access with
opening to be formed for
driveway entrance and exit.




PROPOSED SIDE ELEVATION
SCALE 1:50

Existing vegetation to
be cut to no higher than
600mm.

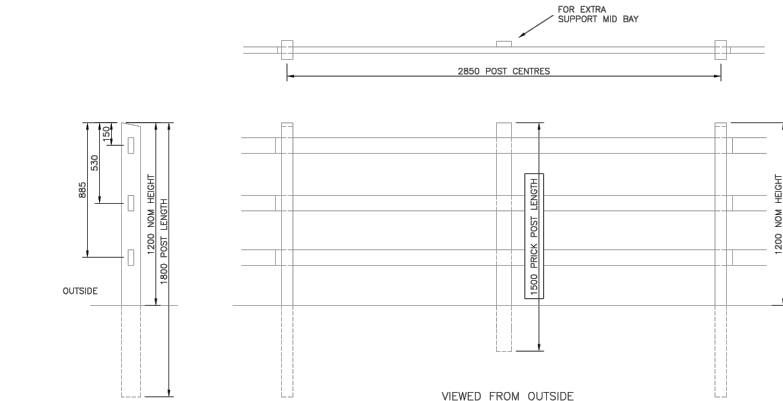

TYPICAL FENCE DETAIL
SCALE 1:50

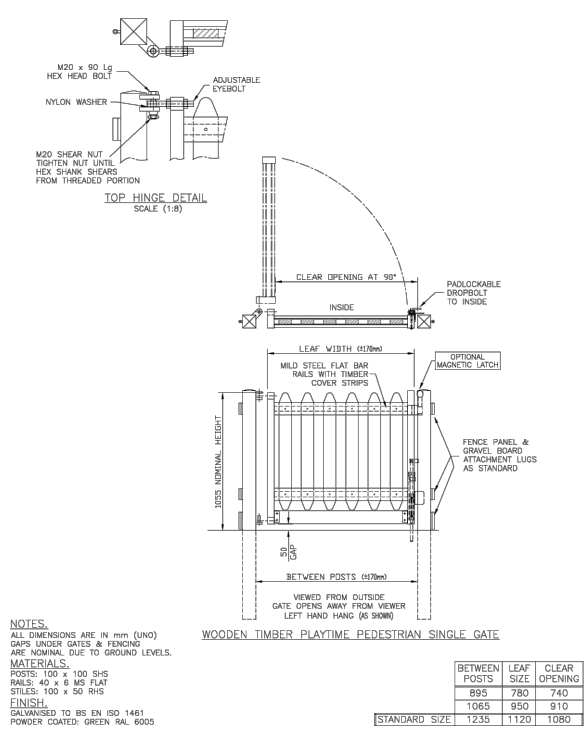

TYPICAL GATE DETAIL
SCALE 1:50

This drawing is to be read in conjunction with all other relevant drawings and specifications.
Do not scale from this drawing. Use figured dimensions only. All levels and dimensions to be checked on site. All
dimensional discrepancies are to be brought to the immediate attention of DMA BUILDING DESIGNS.
Responsibility cannot be accepted for alteration and/or deviation from this design without prior knowledge of DMA
BUILDING DESIGNS.
Copyright reserved. This drawing may only be used for the client and location specified in the title block. It may not be
copied or disclosed to any other third party without prior written consent from DMA BUILDING DESIGNS.
Prior to any works commencing on site, DMA BUILDING DESIGNS is to be contacted regarding the current status,
revision or regulatory approval of this drawing.

Notes

P3	FENCE AND GATE DETAILS ADDED	12.02.2026
P2	ELEVATIONS DROS. ISSUED FOR PLANNING APPROVAL	21.01.2026
P1	ISSUED FOR PLANNING APPROVAL	10.07.2022

REV	DESCRIPTION	DATE
-----	-------------	------

DMA
BUILDING DESIGNS

UNIT 4B, RUDGWICK BRICKWORKS, LYNNICK ST
RUDGWICK, HORSHAM, WEST SUSSEX, RH12 3DH.
TEL No 01403 822220 Mobile 07730 523447
Email - admin@dmabuildingdesigns.co.uk

CLIENT
MR AND MRS NADALIN

PROJECT
PROPOSED NEW FRONT DRIVEWAY ONTO THE STREET TOGETHER
WITH NEW REPLACEMENT POST AND RAIL FENCE AND GATE.

DRAWING
EXISTING AND PROPOSED ELEVATIONS
CHEWTON, THE STREET, SLINFOLD,
HORSHAM, WEST SUSSEX, RH13 0RR

STATUS
PLANNING APPLICATION

SCALE @ A1	DATE	DRG No	REVISION
1:50	AUGUST 2022	DE 1045 / D / 04	P3