




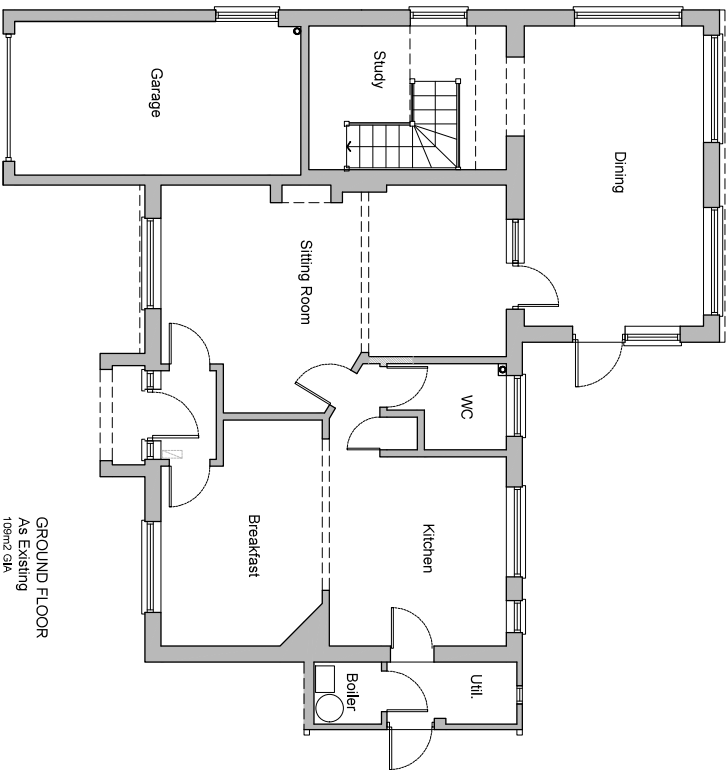

GROUND FLOOR
As Existing
108m² GFA
TOTAL EXISTING 168m² GFA

 

FIRST FLOOR
As Existing
57m² GFA
(incl. area under 1.5m head)

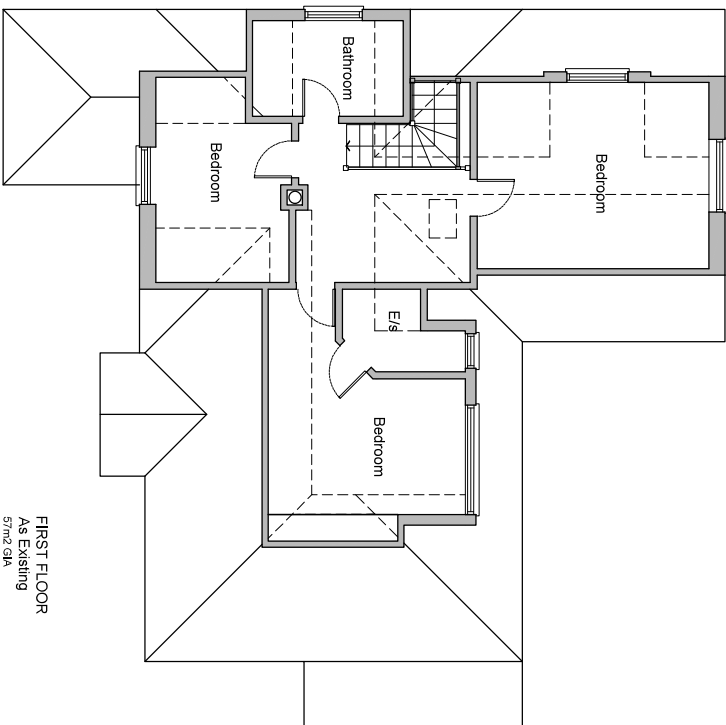

This drawing is to be used in conjunction with all other relevant drawings and specifications. Do not scale from this drawing. Use fixed dimensions only. All measurements are to be taken from the face of the work unless otherwise stated. Responsibility cannot be accepted for alterations and/or omissions from this drawing without prior written consent. Copyright reserved. This drawing may only be used and copied for the client and location specified in the title block. No part of this drawing may be reproduced, stored in a retrieval system, or transmitted in any form or by any means, electronic, mechanical, photocopying, recording, or by any information storage and retrieval system, without the prior written permission of Simon Harvey Designs Ltd. The client acknowledges that the design is for their use only and that they are responsible for ensuring that the design meets all relevant building regulations and standards. The client agrees to indemnify and hold Simon Harvey Designs Ltd harmless from and against all claims, damages, costs, and expenses, including legal fees, arising from the use of this drawing for any purpose other than that for which it was intended.

PLANNING



SIMON HARVEY DESIGNS LTD
2 Greenfield Way,
Sturminster Newton,
Dorset DT9 9JY,
England

T: 013283 178649
e: office@simonharveydesigns.com

Client: Mr M. Liley

Project: Raising main roofline to create enhanced first floor accommodation, rear single storey extension and internal alterations to, Address: Goldings, Mill Road, West Chillington, West Sussex. RH20 2PZ

Drawing Title: FLOOR PLANS AS EXISTING

Drawing Number: 176_02

Date: January 2026 Scale 1:100 @A3