


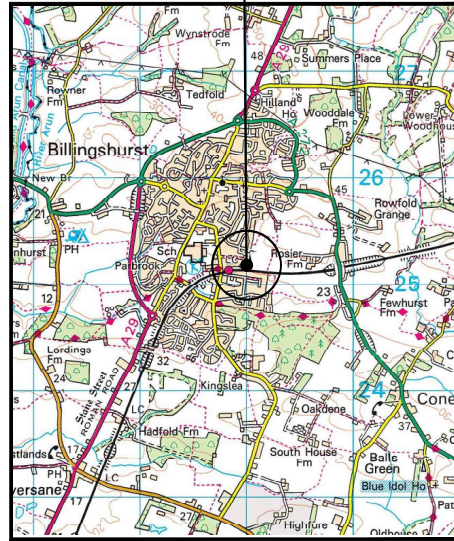


SITE LOCATION

0 1km 2km 3km
1:50k

SITE LOCATION
(Scale 1:50000)



SITE PHOTOGRAPH

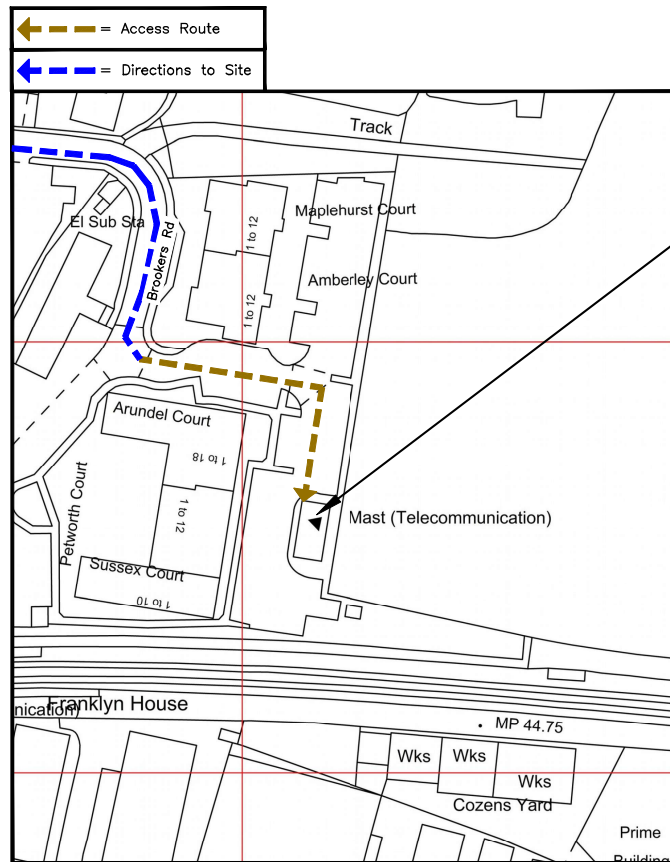


DETAILED SITE LOCATION
(Scale 1:1250)

0 25m 50m 75m
1:1250

Based upon Ordnance Survey map extract
with the permission of the Controller of
His Majesty's Stationery Office.
Crown copyright.
Licence No. AC0000813445


W3W COMPOUND
spruced.porch.deputy

W3W START OF ACCESS TRACK
mourner.chase.raft

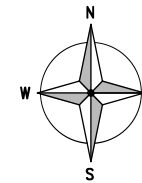

SITE LOCATION

ALL DIMENSIONS ARE IN mm UNLESS NOTED OTHERWISE					
N.G.R E: 509018		N: 125158			
DIRECTIONS TO SITE: FROM BILLINGSHURST HEAD SOUTH ON A29 AND FOLLOW SIGNS FOR RAILWAY STATION. 100 YARDS BEFORE STATION TURN LEFT INTO BROOKERS ROAD. FOLLOW ROAD TO END INTO NEW RESIDENTIAL AREA. SITE IS SITUATED BEHIND NEW APARTMENT BLOCKS					
1A	CONSTRUCTION ISSUE	MH	RN	05.02.26	
REV	MODIFICATION	BY	CH	DATE	
 Part of M Group					
					
Cell Name				Opt.	
BTOR MAST				-	
Cell ID No					
CSID	-	VF	-	TEF	
12146327	-	4188VF	-	1356o2	
Project No.	-	N/A	-	N/A	
12273842	-	SWS_CST027	-	-	
Site Address / Contact Details					
CORDEX BROOKERS ROAD BILLINGSHURST WEST SUSSEX RH14 9GF					
Drawing Title: SITE LOCATION MAPS					
Purpose of issue:				Dwg Rev:	
CONSTRUCTION					
Drawing Number:				1A	
100					
Surveyed By:		Original Sheet Size:		Pack Issue:	
SL		A3			
Drawn:	Date:	Checked:	Date:		
MH	05/02/26	RN	05/02/26	1A	

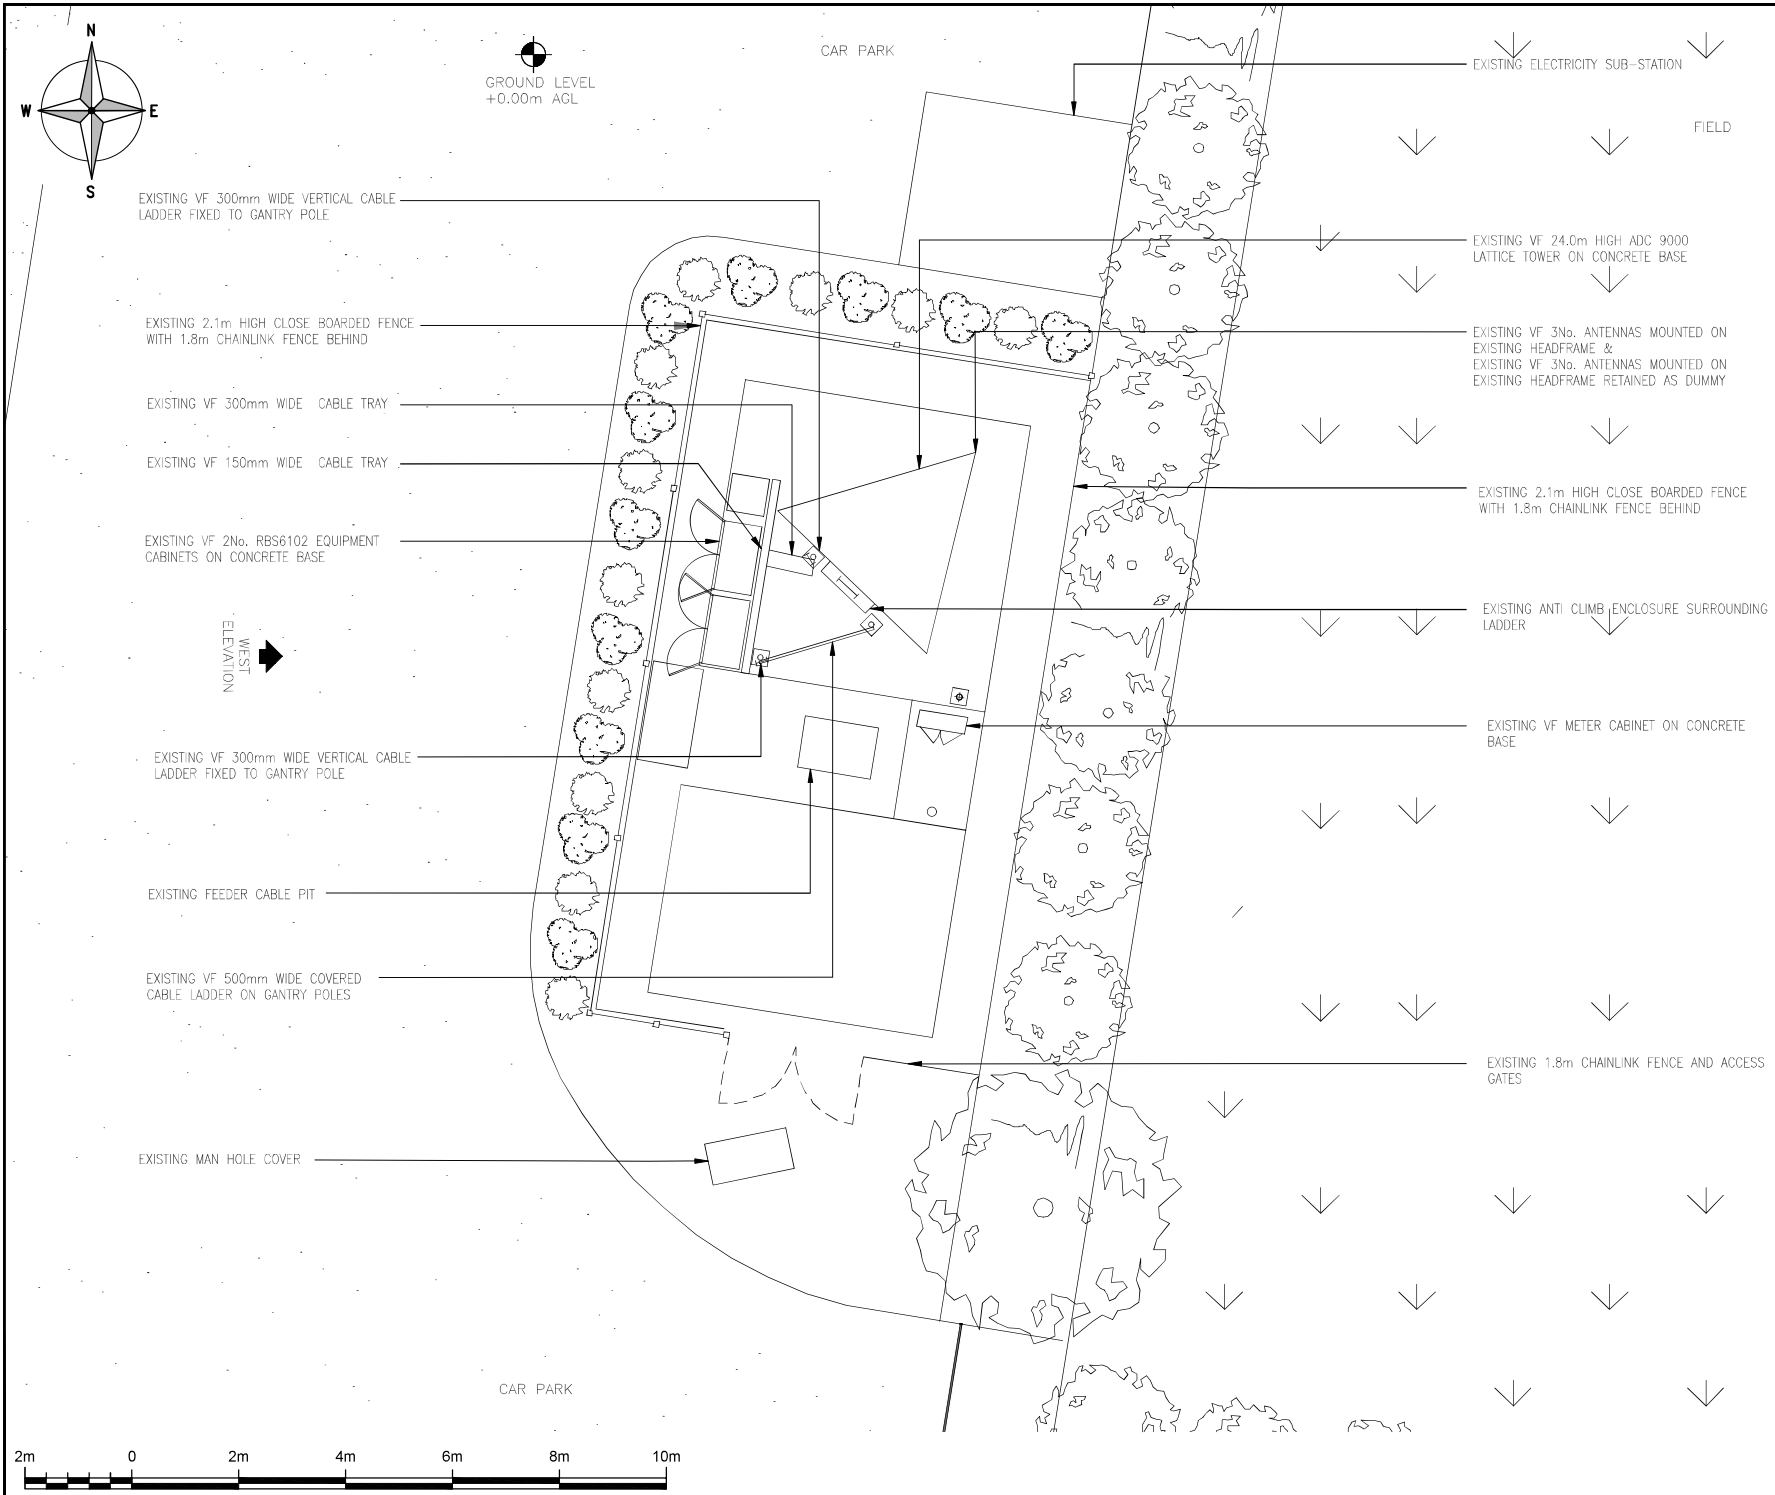

ALL DIMENSIONS ARE IN mm UNLESS NOTED OTHERWISE

N.G.R

E: 509018

N: 125158

NOTES:

1A	CONSTRUCTION ISSUE	MH	RN	05.02.26
REV	MODIFICATION	BY	CH	DATE

telent


Part of M Group

cornerstone

Cell Name			Opt.
BTCR MAST			-
Cell ID No			
CSID	-	VF	-
12146327	-	4188VF	-
Project No.	-	N/A	-
12273842	-	SWS_CST027	-
Site Address / Contact Details			
CORDEX BROOKERS ROAD BILLINGSHURST WEST SUSSEX RH14 9GF			
Drawing Title: EXISTING SITE PLAN			
Purpose of issue:			Dwg Rev:
CONSTRUCTION			
Drawing Number:			1A
200			
Surveyed By:		Original Sheet Size:	Pack Issue:
SL		A3	
Drawn:	Date:	Checked:	Date:
MH	05/02/26	RN	05/02/26

1A

SDNT0005 Version 3.2

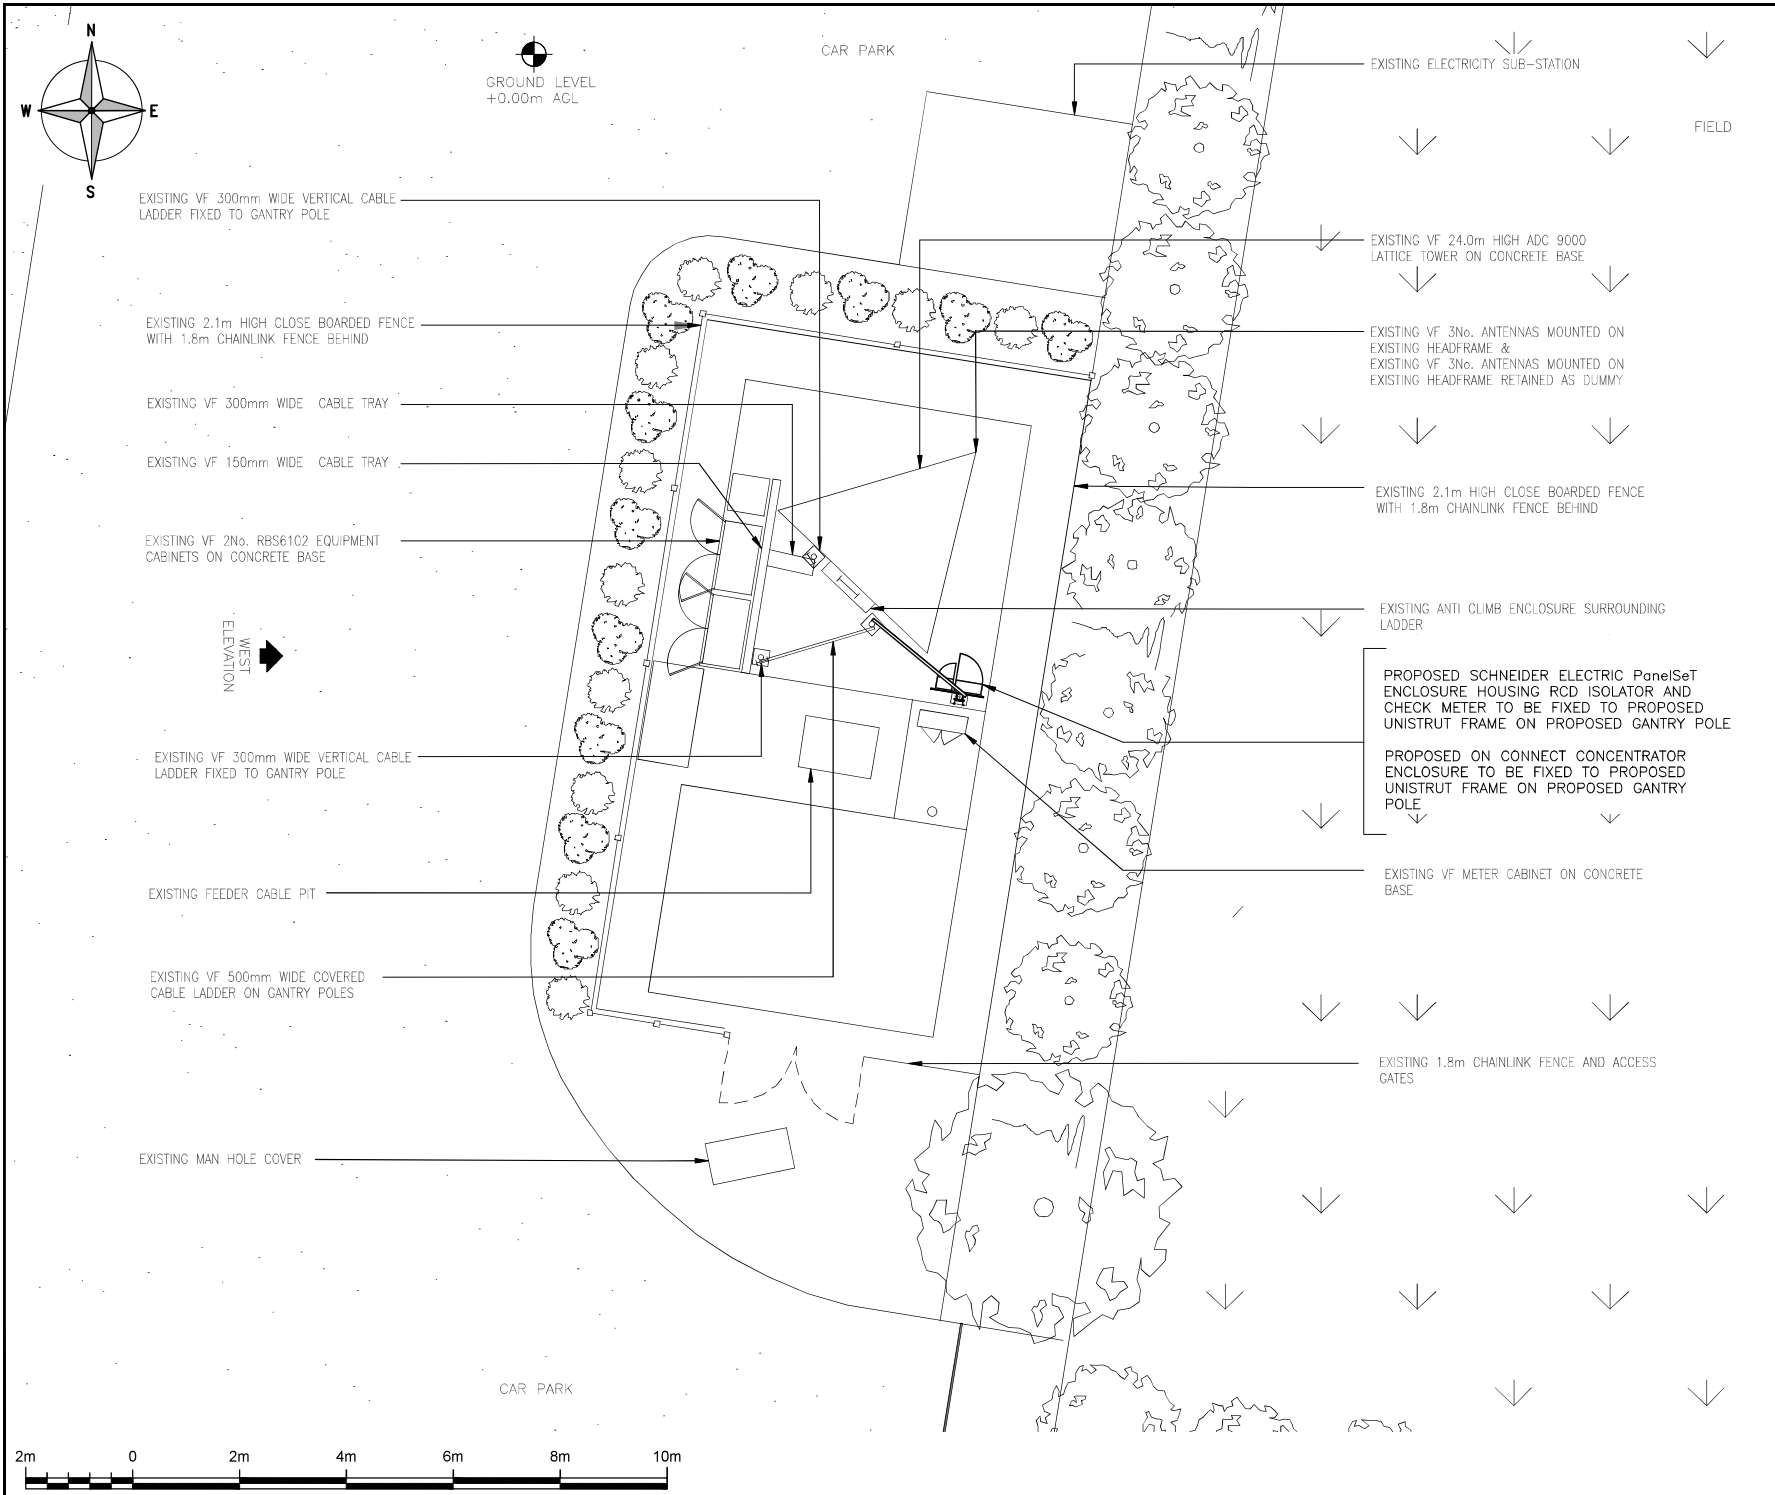

ALL DIMENSIONS ARE IN mm UNLESS NOTED OTHERWISE

N.G.R

E: 509018

N: 125158

NOTES:

1A	CONSTRUCTION ISSUE	MH	RN	05.02.26
REV	MODIFICATION	BY	CH	DATE


telent

Part of M Group


cornerstone

Cell Name			Opt.
BT CR MAST			-
Cell ID No			
CSID	-	VF	-
12146327	-	4188VF	-
Project No.	-	N/A	-
12273842	-	SWS_CST027	-
Site Address / Contact Details			
CORDEX BROOKERS ROAD BILLINGSHURST WEST SUSSEX RH14 9GF			
Drawing Title: PROPOSED SITE PLAN			
Purpose of issue:			Dwg Rev:
CONSTRUCTION			1A
Drawing Number:			201
Surveyed By:			Original Sheet Size:
SL			A3
Drawn:	Date:	Checked:	Date:
MH	05/02/26	RN	05/02/26

SDNT0005 Version 3.2

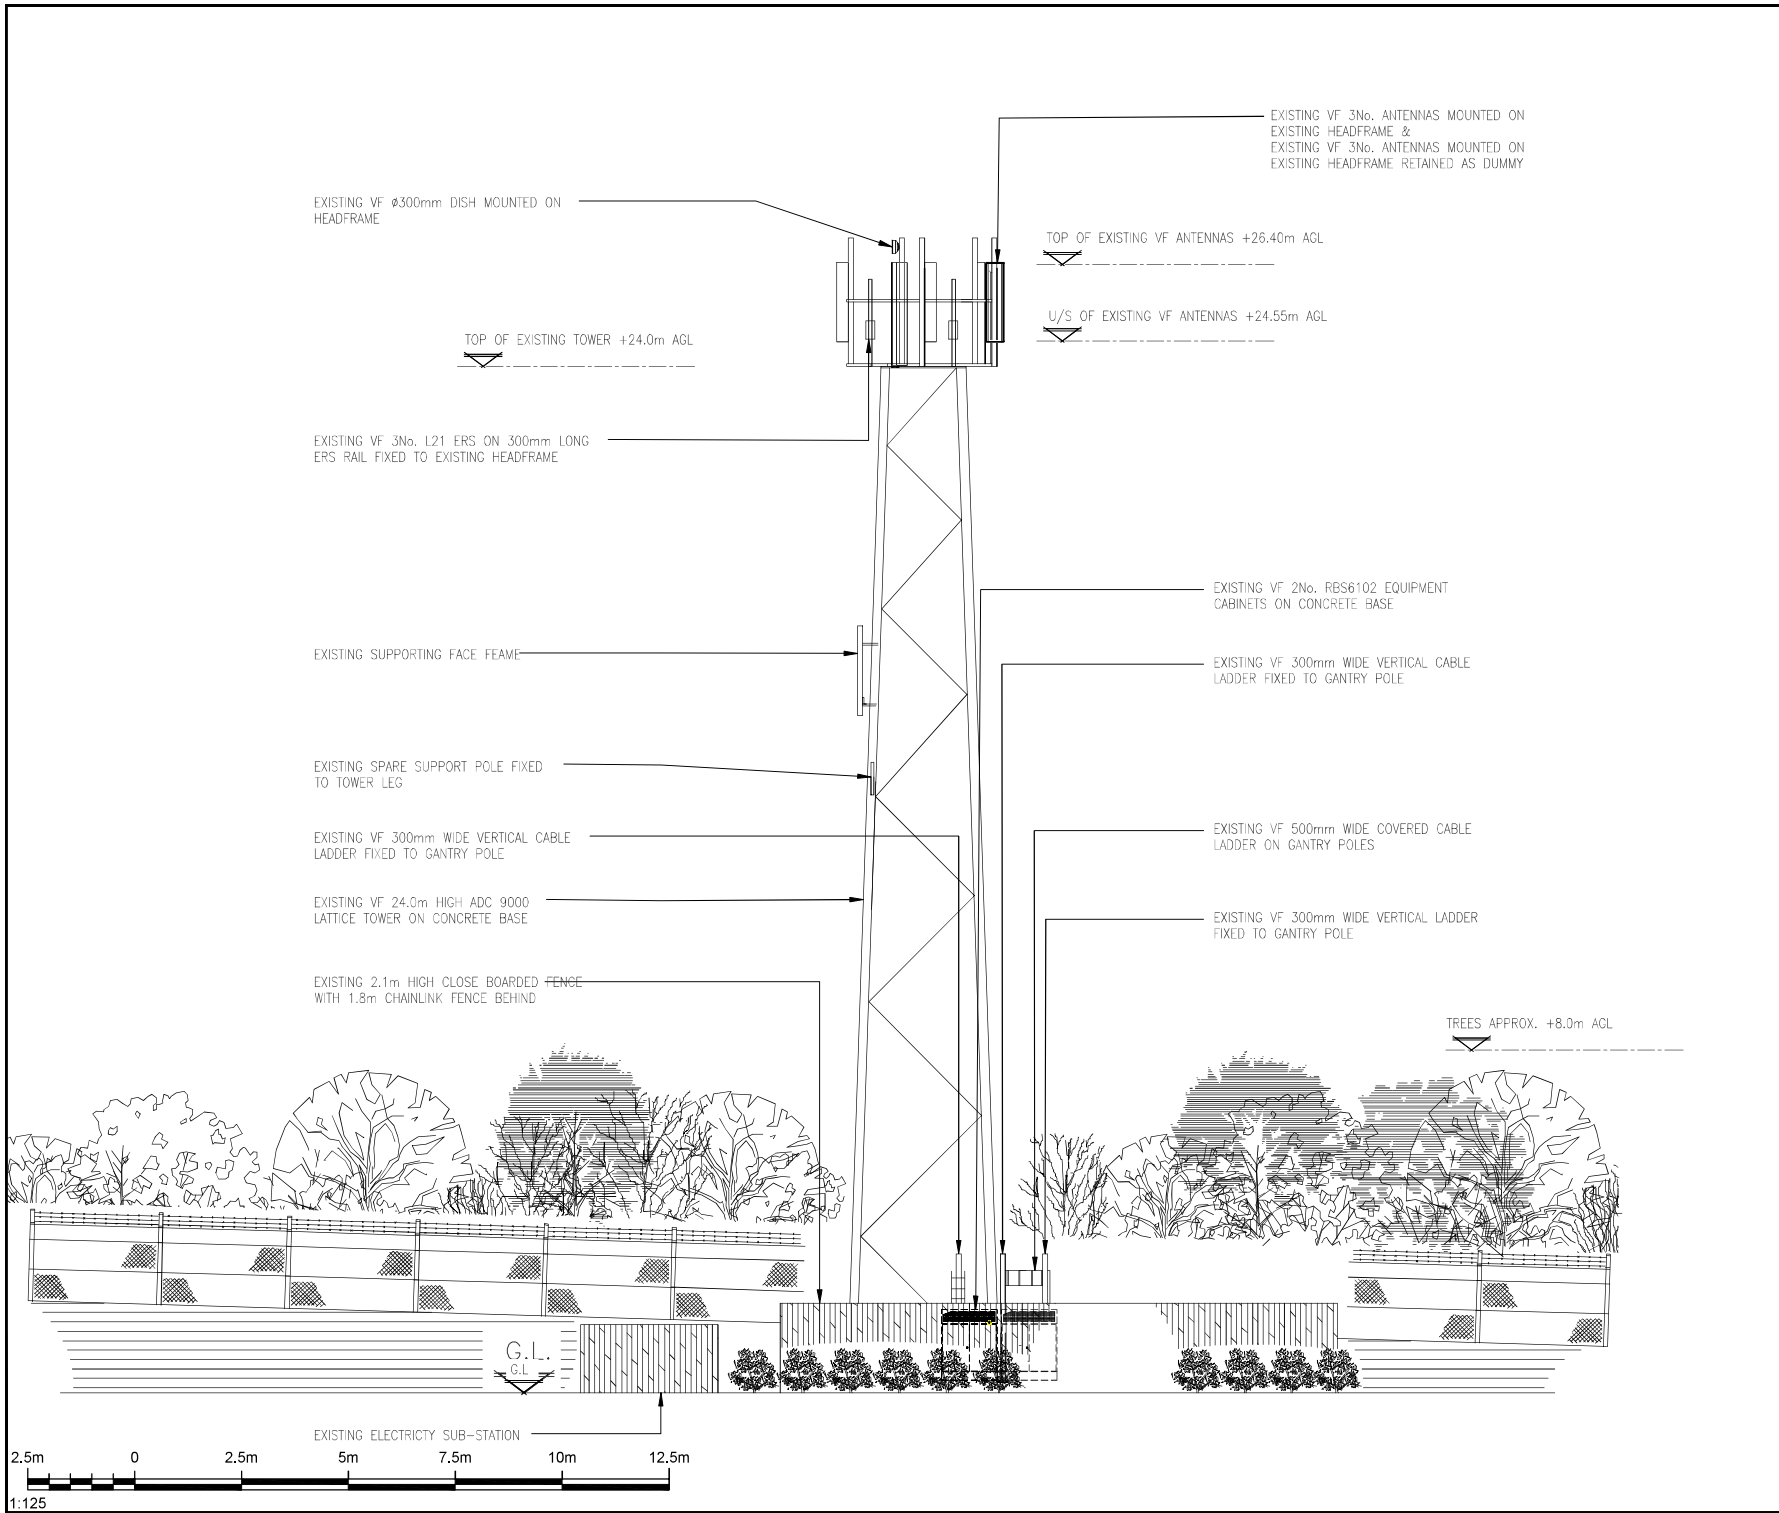

ALL DIMENSIONS ARE IN mm UNLESS NOTED OTHERWISE				
N.G.R		E:509018		N: 125158
NOTES:				

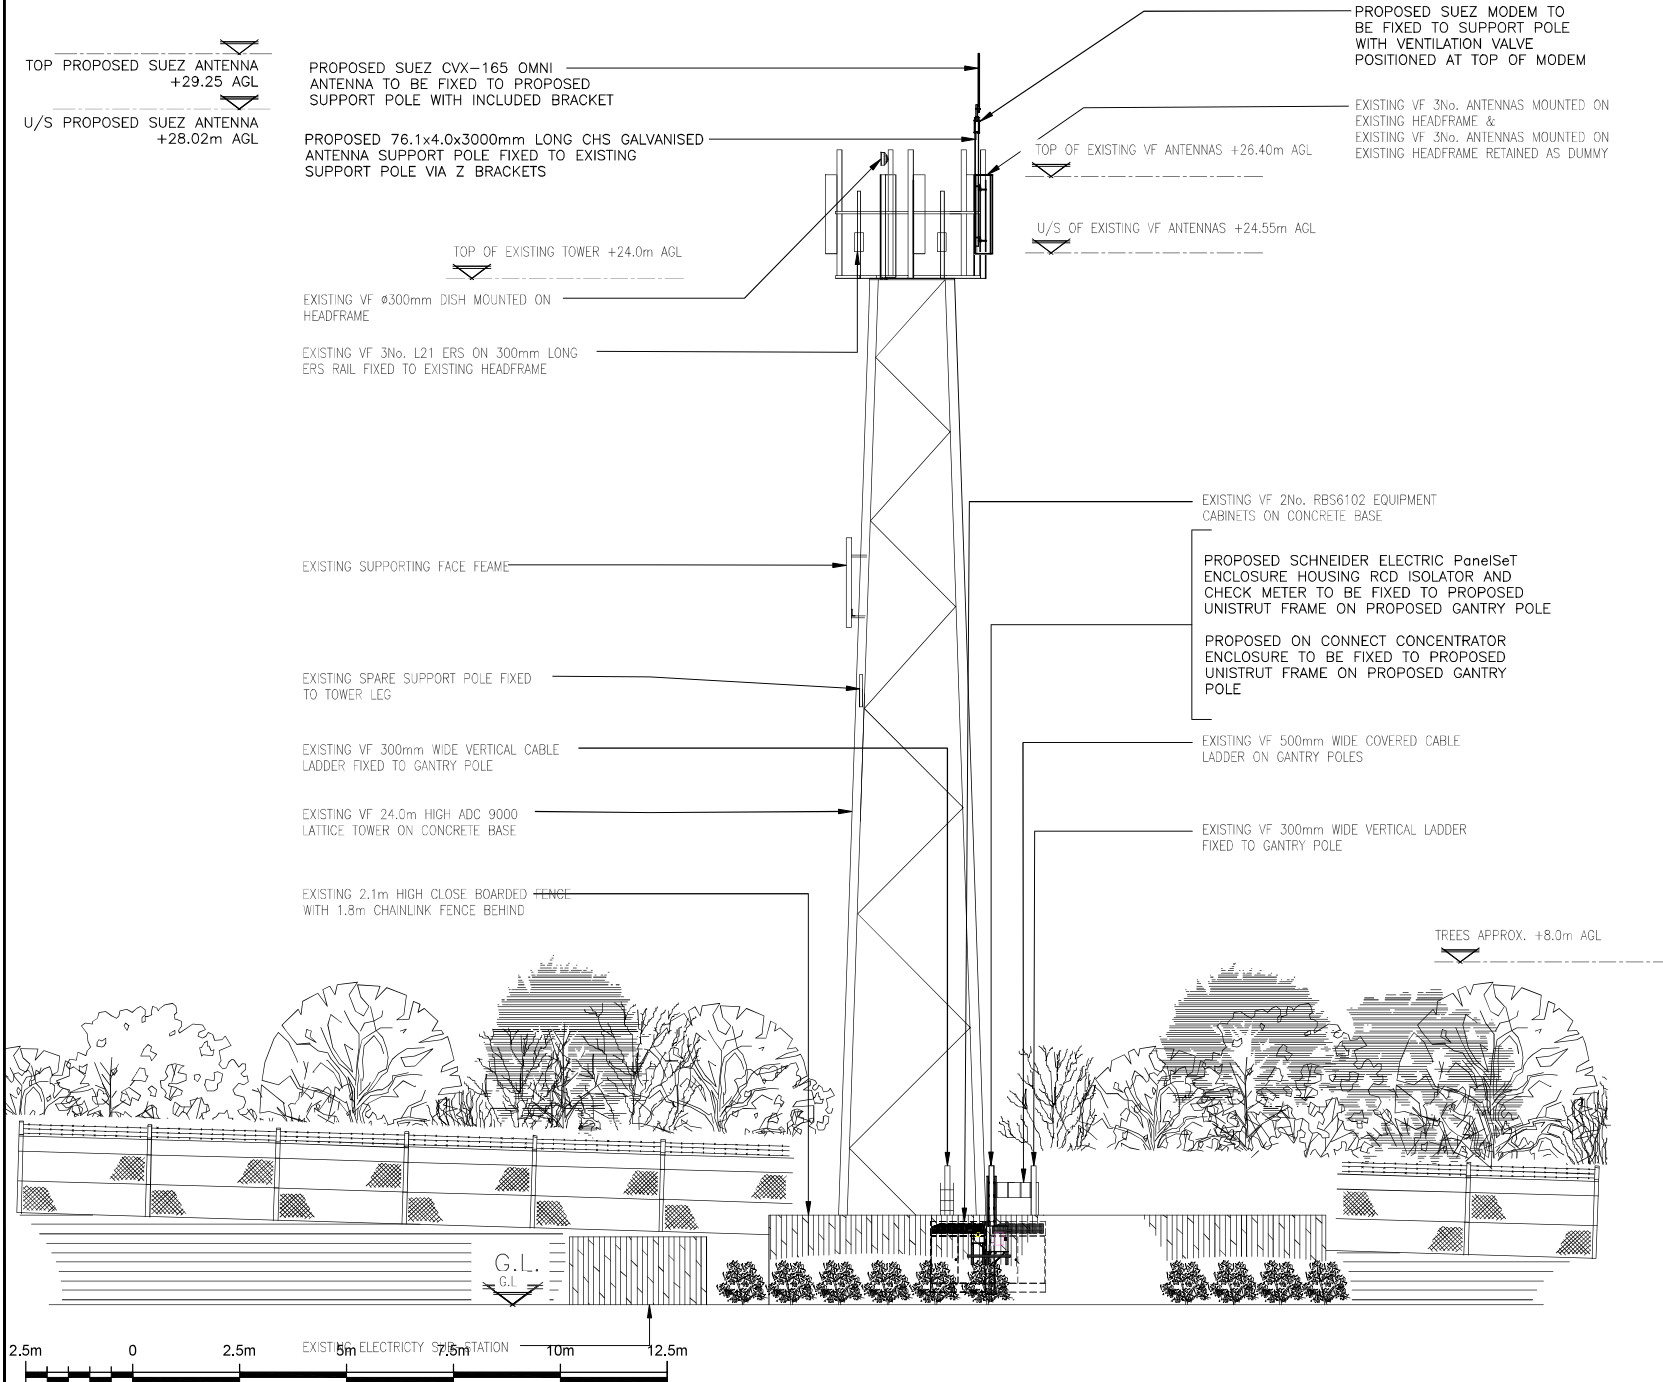

ALL DIMENSIONS ARE IN mm UNLESS NOTED OTHERWISE				
N.G.R		E: 509018		N: 125158
NOTES:				



Cell Name		Opt.
BTCR MAST		-
Cell ID No		
CSID	VF	TEF
12146327	4188VF	135602
Project No.	N/A	N/A
12273842	SWS_CST027	-
Site Address / Contact Details		
CORDEX BROOKERS ROAD BILLINGSHURST WEST SUSSEX RH14 9GF		
Drawing Title: PROPOSED SITE ELEVATION		
Purpose of issue:		Dwg Rev:
CONSTRUCTION		
Drawing Number:		1A
301		
Surveyed By:	Original Sheet Size:	Pack Issue:
SL	A3	
Drawn:	Date:	Checked:
MH	05/02/26	RN
		Date:
		05/02/26