


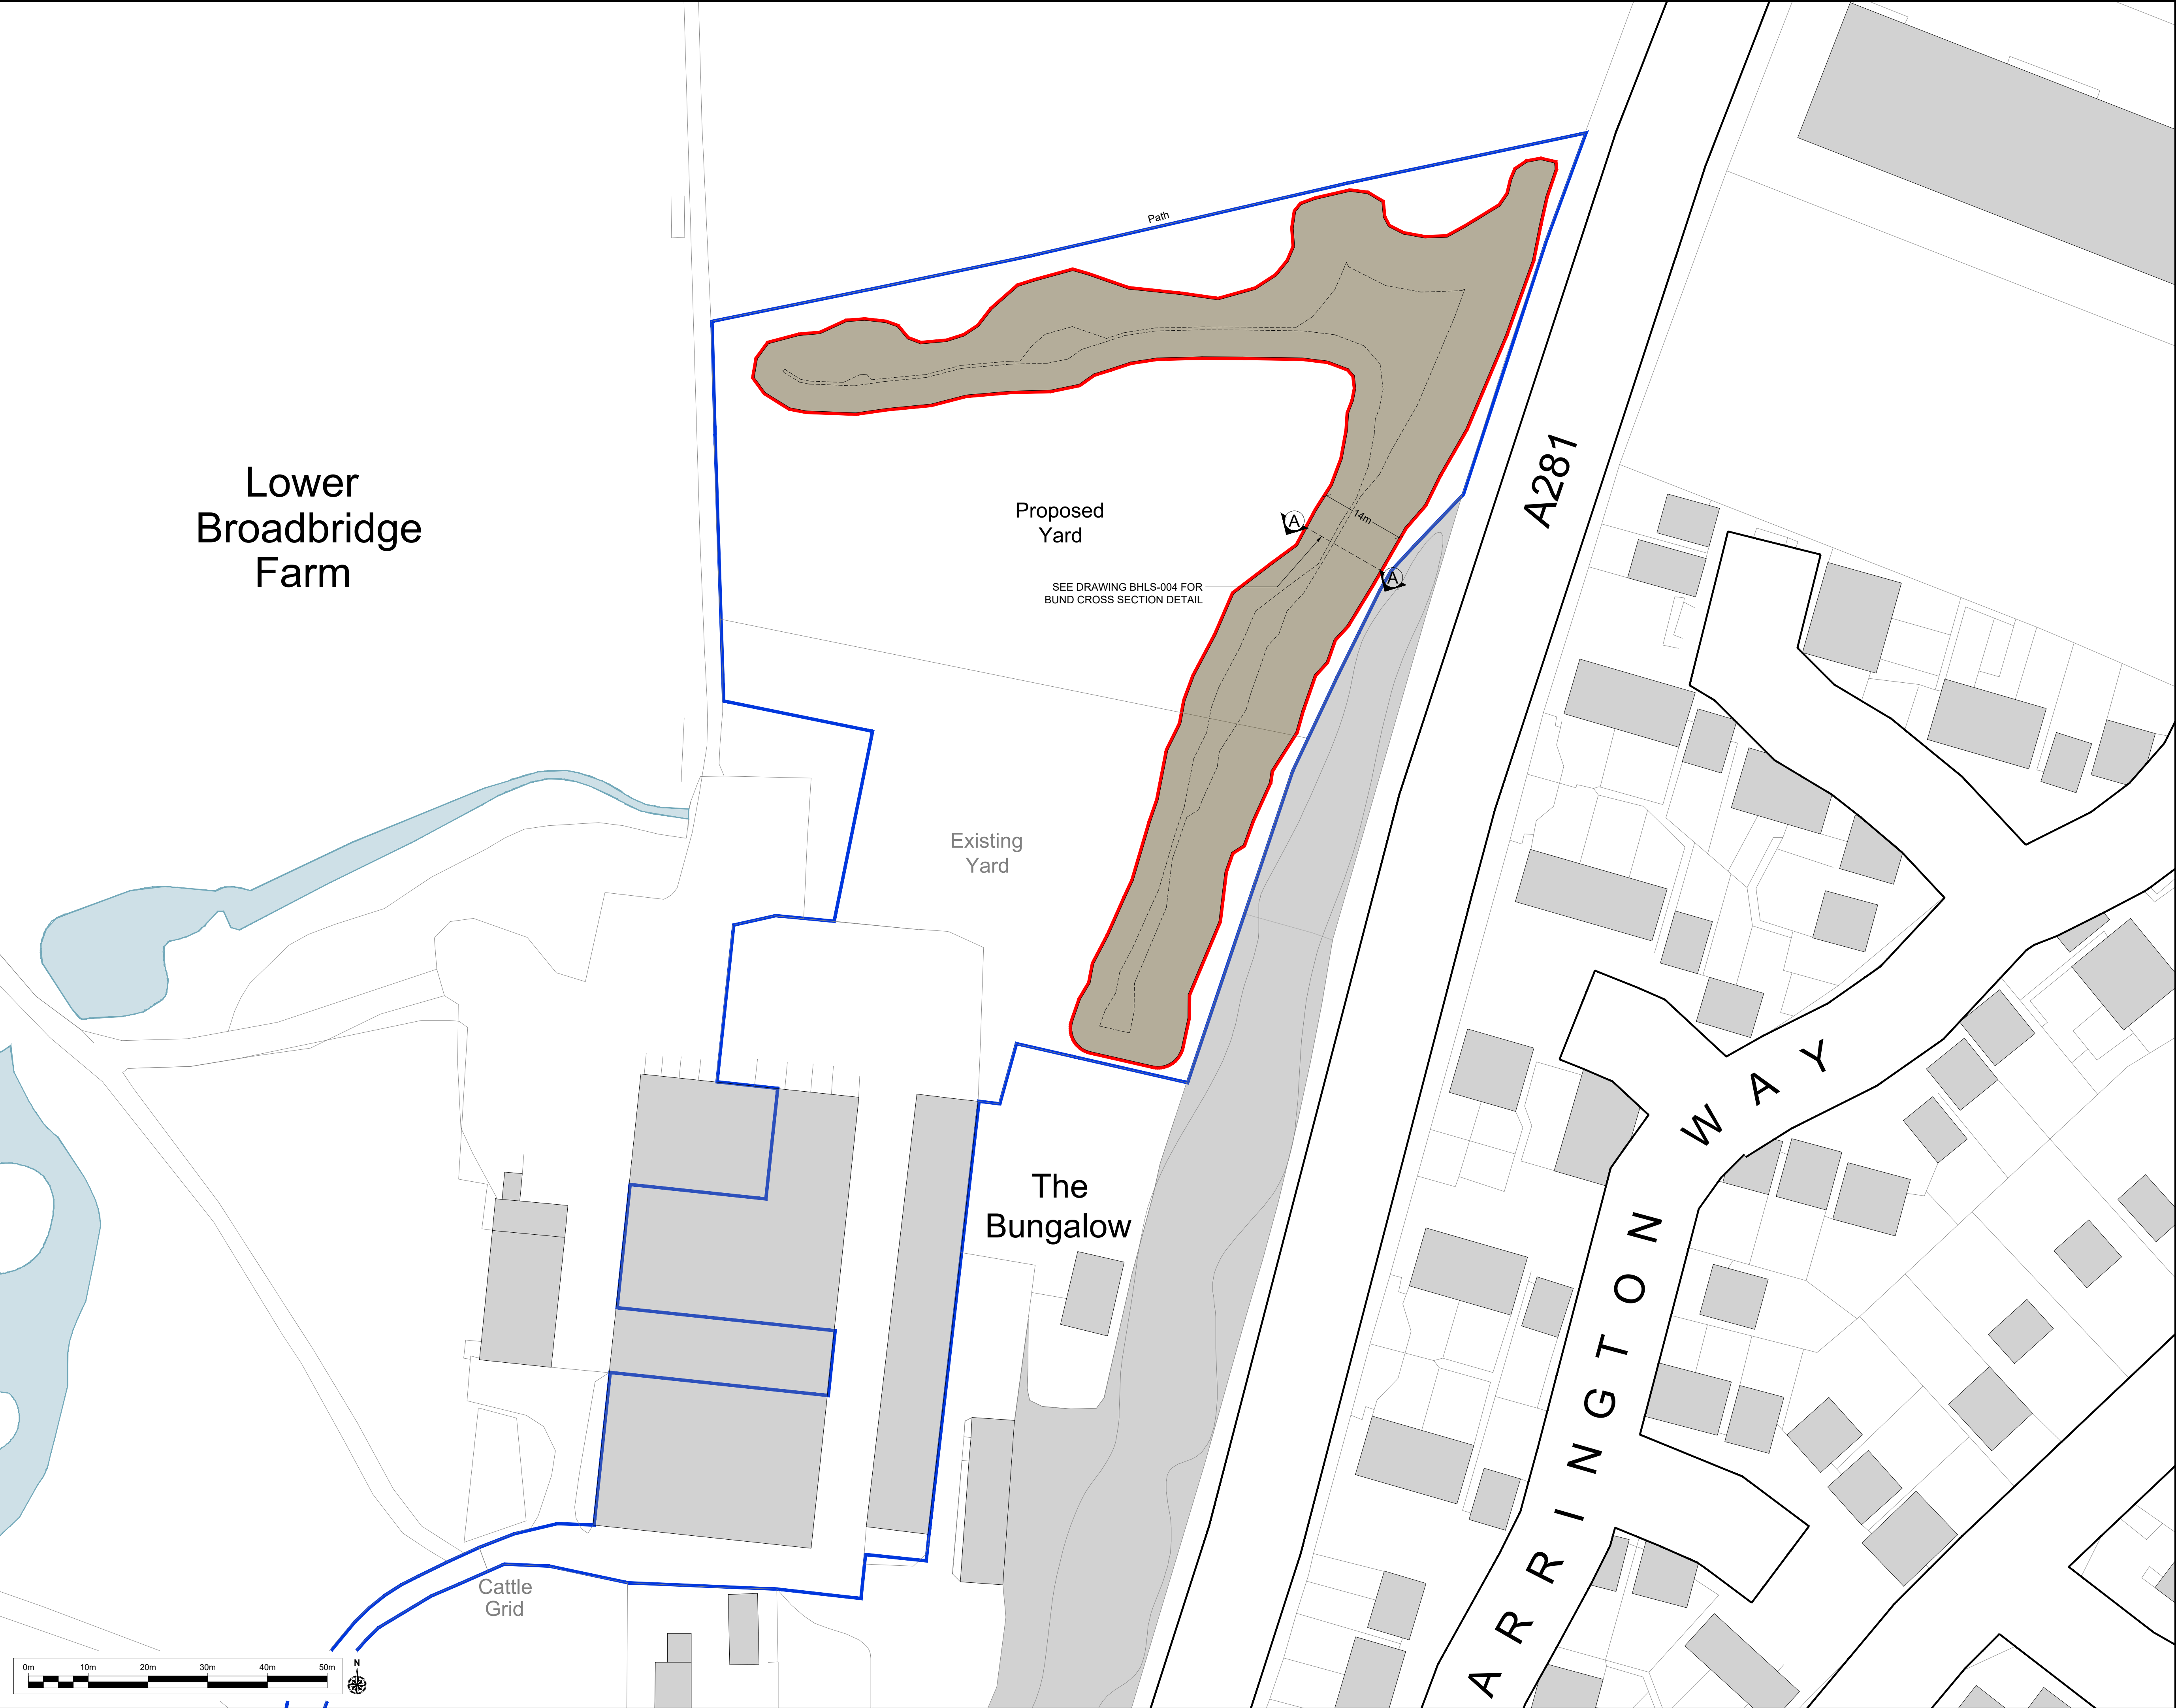

LEGEND

LAND OWNERSHIP BOUNDARY

PLANNING BOUNDARY

PROPOSED 3m HIGH ACOUSTIC SCREEN BUND

Rev	Date	Details	Chkd														
GT Brace CAD Services Geraint Brace Freelance CAD Draughtsman 2 Glan-Y-Nant Terrace, Whitchurch, Cardiff. CF14 1AN Web - www.gtbcad.com Phone - 07708 737110 Email - gtbrace@gtbcad.com Client Bury Hill Landscape Supplies Limited Lower Broadbridge Farm, Billingshurst Road, Broadbridge Heath, West Sussex, RH12 3LR <table><tr><td>Date</td><td>Scale</td><td>Drawn by</td><td>Checked by</td><td>Approved by</td></tr><tr><td>02/09/2026</td><td>1:500 @ A1</td><td>GTB</td><td>MK</td><td>MK</td></tr></table> Drawing Status FINAL ISSUE Project Title BURY HILL LANDSCAPE SUPPLIES LTD LOWER BROADBRIDGE FARM BILLINGSHURST ROAD BROADBRIDGE HEATH WEST SUSSEX. RH12 3LR Drawing Title PROPOSED SITE PLAN <table><tr><td>Drawing Number</td><td>BHLS-003</td><td>Rev</td><td>-</td></tr></table>				Date	Scale	Drawn by	Checked by	Approved by	02/09/2026	1:500 @ A1	GTB	MK	MK	Drawing Number	BHLS-003	Rev	-
Date	Scale	Drawn by	Checked by	Approved by													
02/09/2026	1:500 @ A1	GTB	MK	MK													
Drawing Number	BHLS-003	Rev	-														