
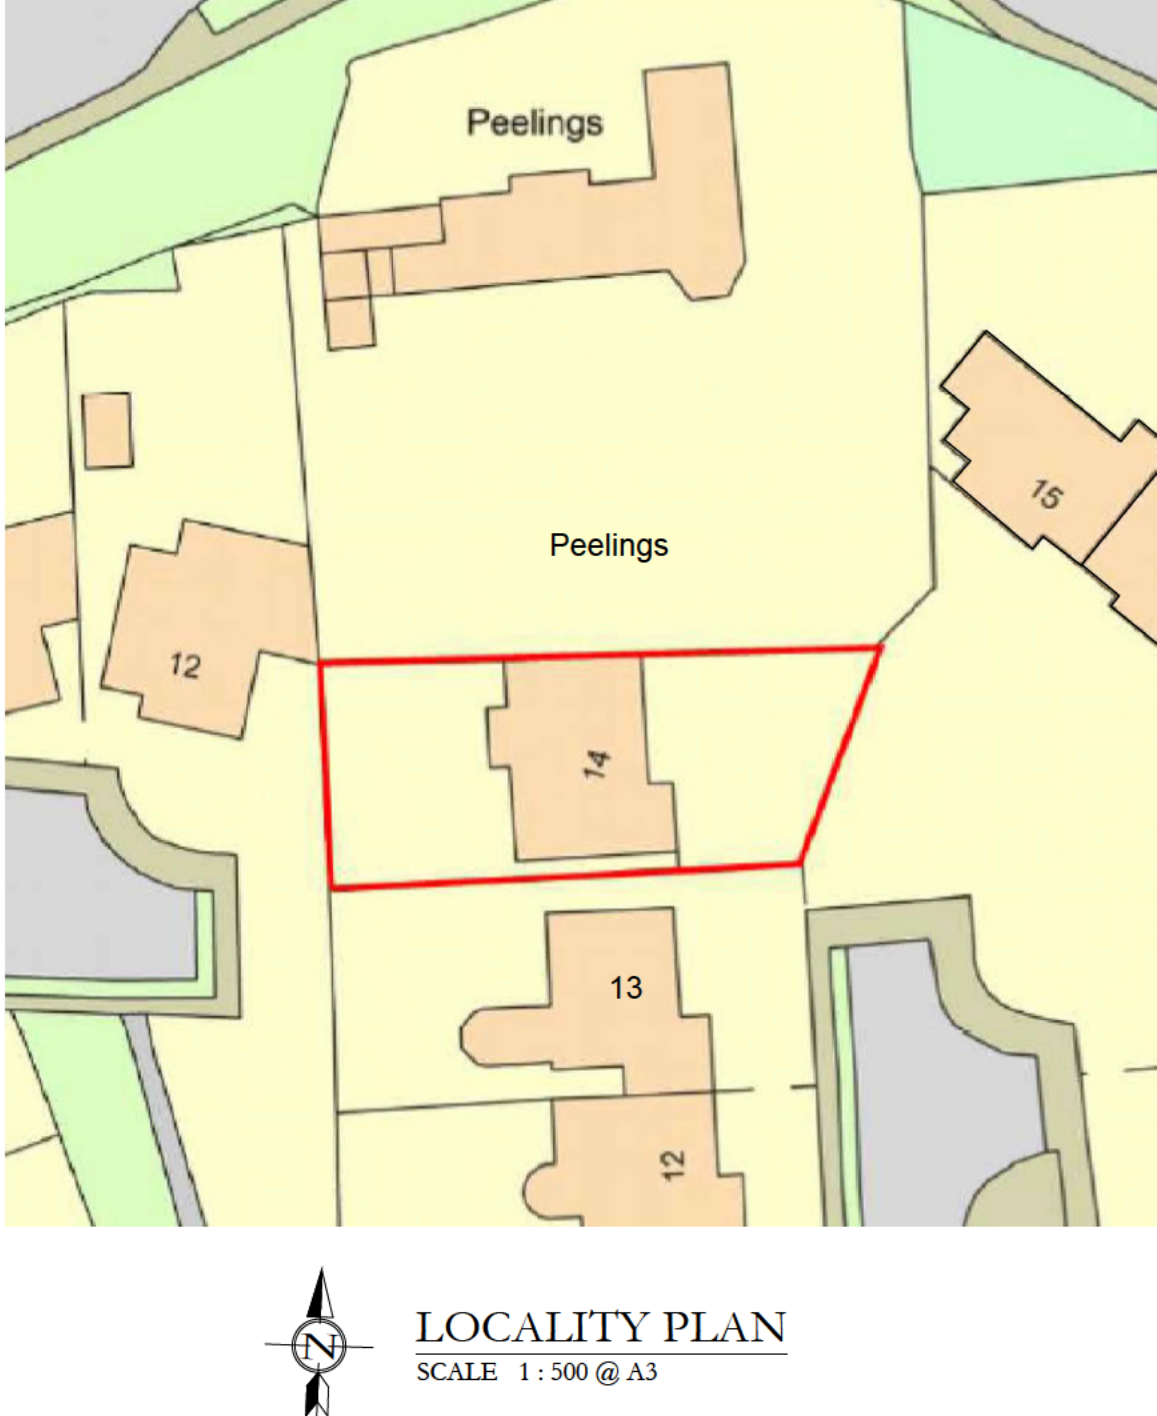


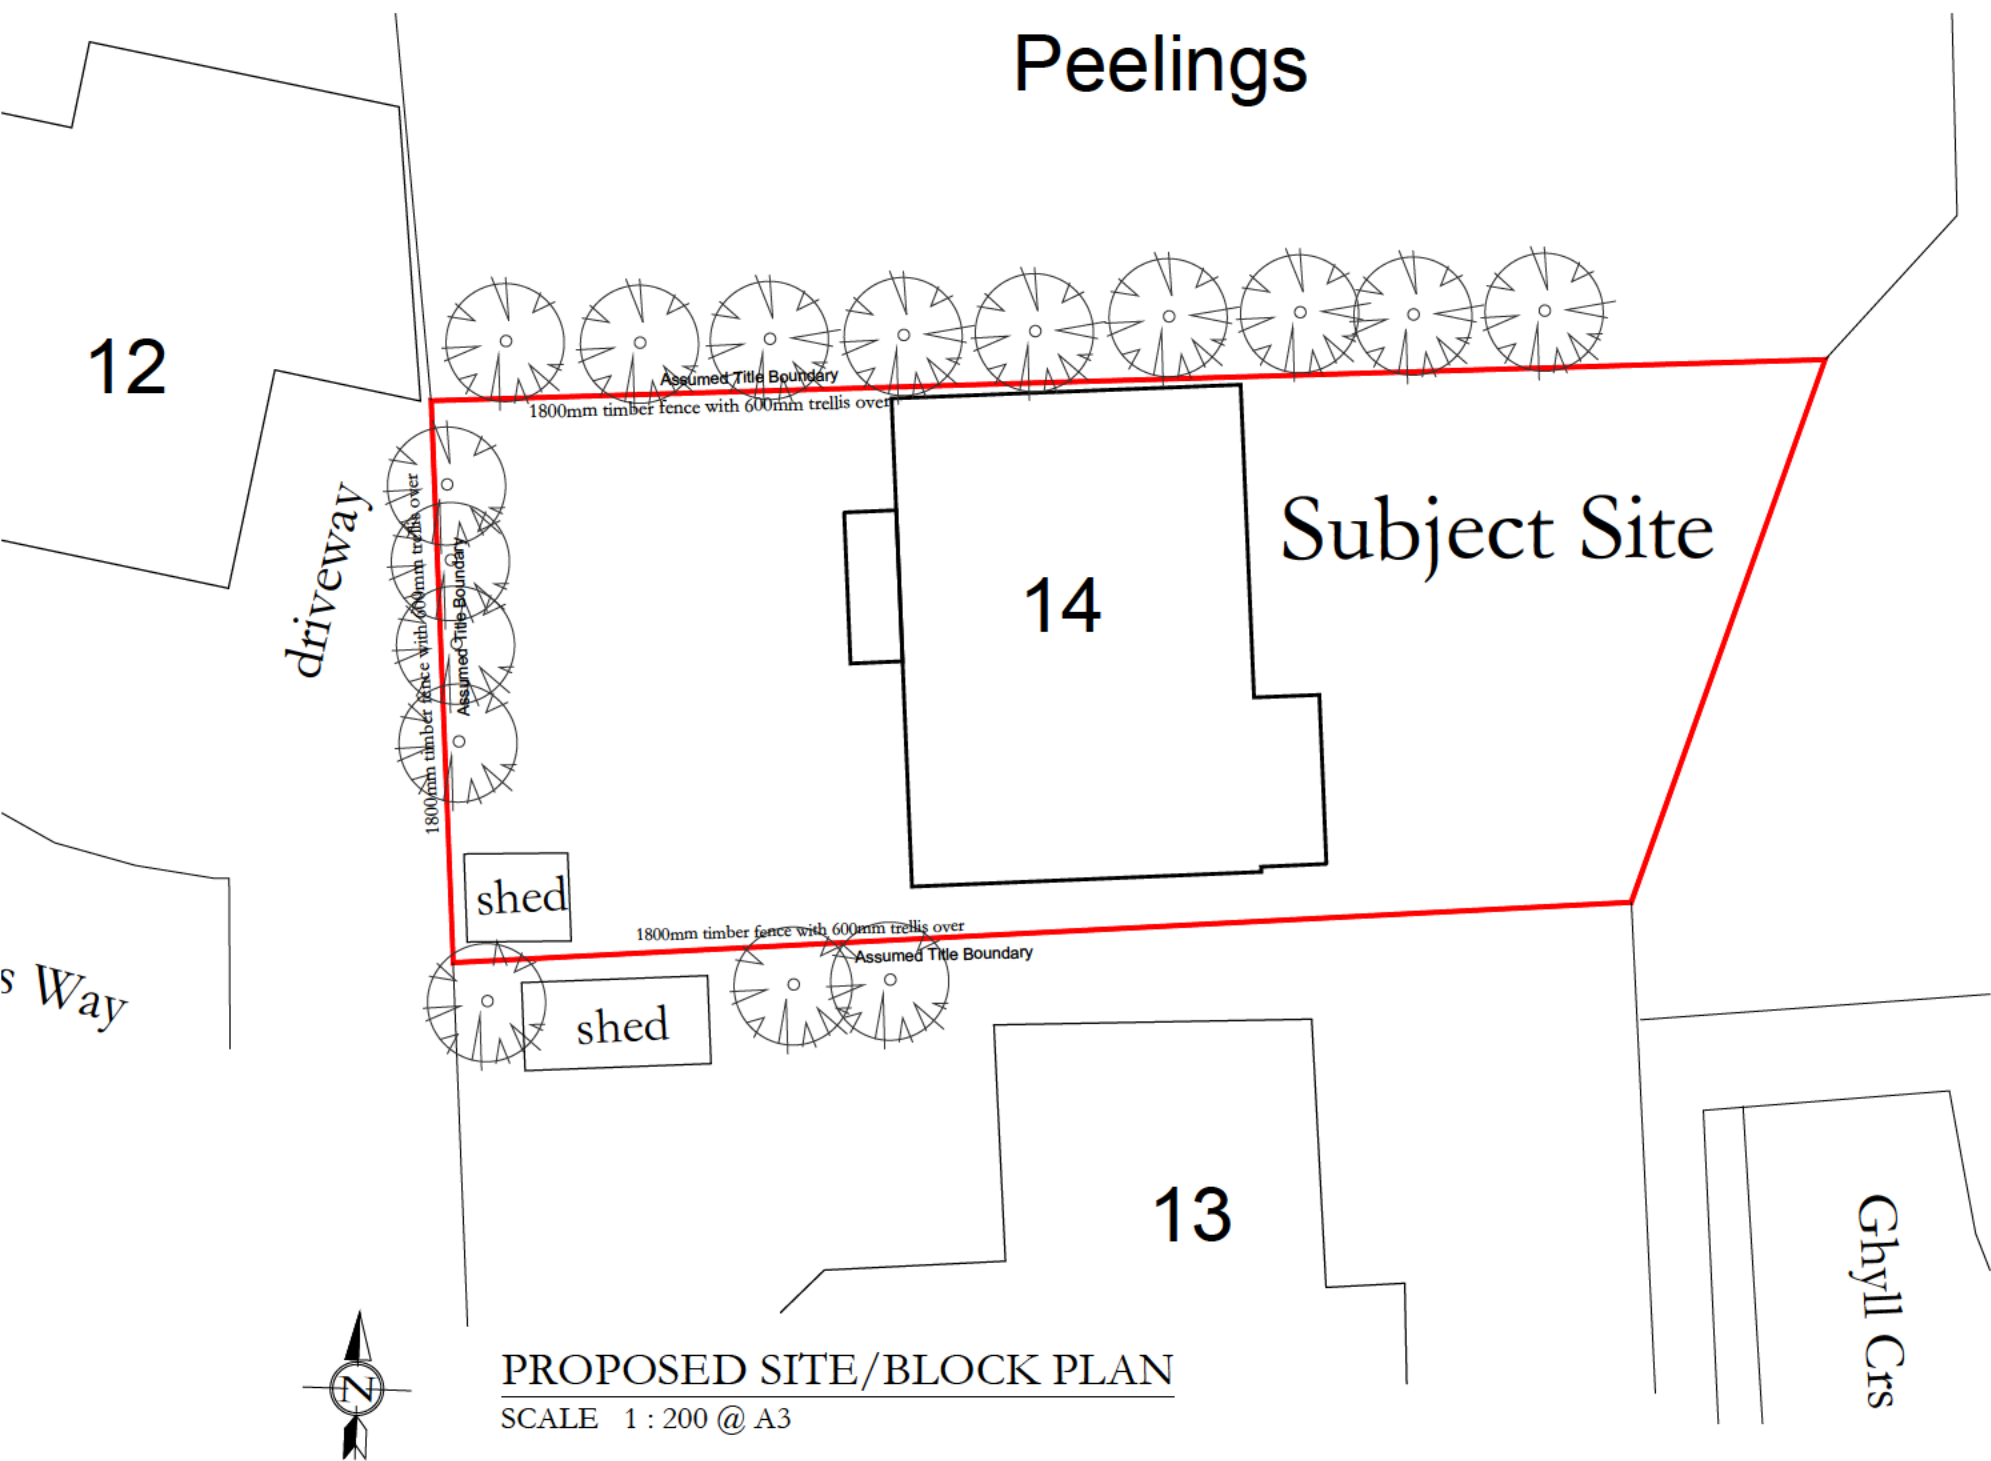

General Project Notes and Caveats.

OS Map and Title Plan-Deed:


- The site plan, title boundaries and adjoining properties drawn are based on the OS map, Title plan & visual inspection on site and are also to be checked on site by the builder when setting out. It's also recommended that the client seeks legal advice on the title boundary position & alignment before works begin.

Planning Permit:

- This proposal is subject to a Planning Application being lodged and approved.

Structural Engineering:

- These plans are subject to and to be read in conjunction with the Structural Engineers advice, design, drawings, calculations and details.

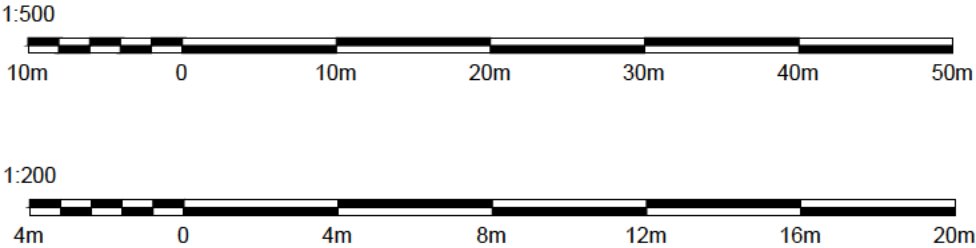

PROJECT: Proposed Extension/Loft Conversion & Alts  
CLIENT: Mr Alan Dazley  
AT : 14 Ghyll Crs, Horsham, RH13 6BG  
West Sussex



Job No: 25-29  
Date: 01-09-26  
Drawn By: M. Long  
Issue: TP01

PAGE 1

Issue amendment notes:

06-09-26 Final Planning Drawings, issued for lodgment to the HDC-LPA for review and approval.

© Owned by 'Marlon Haus Ltd'