



Roof Floor Plan Remains Unchanged

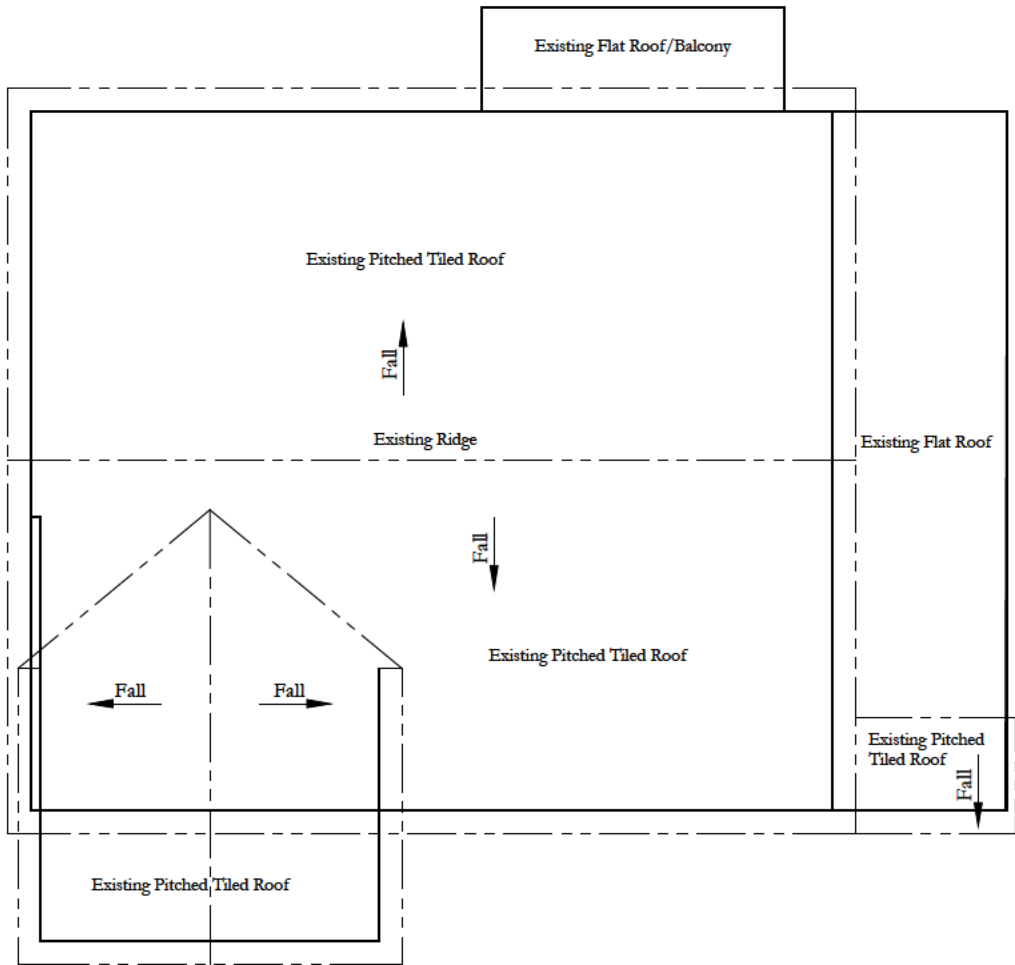

Drawing Legend

- Existing walls
- Existing roof lines, to be read in conjunction with elevations

EXISTING PLAN- ROOF PLAN
SCALE 1 : 100 @ A3

 

PROJECT: Proposed Extension/Loft Conversion & Alts
CLIENT: Mr Alan Dazley
AT : 14 Ghyll Crs, Horsham, RH13 6BG
West Sussex



Job No: 25-29
Date: 01-09-26
Drawn By: M. Long
Issue: TP01

PAGE 2a

Issue amendment notes:
06-09-26 Final Planning Drawings, issued for lodgment to the
HDC-LPA for review and approval.

© Owned by 'Marlon Haus Ltd'