





Notes:

- 1. THE COPYRIGHT OF THIS DRAWING IS VESTED IN ARCHEVOLVE AND IT MAY NOT BE REPRODUCED IN WHOLE OR PART OR USED FOR THE MANUFACTURE OF ANY ARTICLE WITHOUT THE EXPRESS PERMISSION OF THE COPYRIGHT HOLDERS.
- 2. WORK TO FIGURED DIMENSIONS ONLY.
- 3. THIS DRAWING IS TO BE READ IN CONJUNCTION WITH ALL RELEVANT ARCHITECT'S, SERVICE ENGINEER'S AND ARCHEVOLVE AND SPECIFICATIONS.

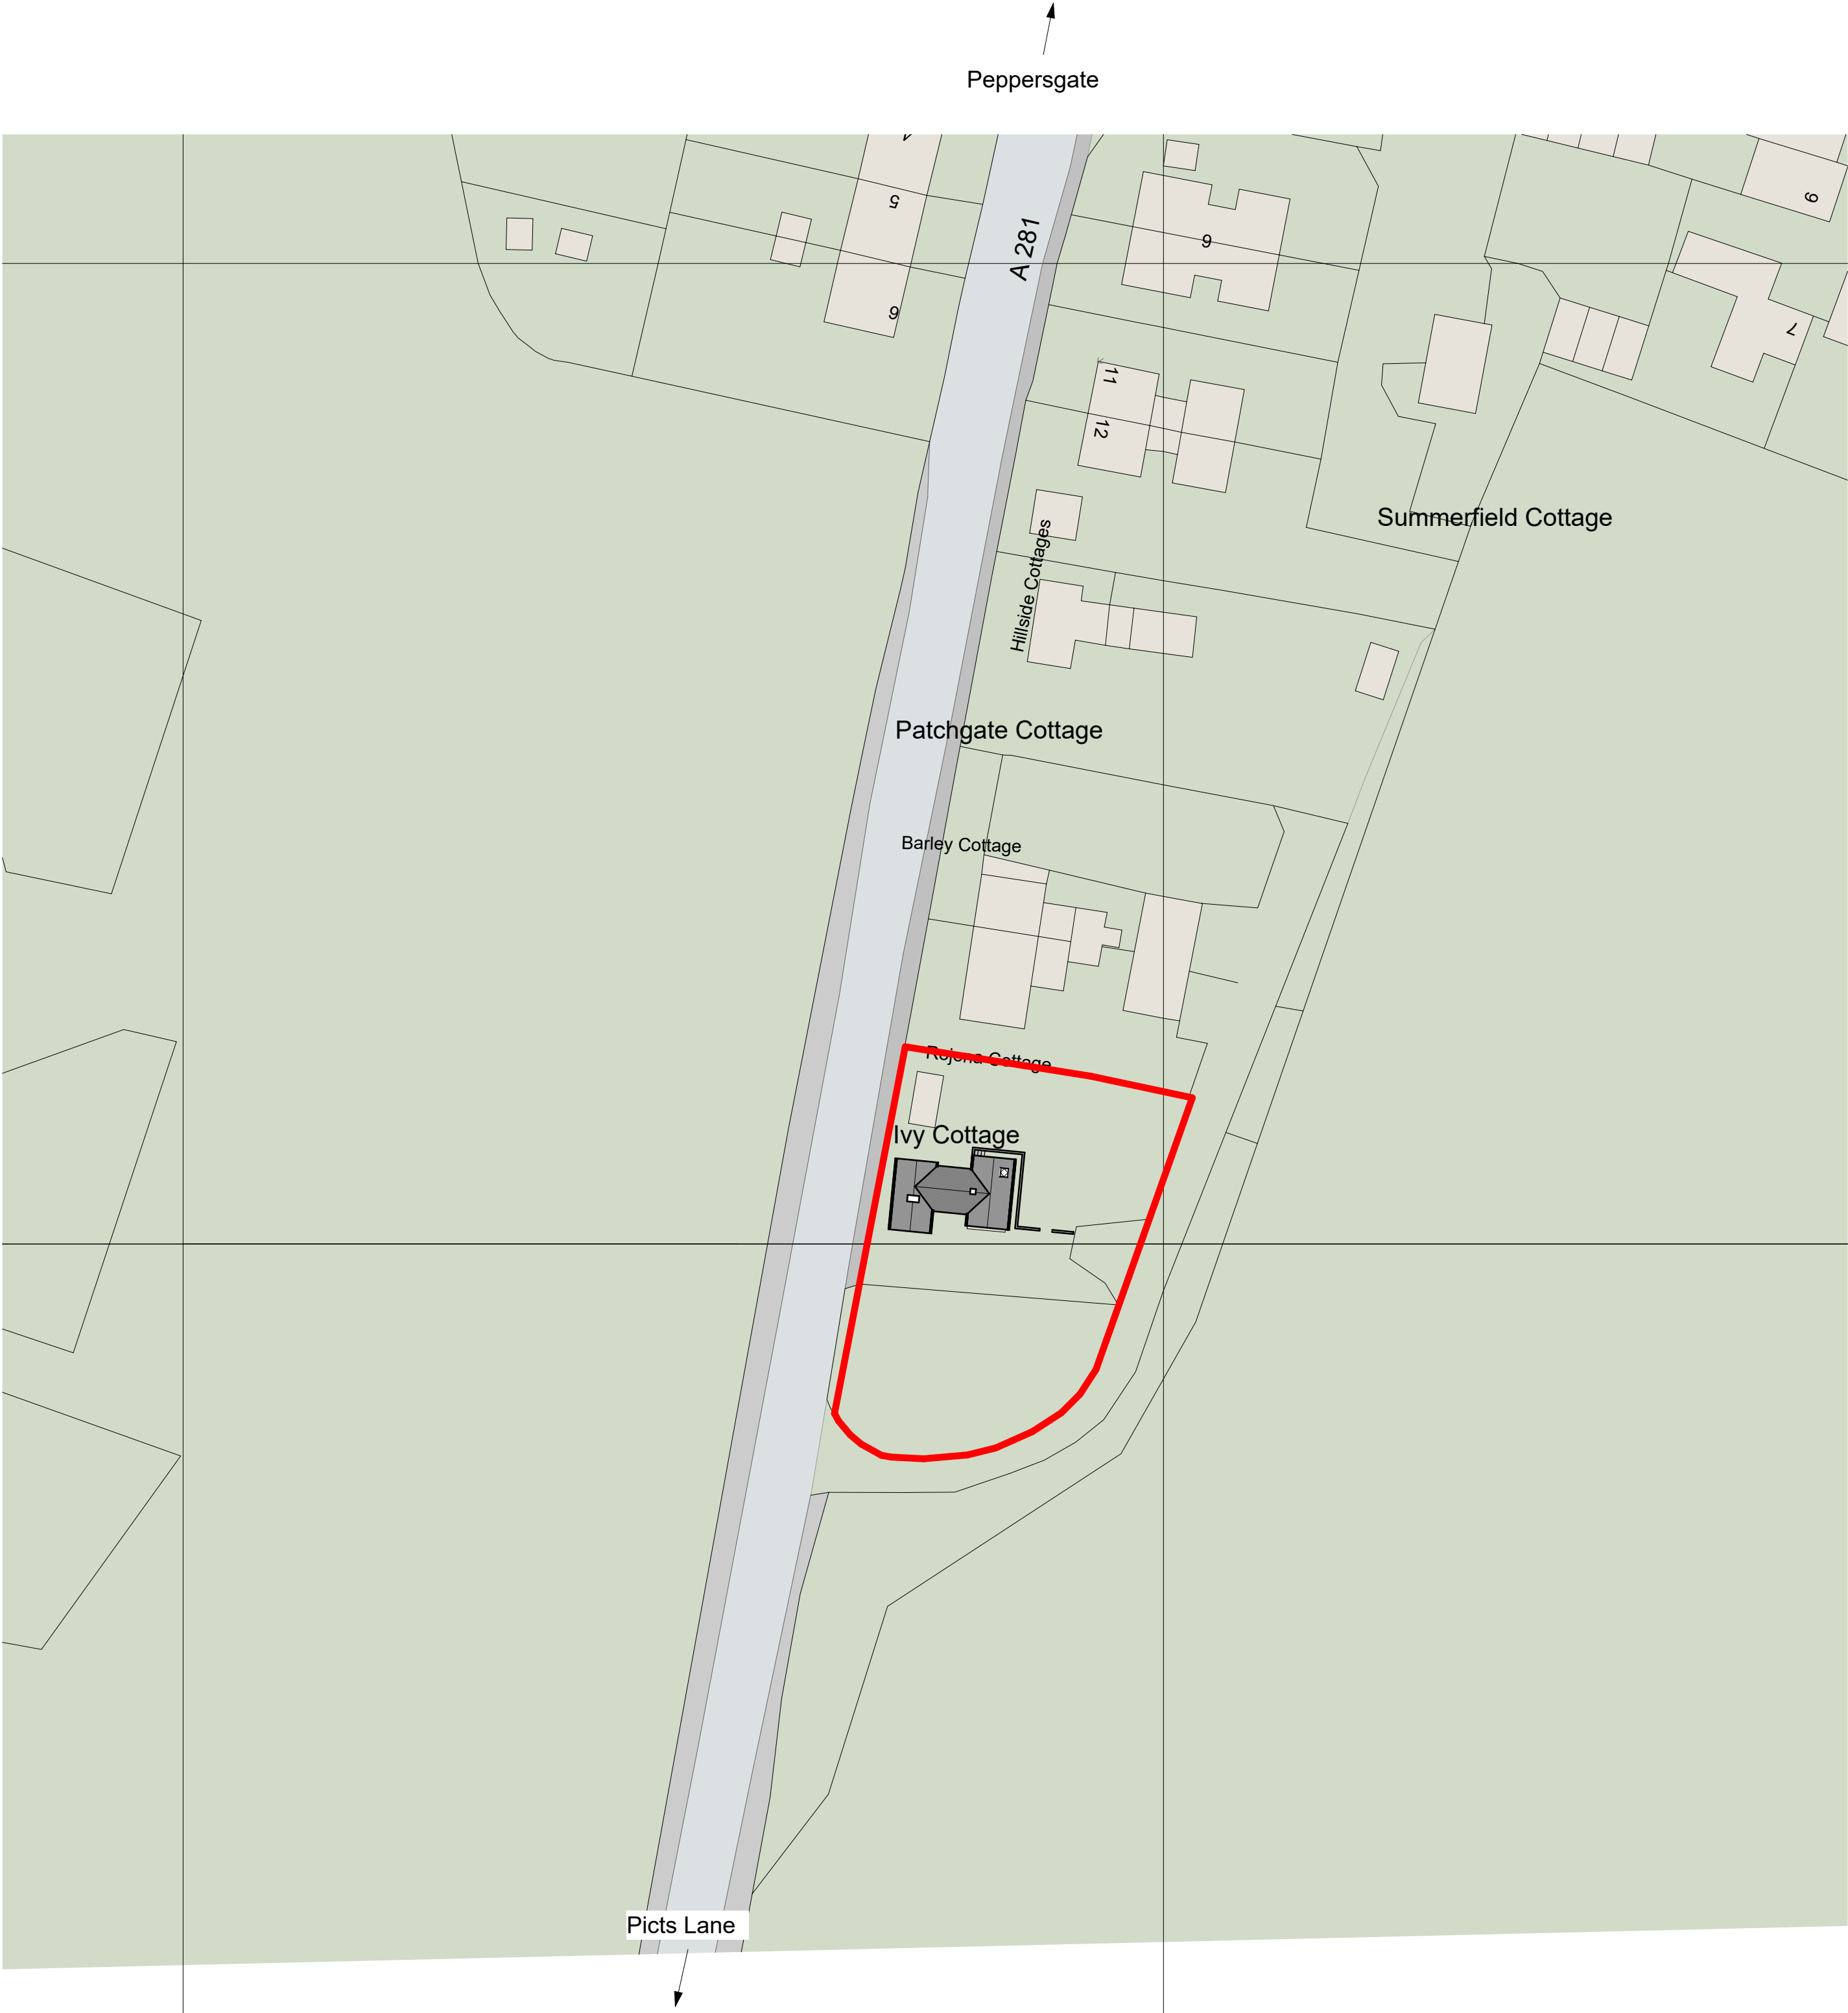


© Crown copyright and database rights 2025 Ordnance Survey 100035207

Site Plan
1 : 500

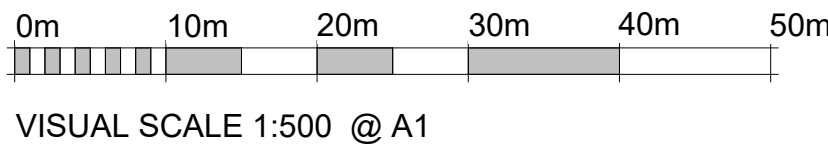

Location Plan
1 : 1250

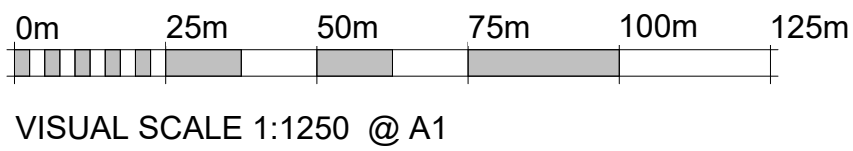

Revision Number	Revision Description	Issued by	Revision Date
-----------------	----------------------	-----------	---------------

DATE:	STATUS:	SHEET SIZE:
13/02/26	PLANNING ISSUE	A1

SCALE:	DRAWN:	CHECKED:
As indicated	AP	

CLIENT:	SITE ADDRESS:
Graham Millar Ivy Cottage Lower Beeding West Sussex RH13 6NH	

DRAWING:

Single Storey Rear & Side Extension

TITLE:

Existing Site and Location Plan

DRAWING NO:

ARC/24/26/04

PROJECT NO:

.....



ARCHEVOLVE

 // design @archevolve.co.uk

 // [www. archevolve.co.uk](http://www.archevolve.co.uk)

 // 01798 879894

