




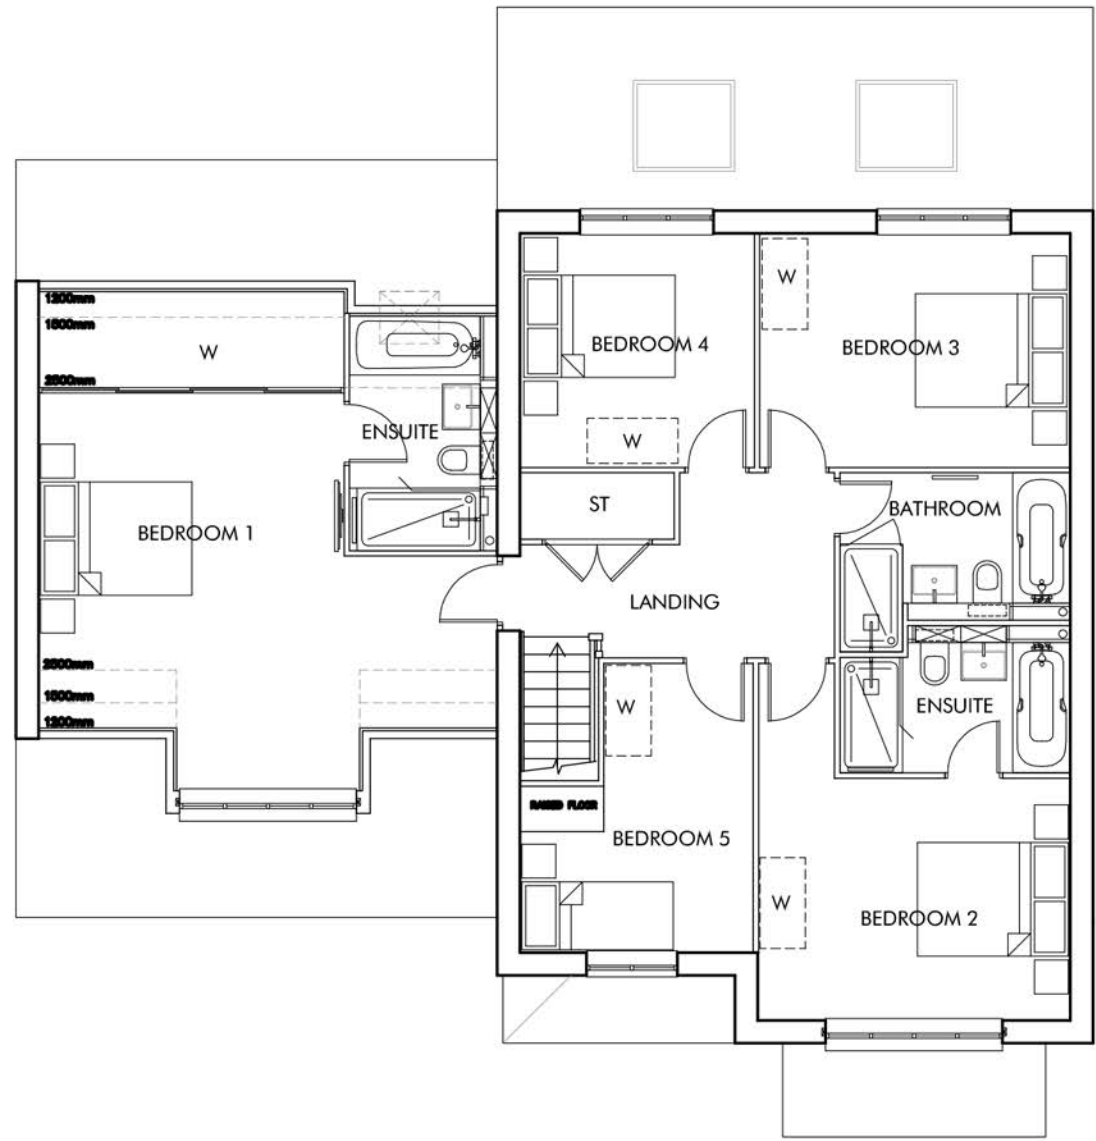


FIRST FLOOR PLAN

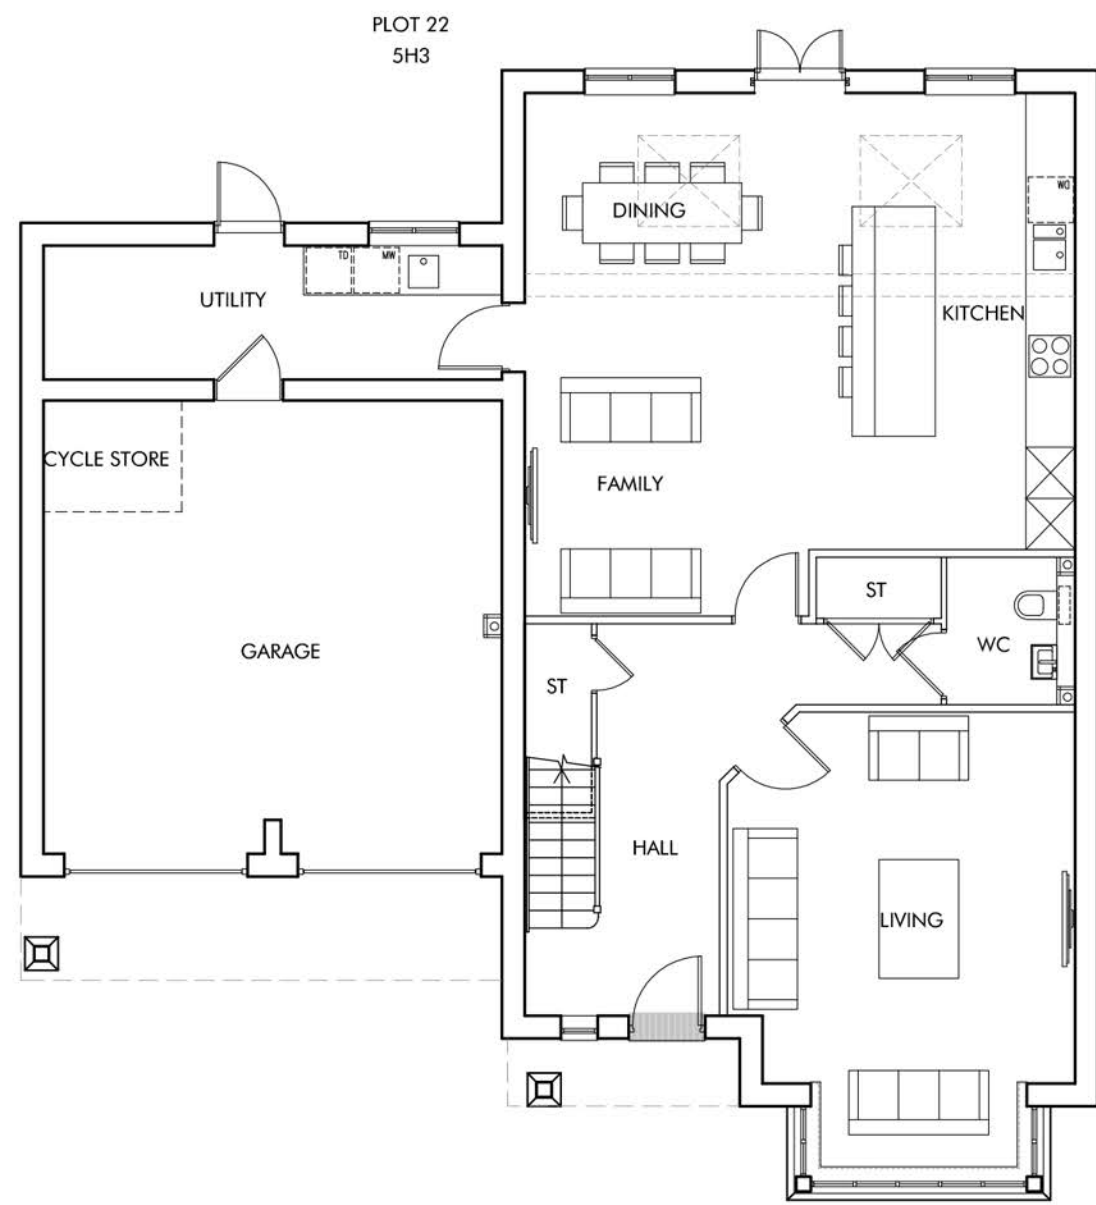

GROUND FLOOR PLAN

 

FRONT ELEVATION - A SCALE 1:50

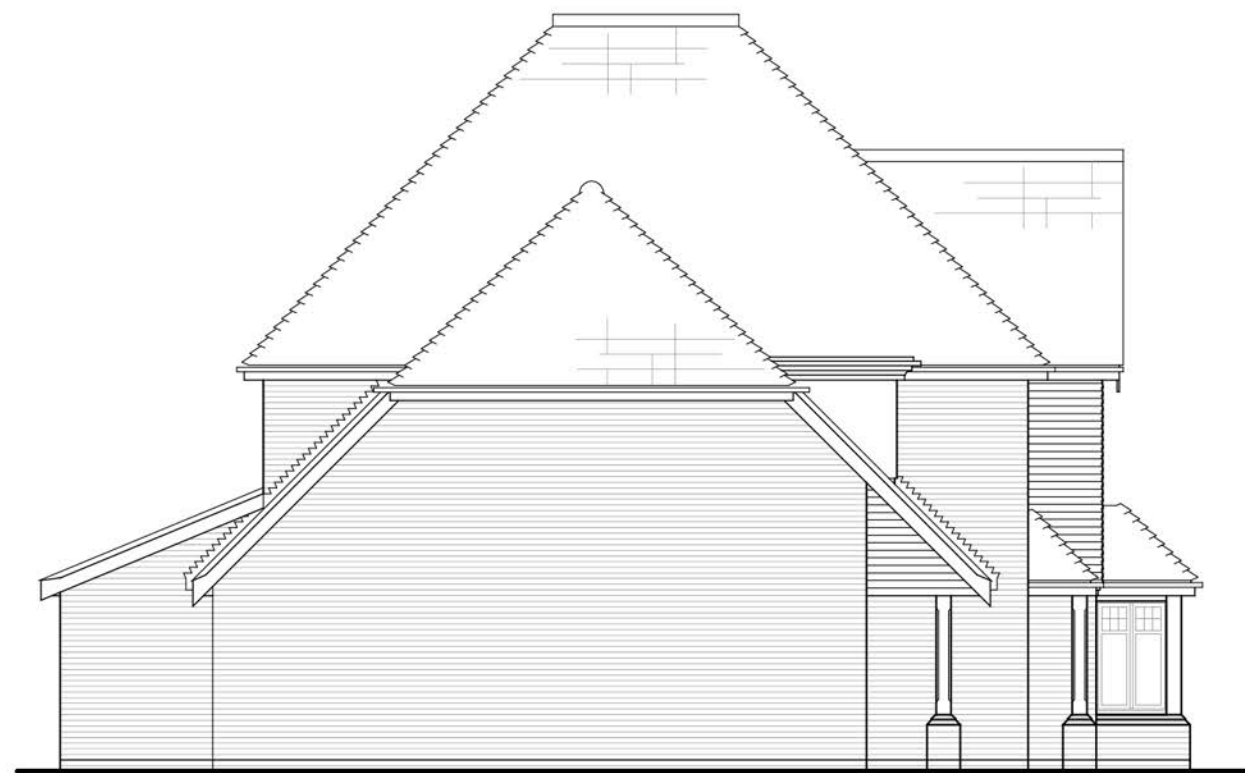


SIDE ELEVATION D



REAR ELEVATION C



SIDE ELEVATION B

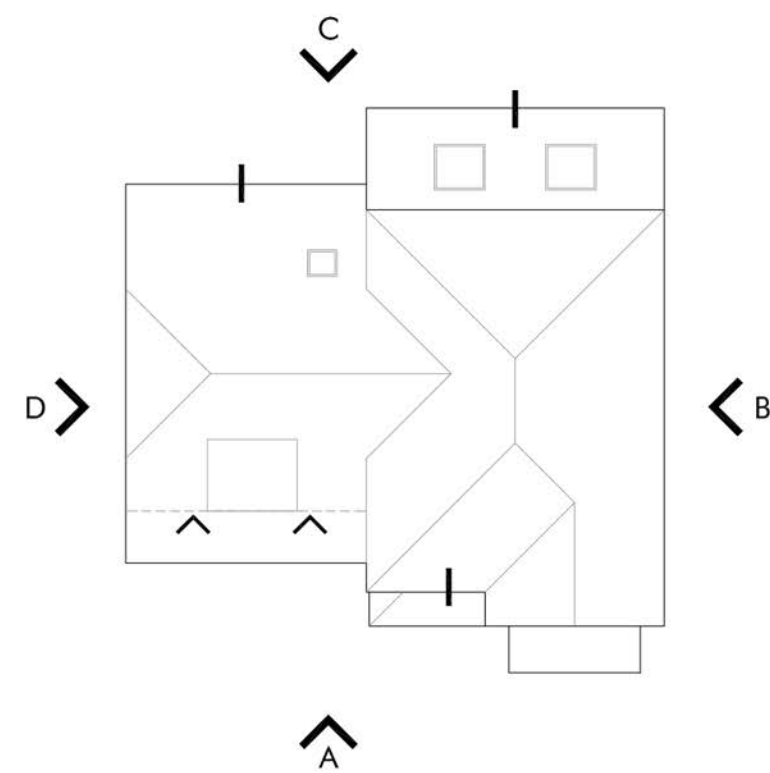

ROOF PLAN 1:200



KEY PLAN 1:2000

Berkeley
Designed for life

Omega Architects
Unit 6, AC Court, High Street, Thames Ditton, Surrey, KT7 0SR
T: 01372 470 313 W: www.omega-architects.co.uk

Client: BERKELEY HOMES				
Project: SOUTHWATER, PHASE 5				
Drawing Title: TYPE 5H3 - Plot 22 Plans & Elevations				
Scale: 1:100 @ A1 (except where stated)	Revision: A	Drawn: GG	Check: TJ	Date: 12.11.19
Project No: 2772	Class: A	Dwg No: 3015.1	Status: PL	Rev: A

CLIENT: BERKELEY HOMES
DESIGNER: OMEGA ARCHITECTS
DRAWN BY: OMEGA ARCHITECTS
CHECKED BY: OMEGA ARCHITECTS
DATE: 12.11.19
PROJECT NO: 2772
CLASS: A
DWG NO: 3015.1
STATUS: PL
REV: A