




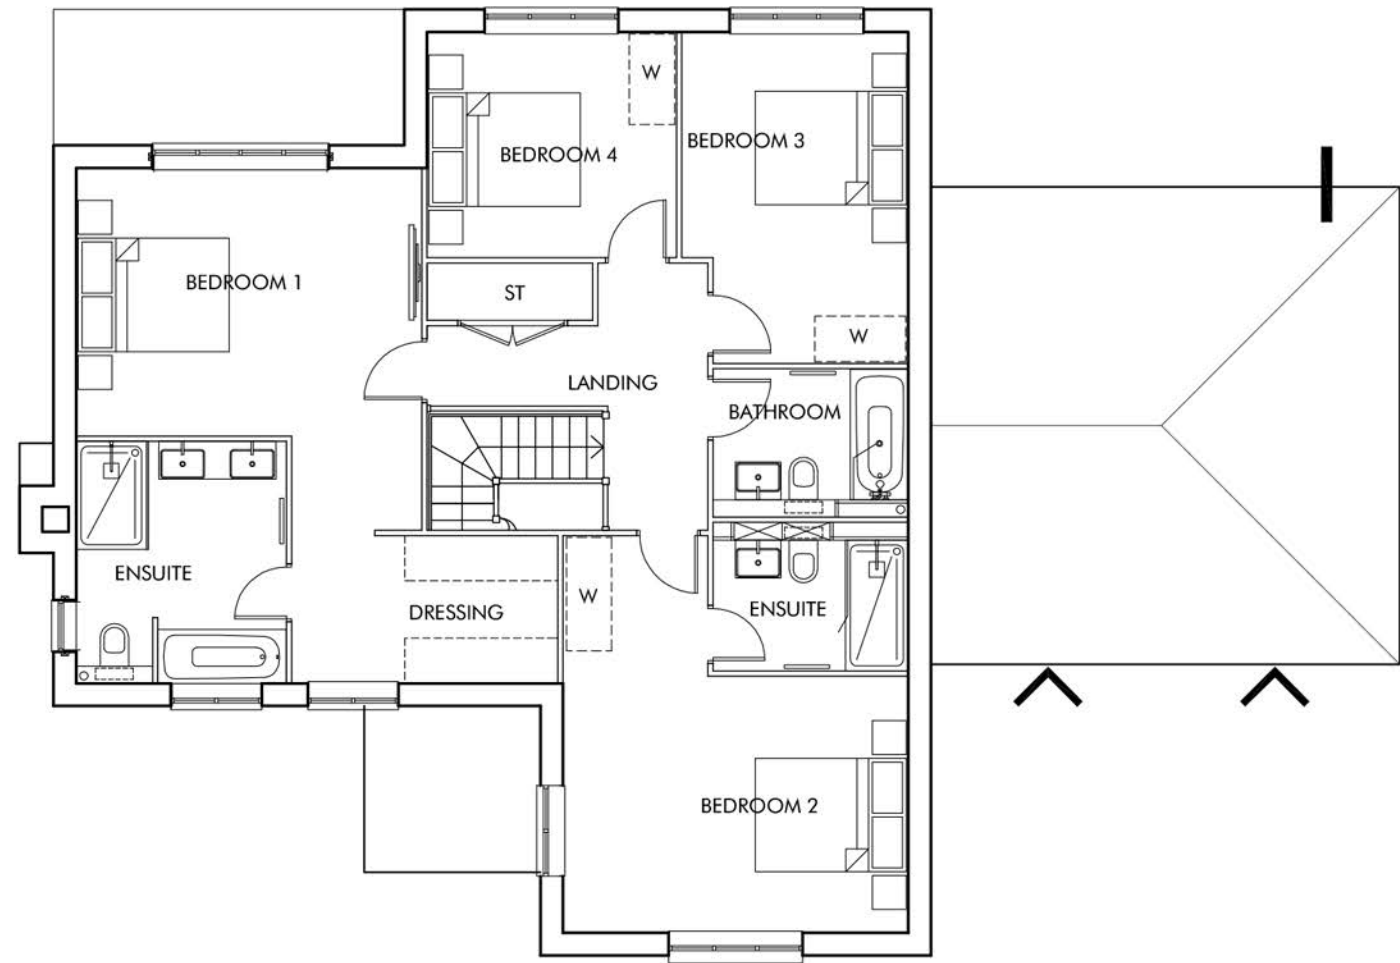

FIRST FLOOR

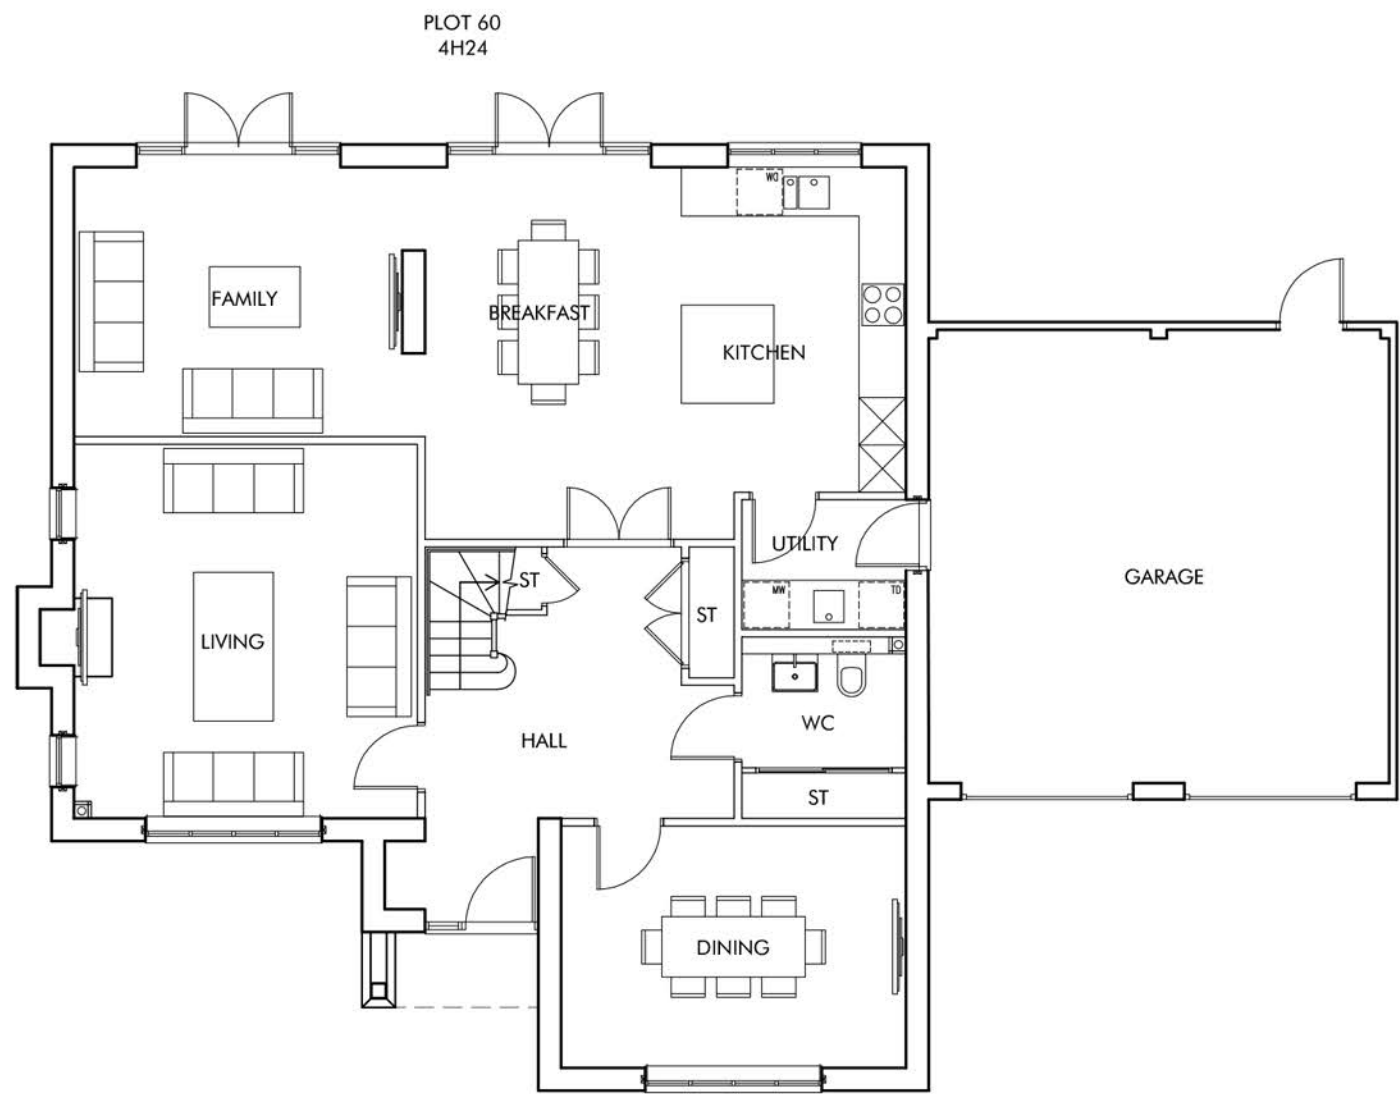

GROUND FLOOR PLAN

 

FRONT ELEVATION - A SCALE 1:50




SIDE ELEVATION B



REAR ELEVATION C



SIDE ELEVATION D

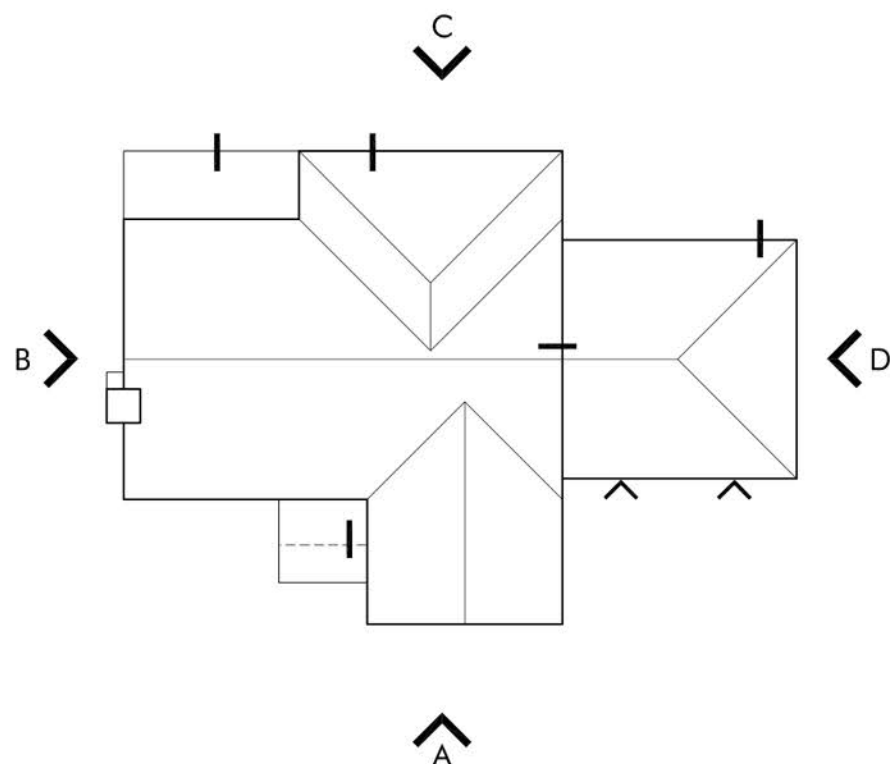

ROOF PLAN 1:200



KEY PLAN 1:2000

Berkeley
Designed for life

Omega Architects

Unit 6, AC Court, High Street, Thames Ditton, Surrey, KT7 0SR
T: 01372 470 313 W: www.omega-architects.co.uk

Client:
BERKELEY HOMES

Project:
SOUTHWATER, PHASE 5

Drawing Title:
**TYPE 4H24 - Plot 60
Plans & Elevations**

Scale:
**1:100 @ A1
(except where stated)**

Revision	Drawn	Check	Date
A	GB	TJ	12.11.19
-	-	-	-

Project No	Class	Dwg No	Status	Rev
2772	A	3052.1	PL	A

Drawn: C. COUGHER, A. BLACK & WHITE
Checked: M. JONES, R. HARRISON, P. BLISS, S. HILL, J. HARRISON, J. HARRISON

REMARKS: BY Omega Architects. The contents of this document must not be copied or reproduced in whole or in part without the written consent of Omega Architects Limited. Draw: Top Planning and Strategic Design for Omega Architects.
REGISTERED CONSULTANT: Omega Architects Limited, UK registered Company Number 207204. Registered Address: Studio, 60 High Street, Esher, Surrey, KT20 1GP