




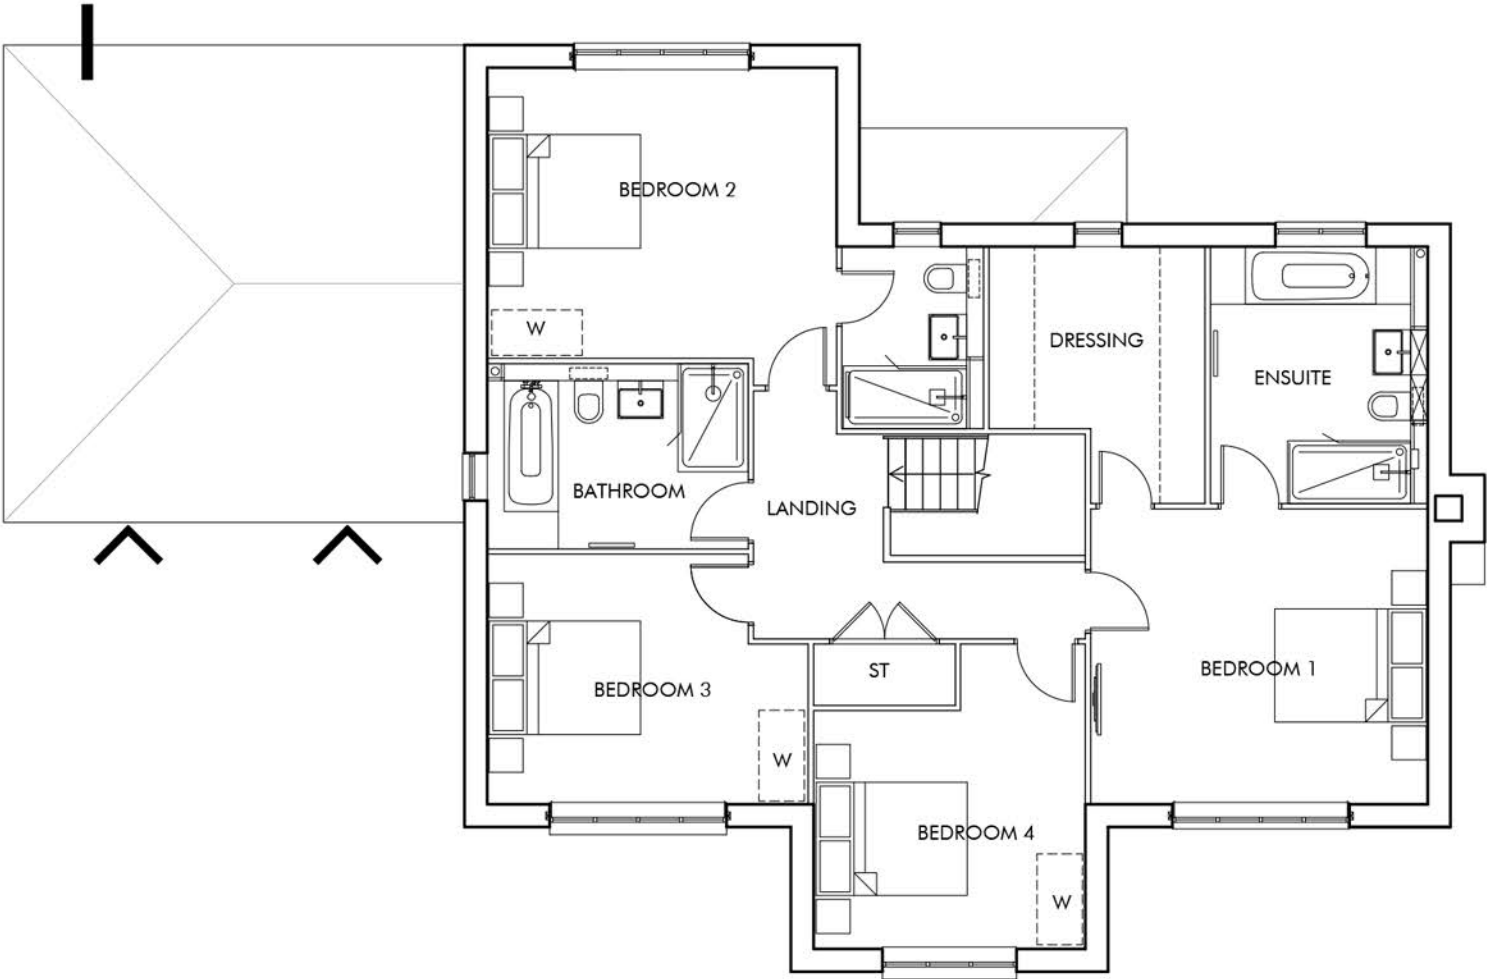

FIRST FLOOR PLAN

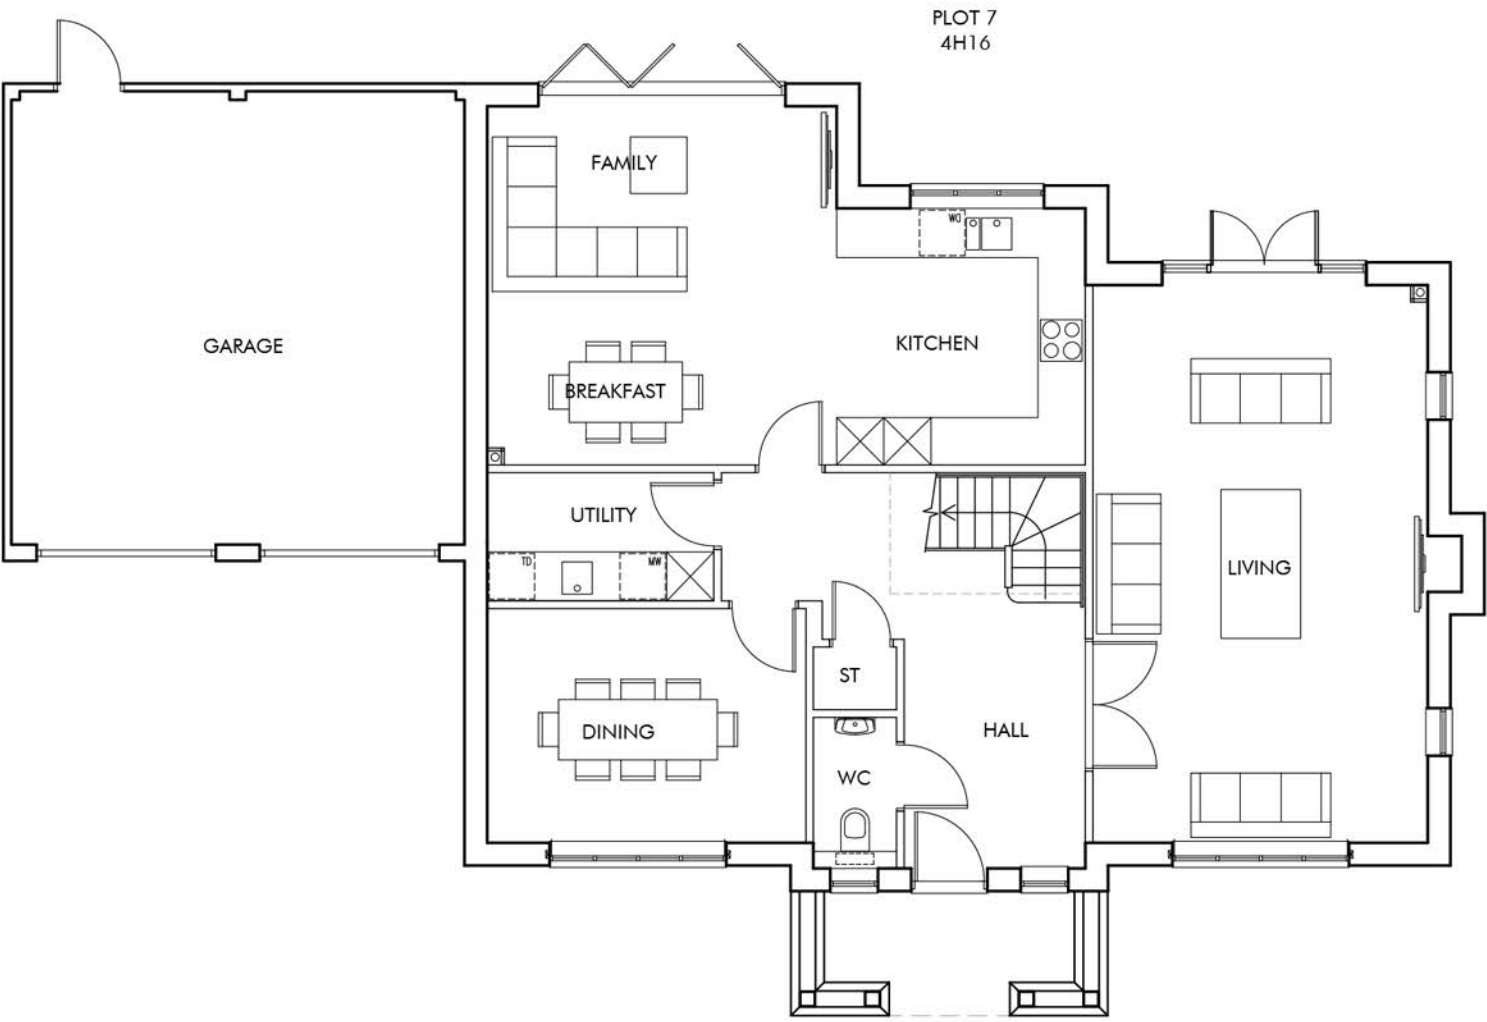

GROUND FLOOR PLAN

 

FRONT ELEVATION - A SCALE 1:50




SIDE ELEVATION D



REAR ELEVATION C



SIDE ELEVATION B

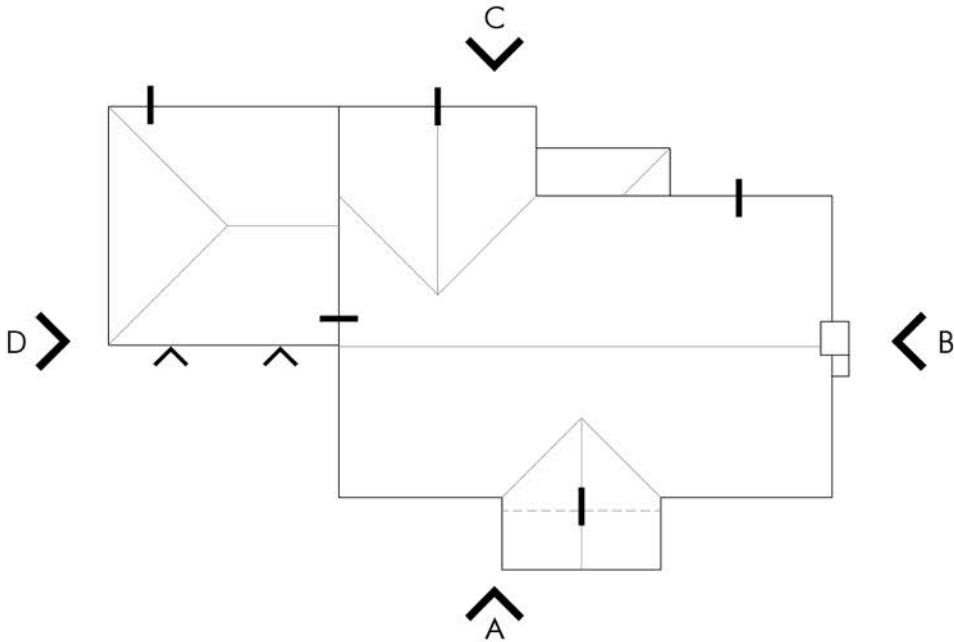

ROOF PLAN 1:200



KEY PLAN 1:2000

Berkeley
Designed for life

Omega
Architects

Unit 6, AC Court, High Street, Thame, Oxford, OX9 1DQ
T: 01372 470 313 W: www.omega-architects.co.uk

Client:
BERKELEY HOMES

Project:
SOUTHWATER, PHASE 5

Drawing Title:
TYPE 4H16 - Plot 7
Plans & Elevations

Scale:
1:100 @ A1
(except where stated)

Revision	Drawn	Check	Date
A	GB	TJ	12.11.19

Project No	Class	Dwg No	Status	Rev
2772	C	3030	PL	A

Omega Architects Ltd is a limited liability company registered in England and Wales. Registered Office: Omega Architects Ltd, Unit 6, AC Court, High Street, Thame, Oxford, OX9 1DQ. Registered in England and Wales. Registered Office: Omega Architects Ltd, Unit 6, AC Court, High Street, Thame, Oxford, OX9 1DQ.