




NOTES

- DO NOT SCALE OFF THIS DRAWING EXCEPT FOR PLANNING PURPOSES
- CHECK ALL DIMENSIONS ON SITE BEFORE ANY WORK IS COMMENCED
- ALL GOODS MATERIALS AND WORKMANSHIP MUST CONFORM WITH CURRENT BUILDING REGULATIONS, BRITISH STANDARDS AND CODES OF PRACTICE
- COPYRIGHT OF THIS DRAWING IS RETAINED BY THE ARCHITECT AND IT MUST NOT BE REPRODUCED WITHOUT WRITTEN CONSENT

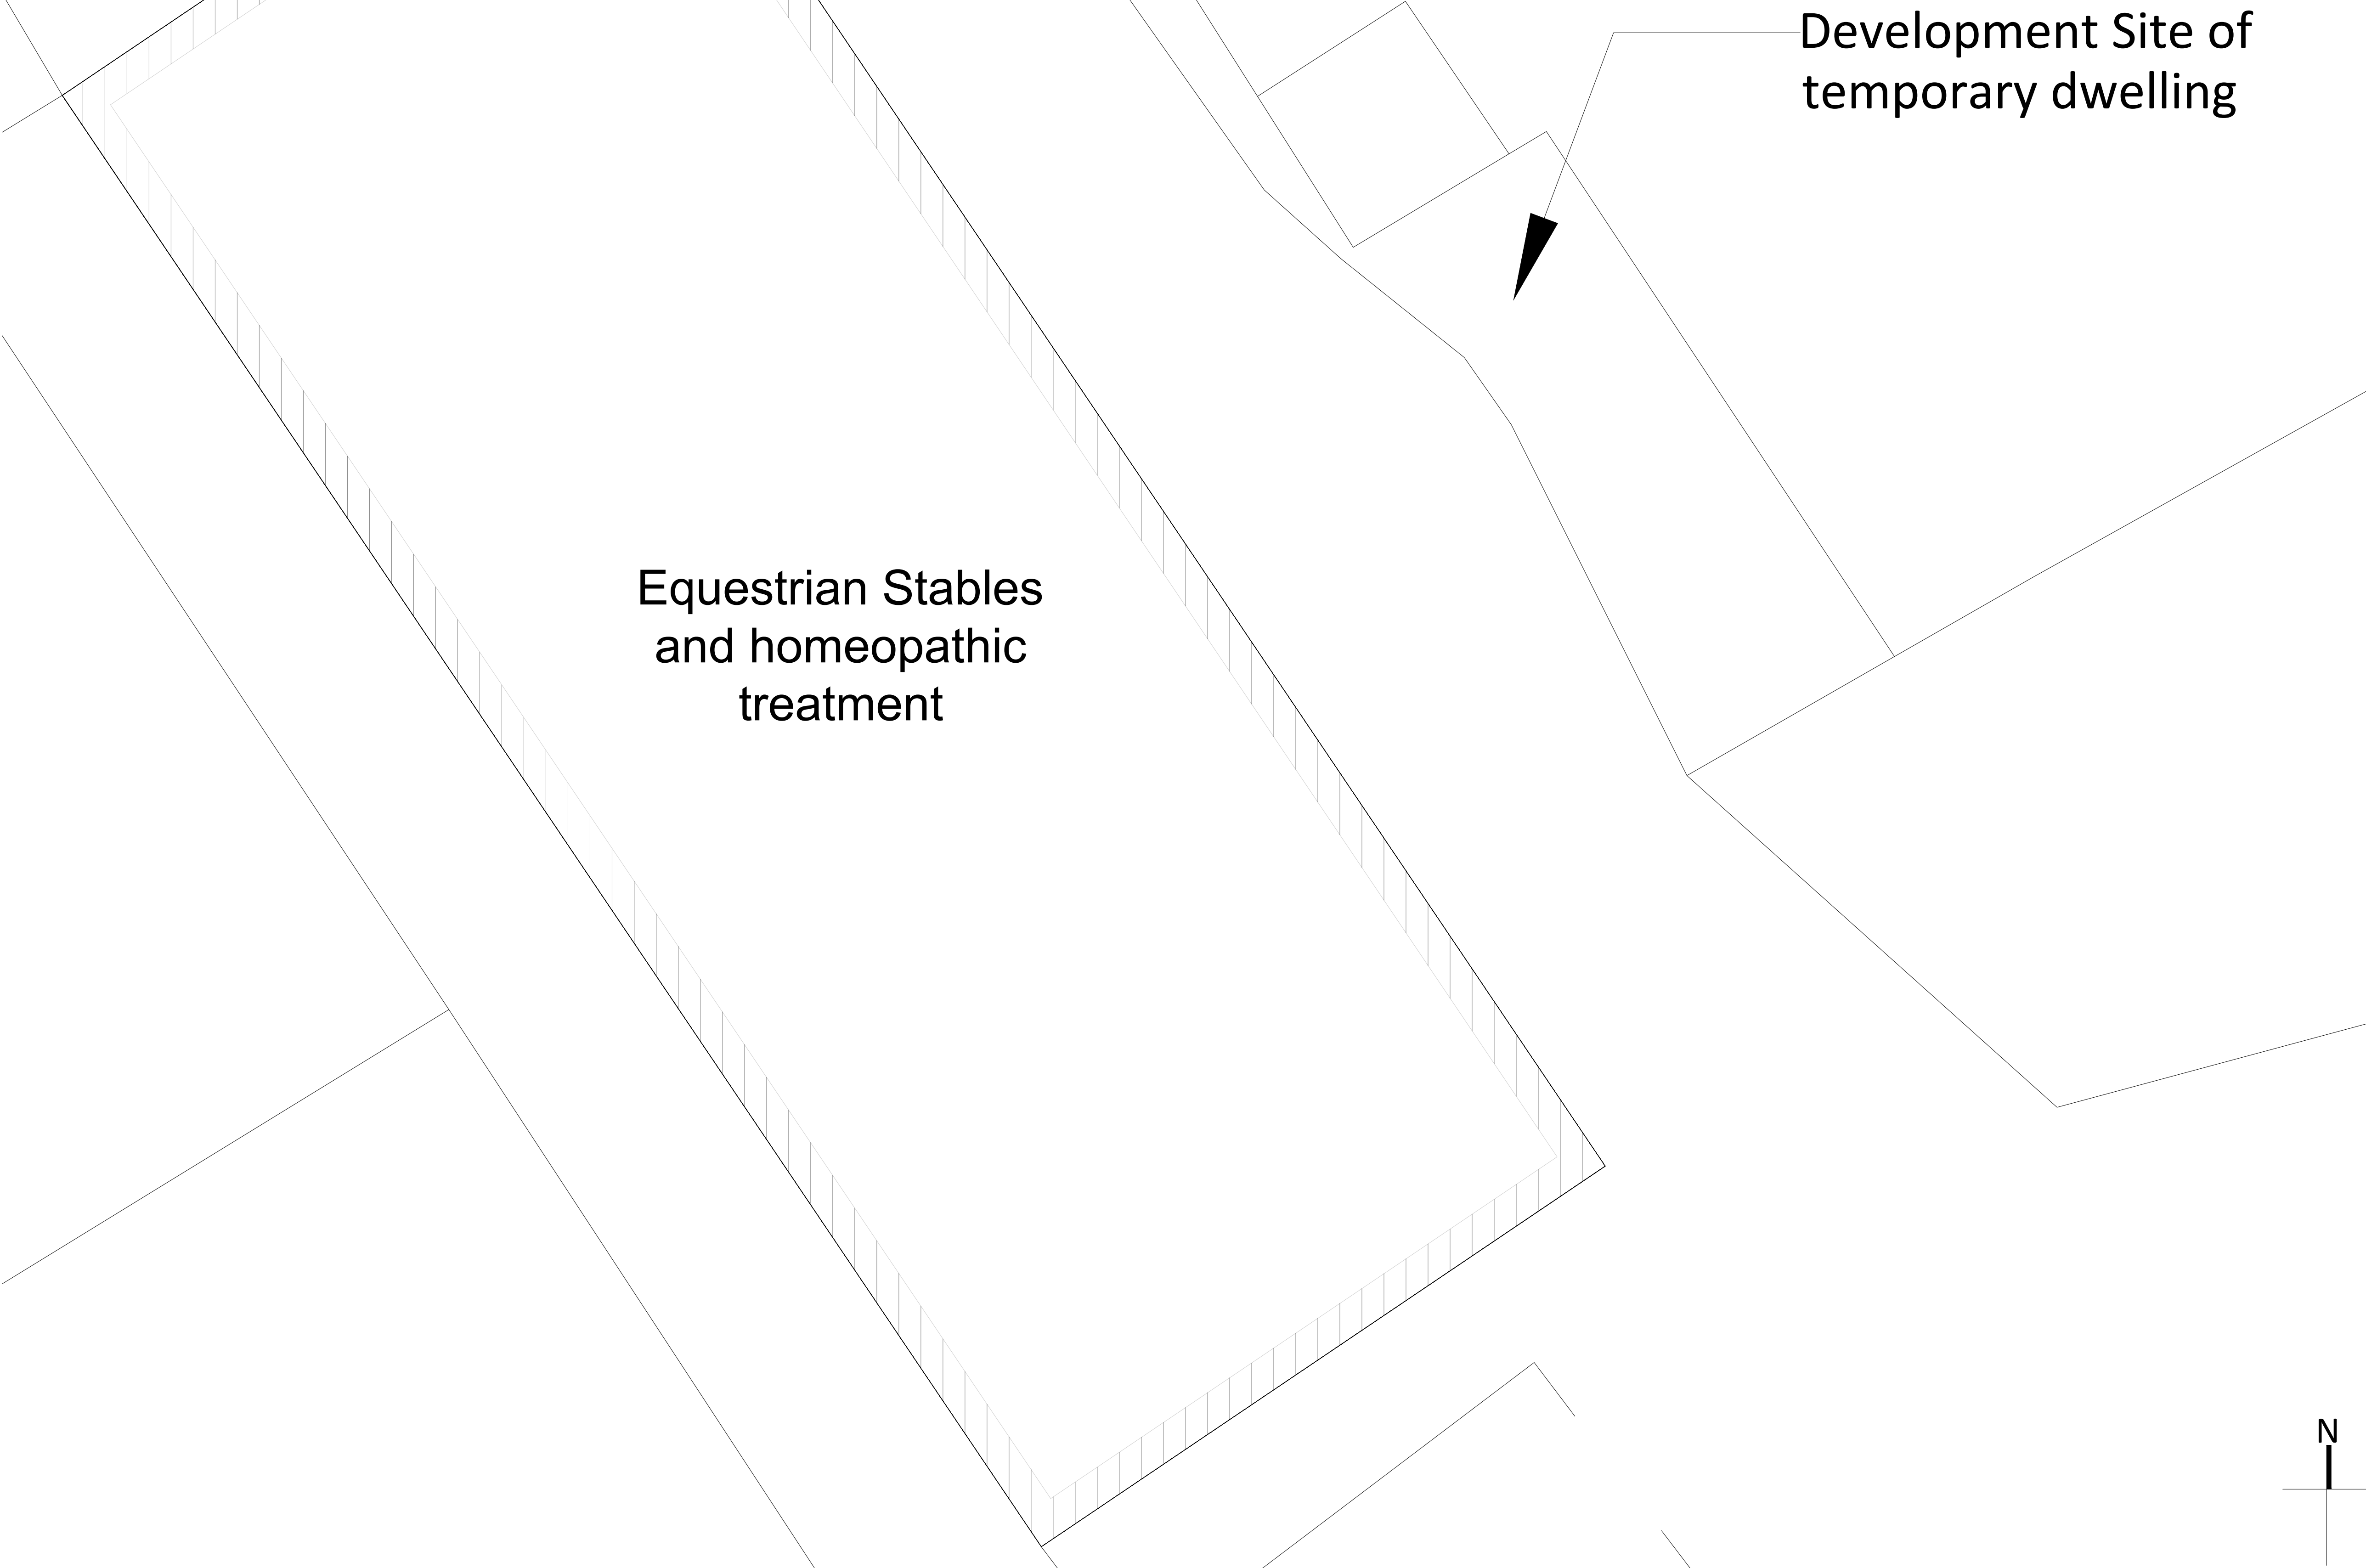

Site Plan @ 1:100

Scale Bar @ 1:100

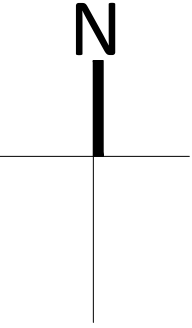 

REV	DATE	BY	AMENDMENT
folkes architects 1 01903 89829 info@folkesarchitects.co.uk The Old Forge 6 Church Street Storrington West Sussex RH20 4LA			
CLIENT Winterfields Farm			
JOB TITLE Winterfields Farm LTD Wiggonholt Pulborough United Kingdom RH20 2EJ			
DRAWING TITLE Site Plan			
PROJECT STAGE PLANNING ISSUE			
DRAWING STATUS PRELIMINARY ISSUE NOT FOR CONSTRUCTION USE UNLESS STATED AS 'CONSTRUCTION'			
DATE SEP '25	SCALE 1:100 @ A1	DRAWN BY HG CHECKED BY EC	
JOB NO. 25053	DRAWING NO. 3.03	REVISION /	