



NOTES RELATING TO THIS DRAWING


ALL DIMENSIONS ARE TO BE CHECKED ON SITE PRIOR TO COMMENCEMENT OF ANY WORKS, AND ANY DISCREPANCIES REPORTED IMMEDIATELY TO THE ARCHITECT/DISIGNER.
THIS DRAWING IS TO BE READ IN CONJUNCTION WITH ALL OTHER DESIGN TEAM DETAILS AND SPECIFICATIONS.
DO NOT SCALE FROM DRAWINGS, EXCEPT FOR THE PURPOSES OF PLANNING ASSESSMENT.

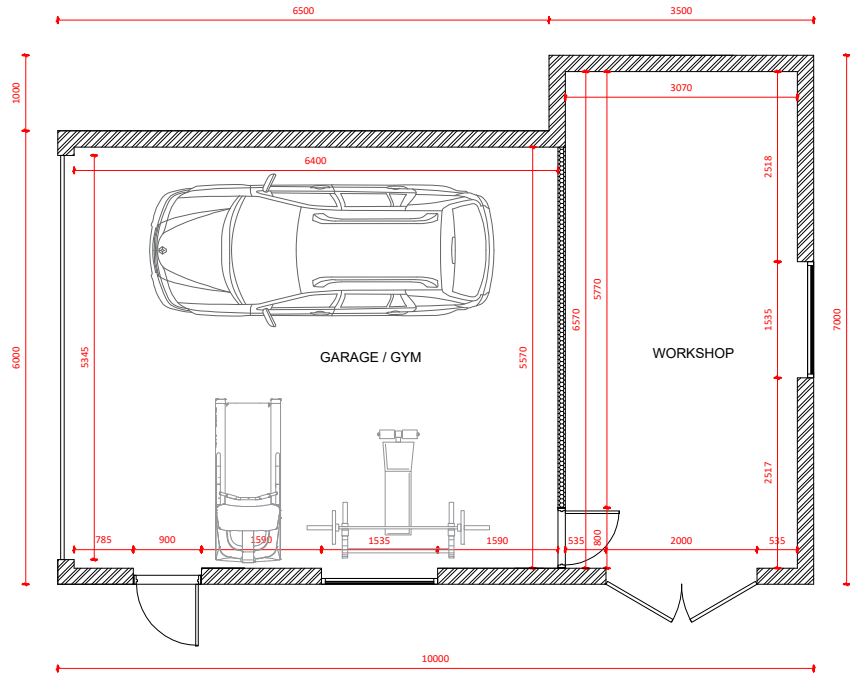


GROUND FLOOR (proposed)
Scale 1:100

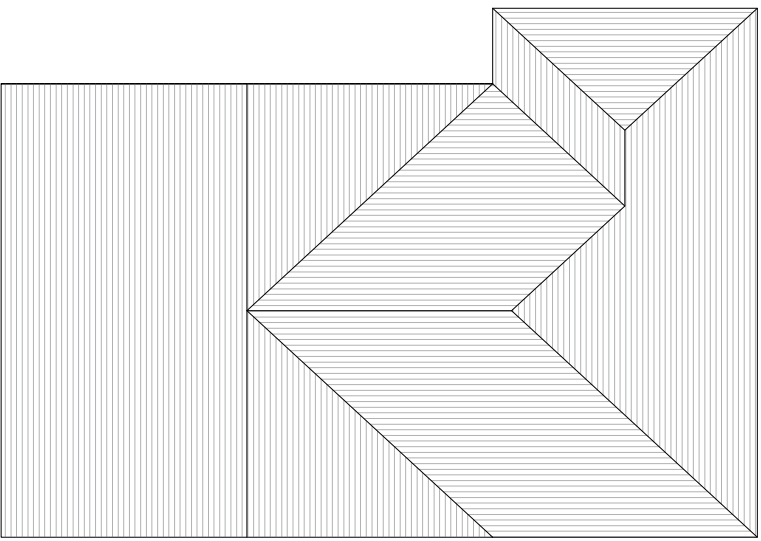


ROOF PLAN (proposed)
Scale 1:100

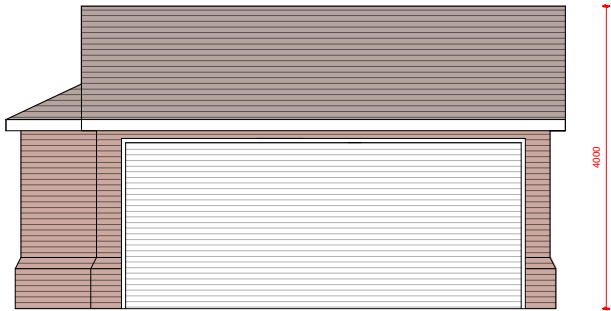


WEST FACING ELEVATION
(proposed)
Scale 1:100

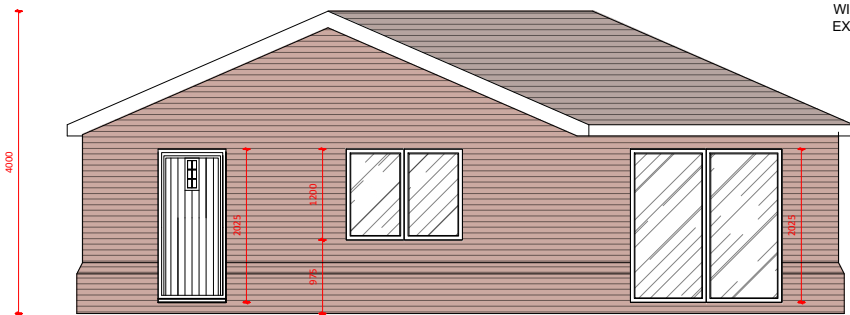

SOUTH FACING ELEVATION
(proposed)
Scale 1:100

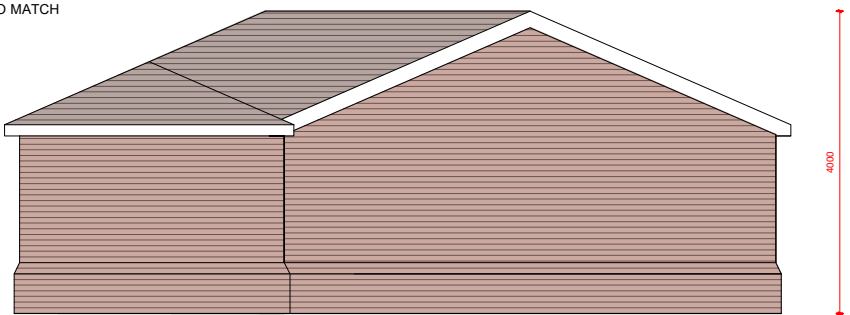


NORTH FACING ELEVATION
(proposed)
Scale 1:100

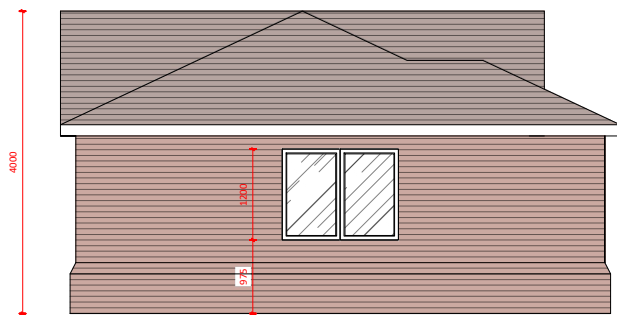


EAST FACING ELEVATION
(proposed)
Scale 1:100

NOTES:
- BRICKWORK TO MATCH EXISTING
- DOORS AND WINDOWS TO MATCH EXISTING

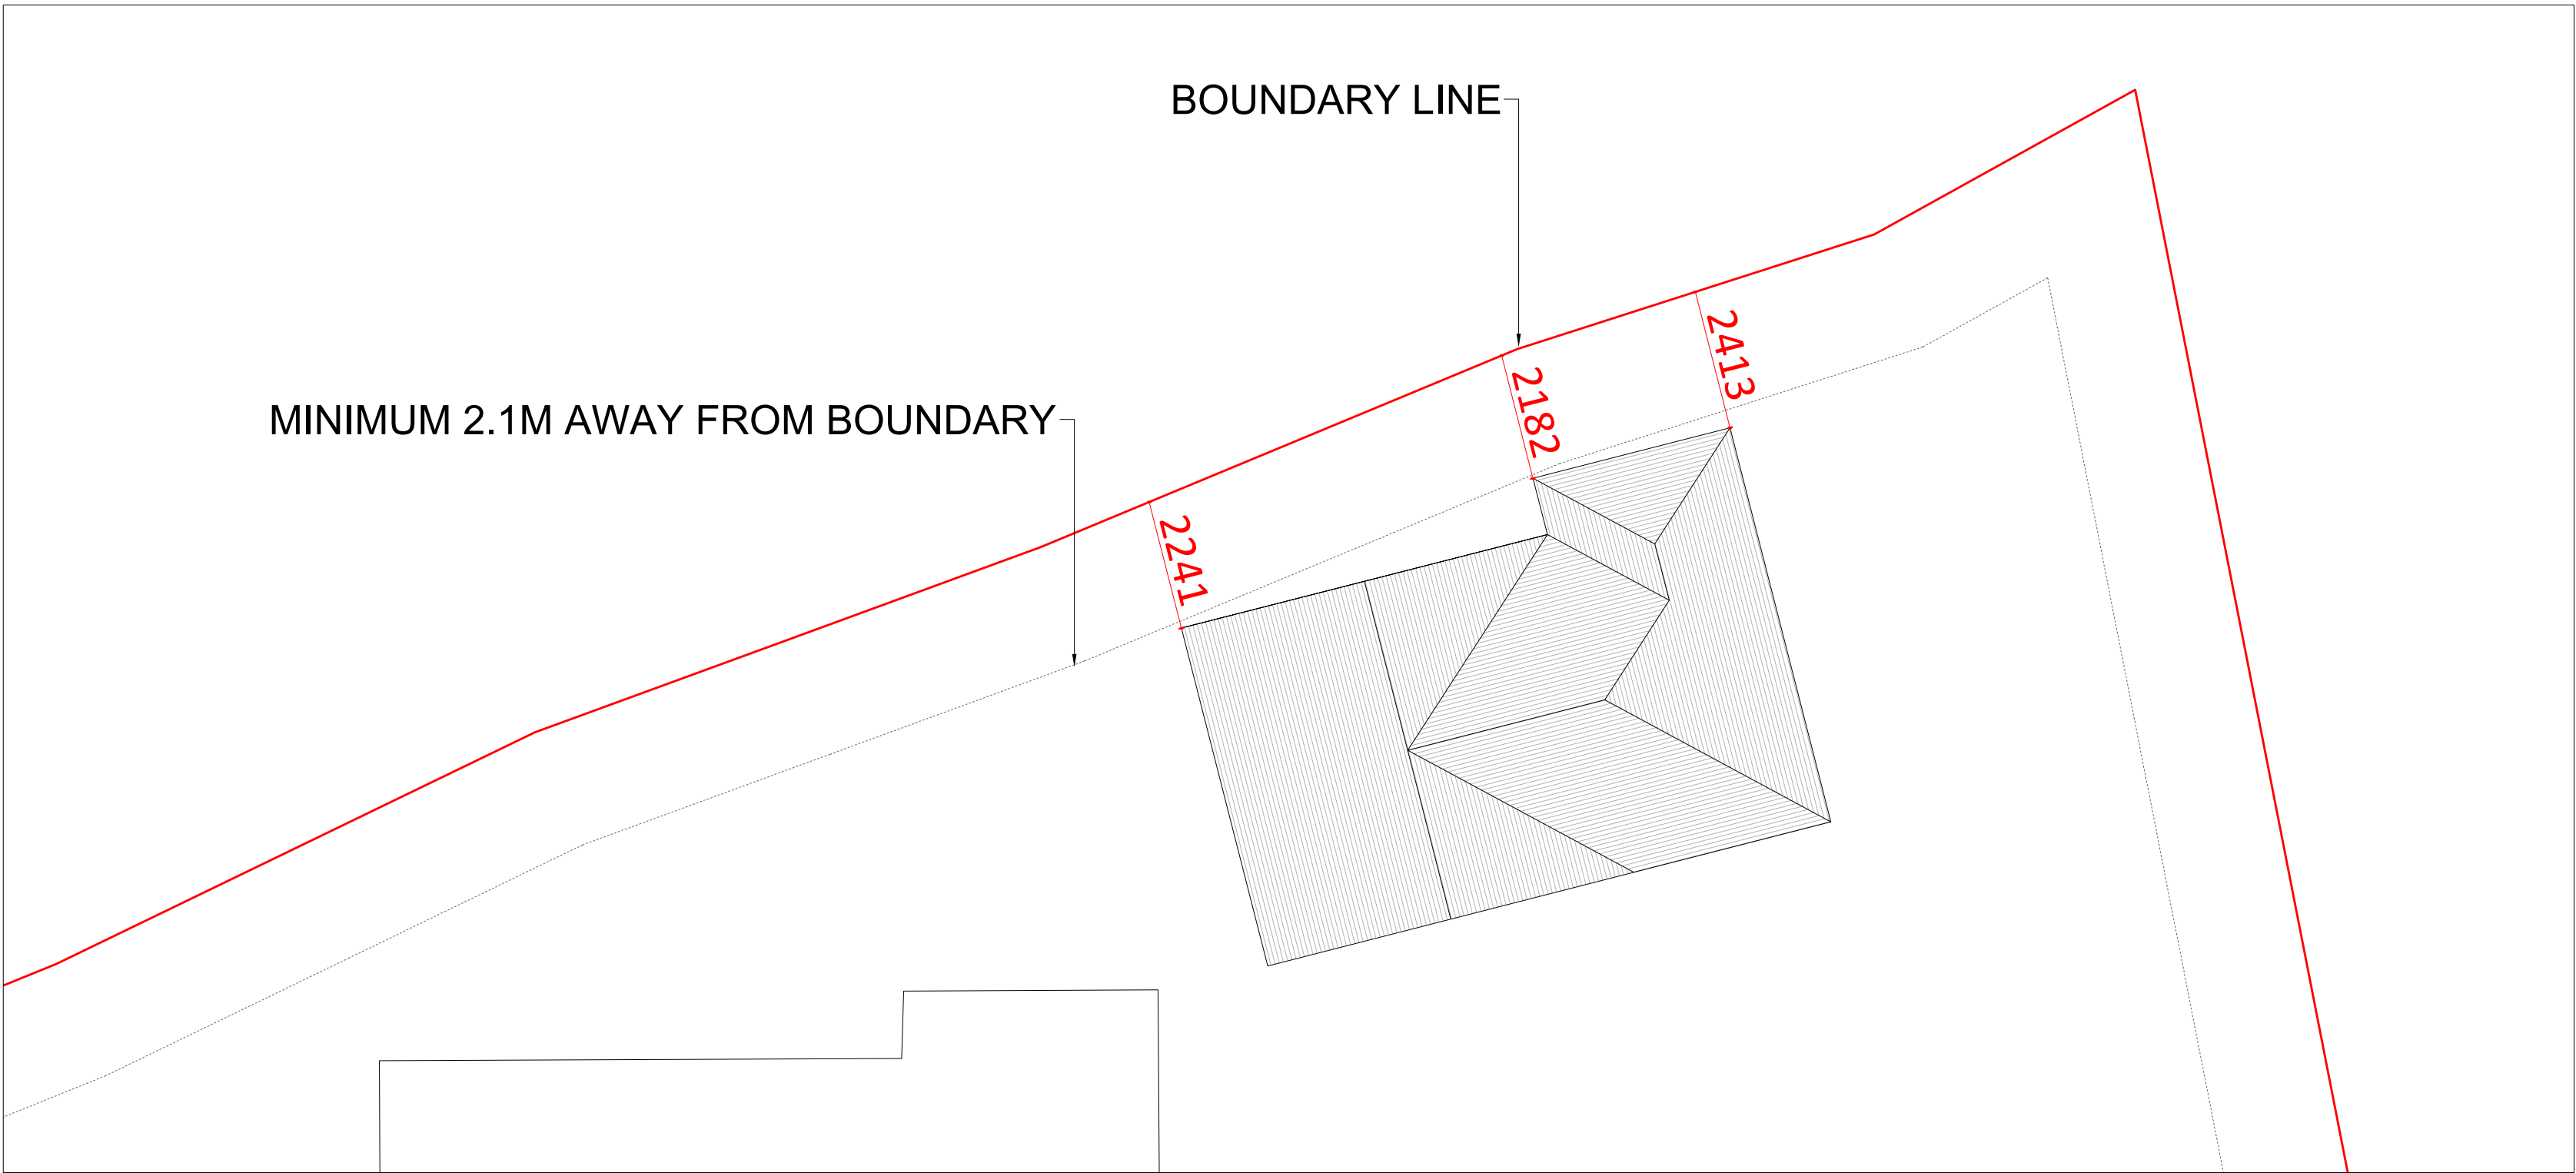

LEGEND:

- RETAINED STRUCTURE
NEW CAVITY WALL
NEW STUD WALL
NEW BLOCKWORK WALL

 

Rev.	Description	By	Chkd.	Date
P1	ISSUE FOR INFORMATION	SS	SS	JUN 26

Title:	ISSUE FOR INFORMATION			
Client:				
Project:	LITTLE MEADOWS, KERVES LANE HORSHAM, WEST SUSSEX, RH13 6ES			
Drawing:	PROPOSED PLANS AND ELEVATIONS			
Drawn:	SS	Chkd:	SS	
Drawing Status:	PLANNING ISSUE	Rev.	P1	
Scale:	Noted @ A2	Date	JUN 26	
Job No.	PSD/2026/829	Drawing No.	A01	