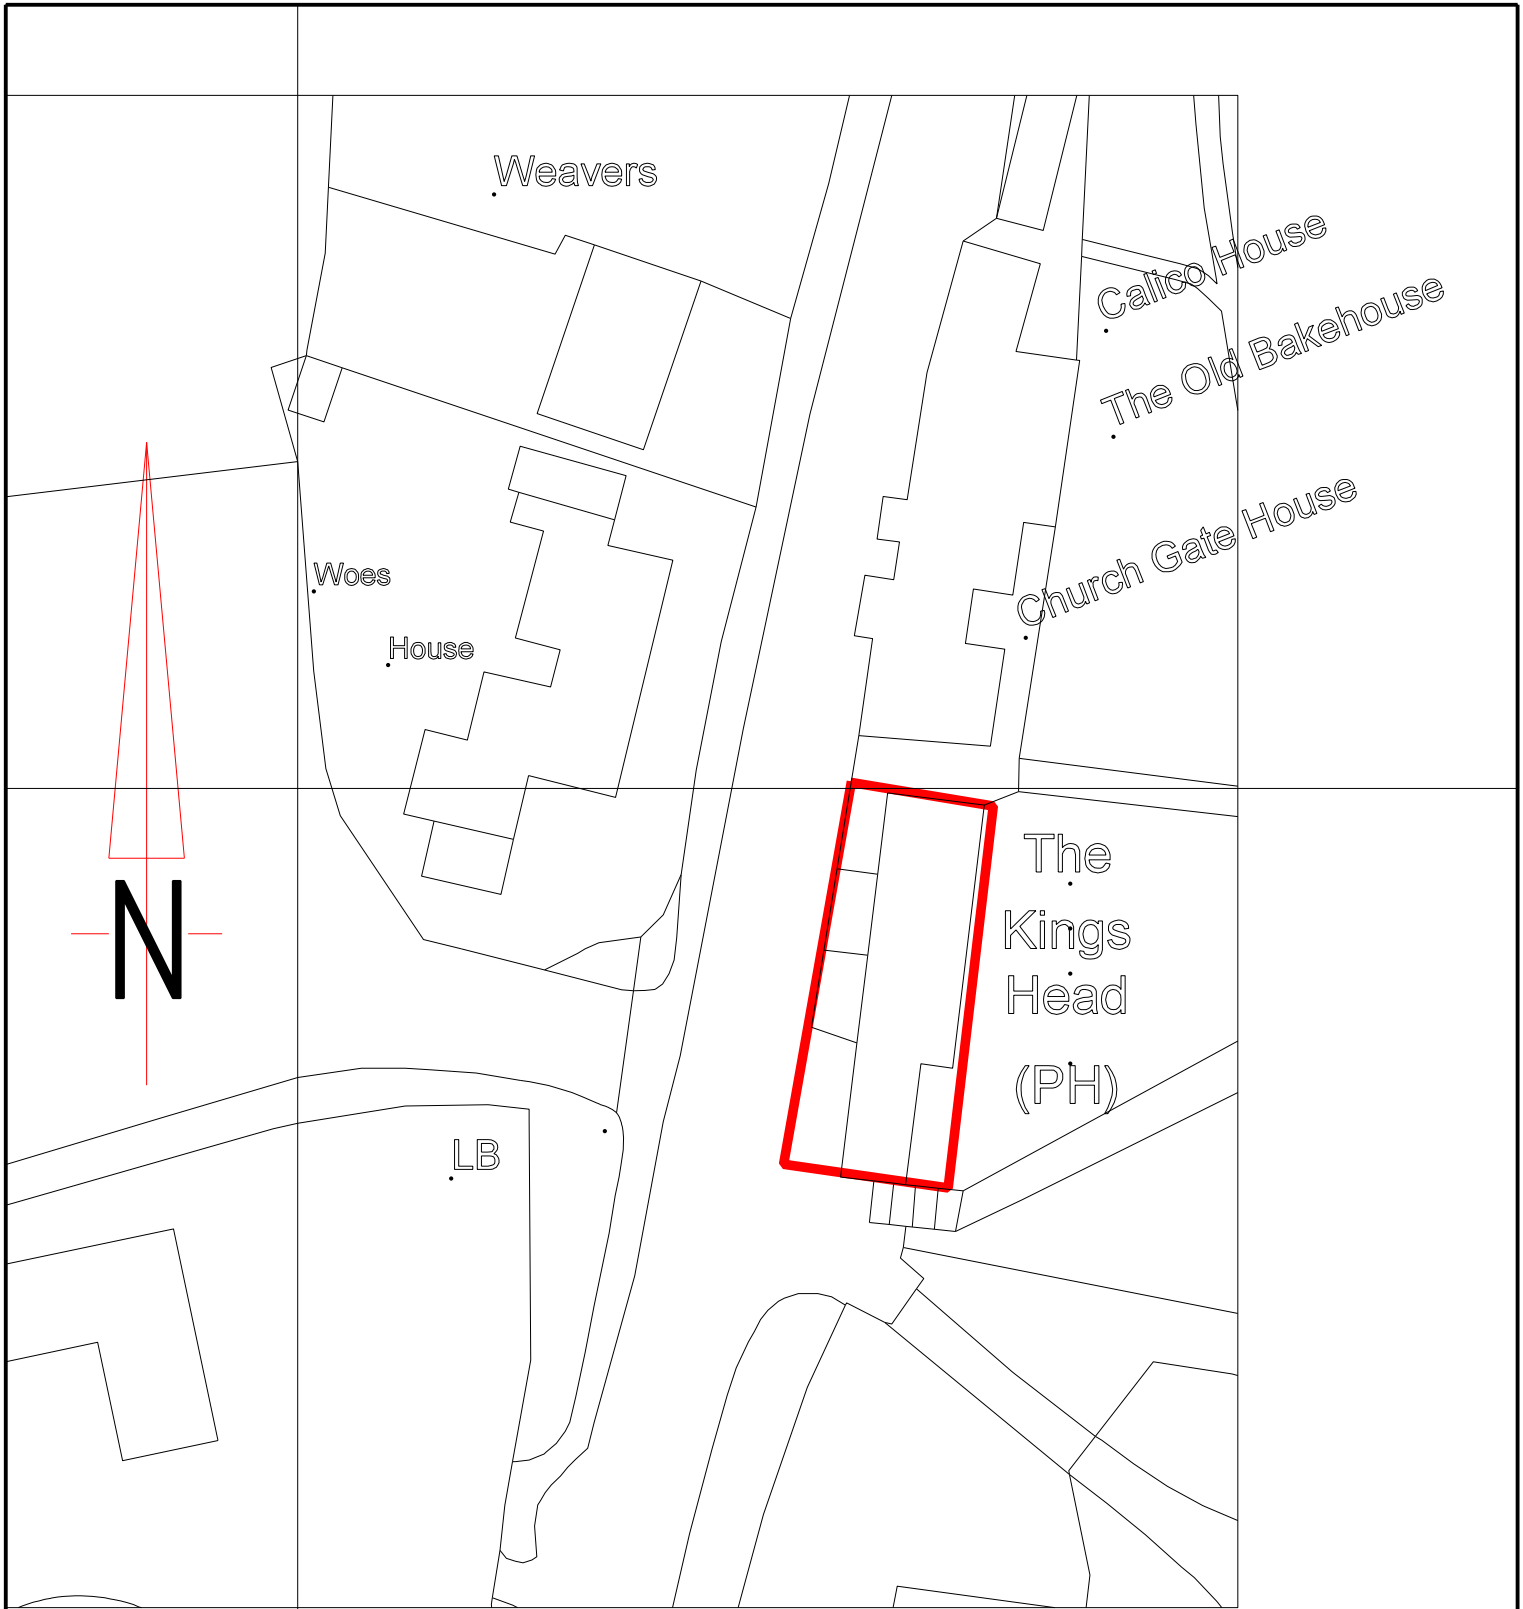


All dimensions to be checked on site before work commences.
Figured dimensions to be taken in preference to scaled dimensions.
If in doubt please ask.
Copyright reserved.

Scale **1:500 @ A4**
Date **May 2026**
Drawn

Client
David Cooper Racing Ltd

Project
**Alterations & Refurbishment of
The King's Head
Church Street
Rudgwick, W. Sussex RH12 3EB.**

Title
Site Plan

Job No
26001

Drawing No
55

Rev

HHB
Consultants

Architecture • Project Management
Interior Design • Space Planning
Landscape Design

3 Charlton Park, Wantage, Oxfordshire OX12 8HH, U.K.
M: +44(0)7761 887751 (UK) +233(0)502 079971 (Ghana)
E: graham.barnes@hnbconsultants.co.uk