


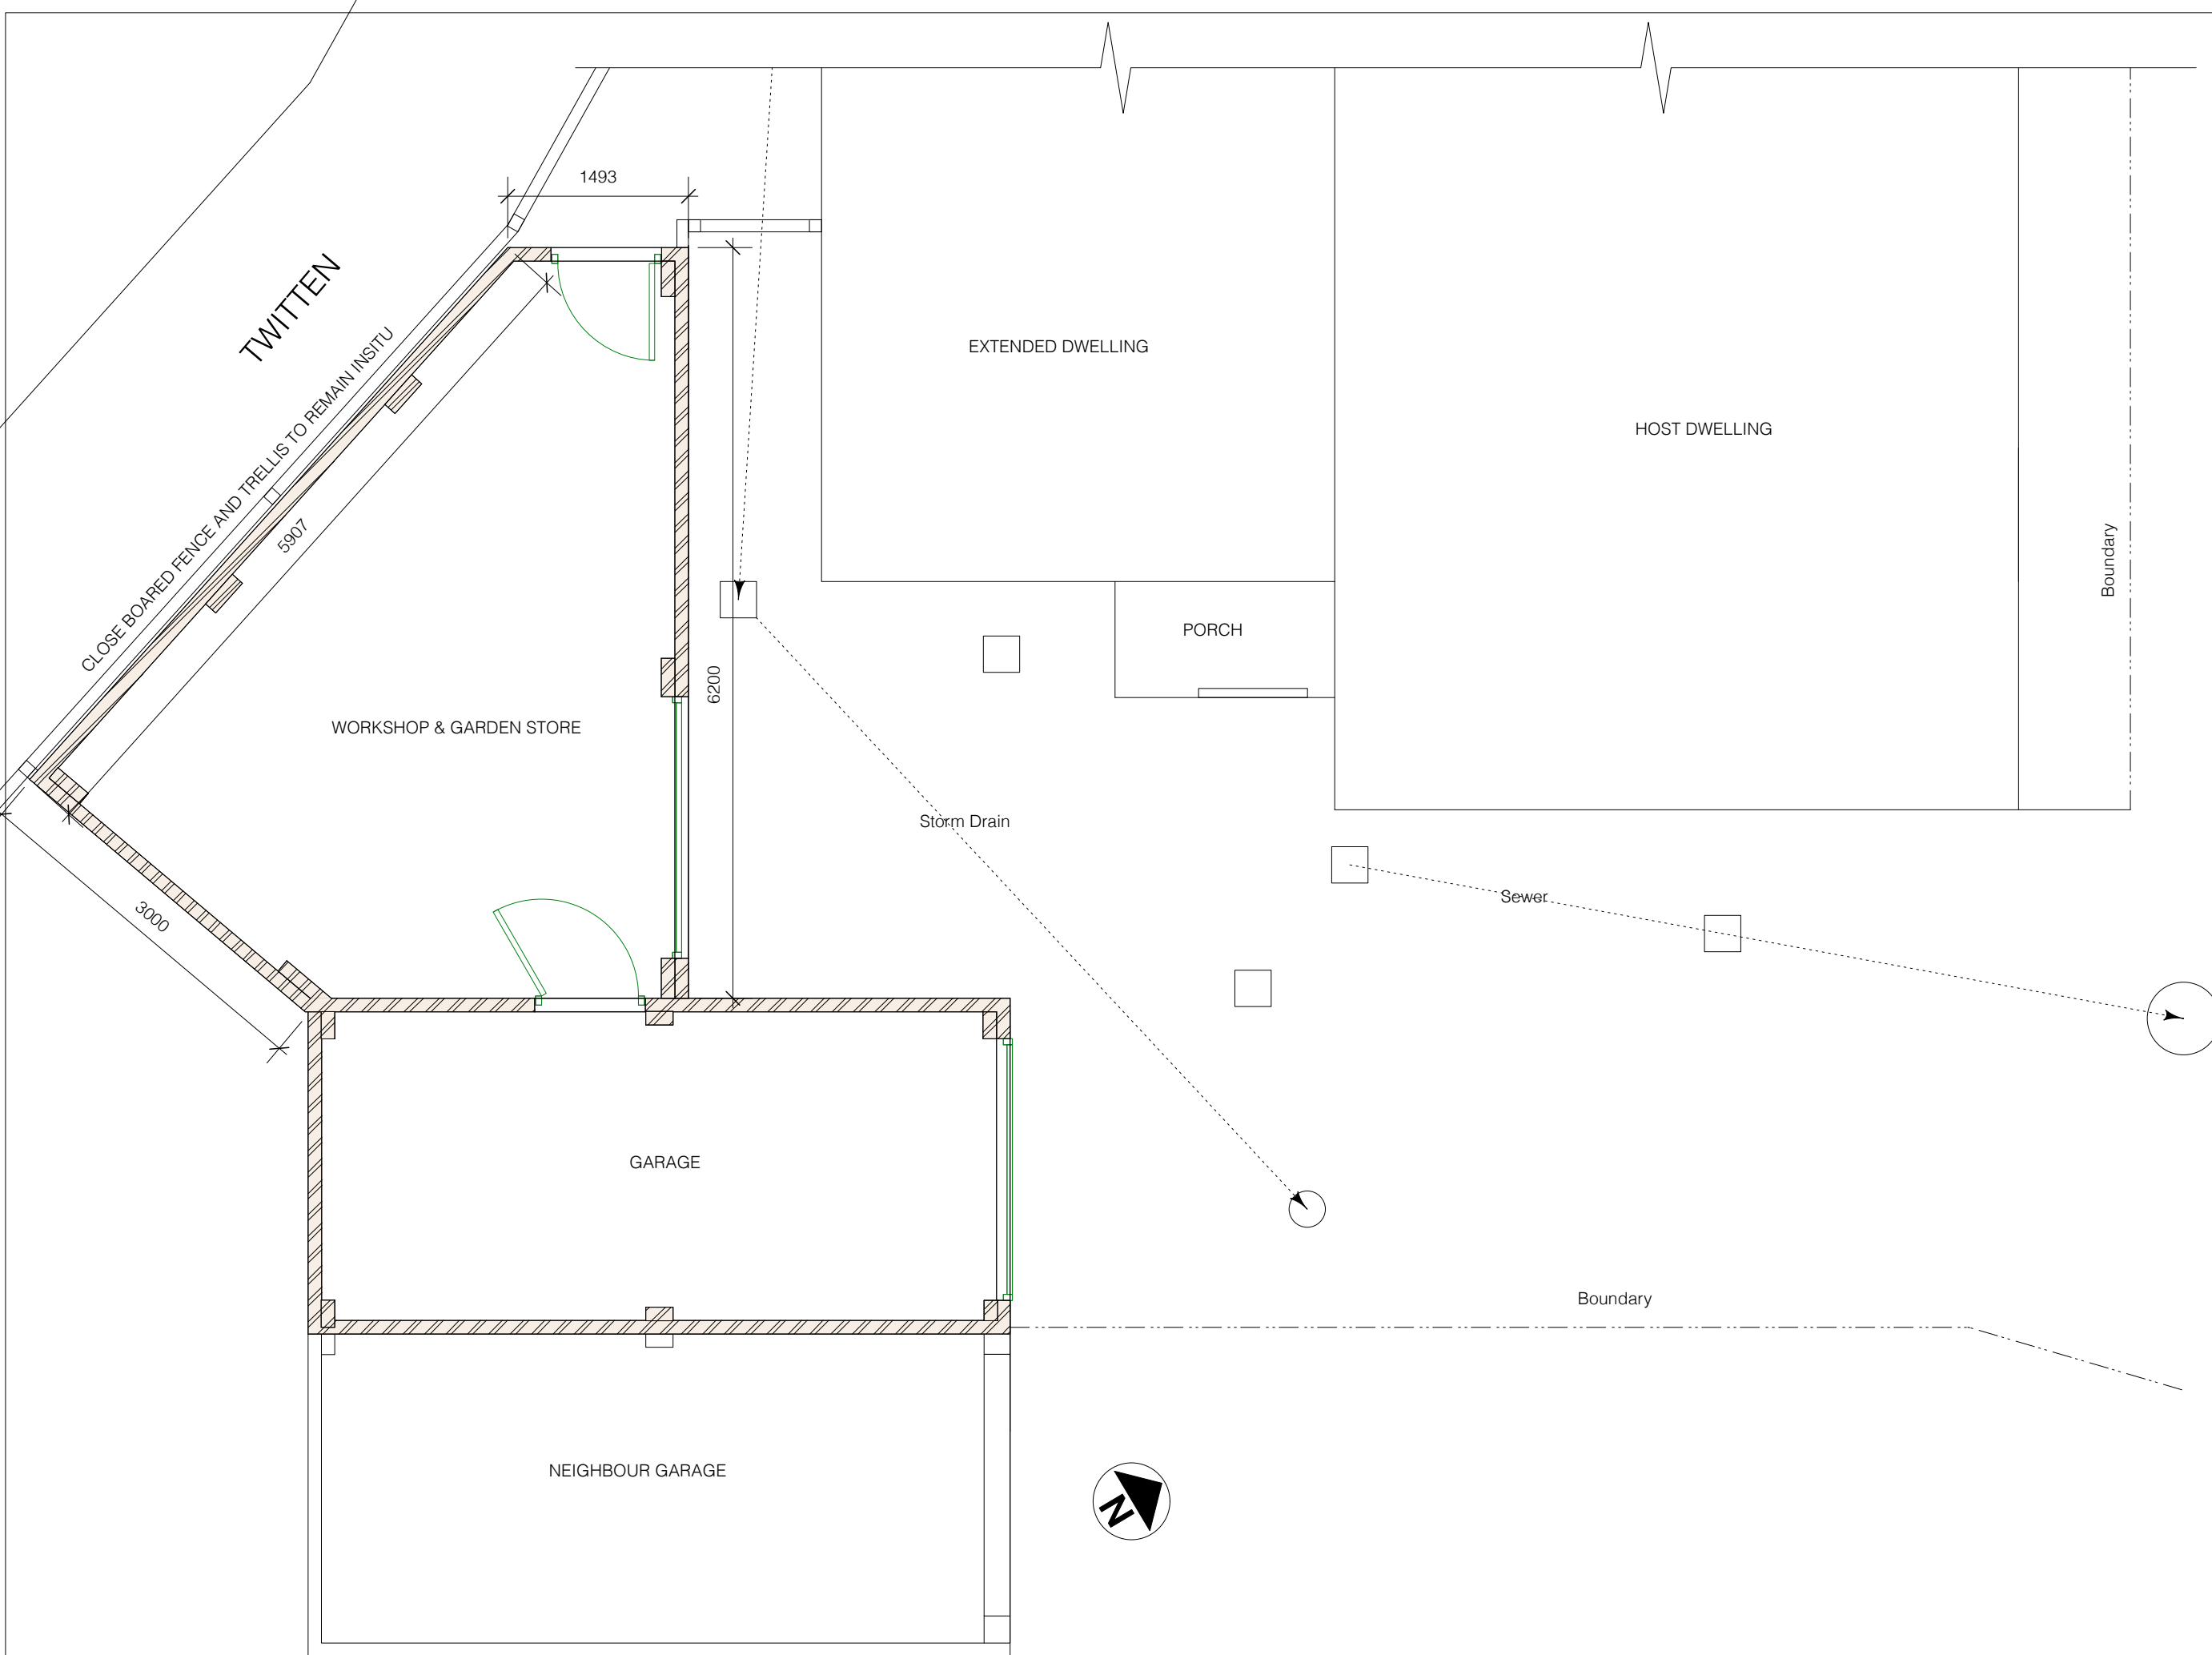

PROPOSED GARAGE FLOOR PLAN & WORKSHOP GARDEN STORE



Sheet No. D 0726/811/03

Scales Page Size A3:
1:50

Notes:

Project Name:
Remove outbuilding & extend garage to form new flat roof workshop & garden store

Date: 09/07/2026

Client:
Weller

Site Address:
24 Leeds Close
Southwater
RH13 9XN



Paul Maggs MCIAT
Hazelwood, Harbolets Road,
West Chiltoning RH20 2LG
Tel: 01798 813298

paul@pbproperties.co.uk
www.pbproperties.co.uk

Drawings produced using Vectorworks
CAD. Only written dimensions to be
respected. Copyright protected to
PB Properties



CHARTERED PRACTICE