


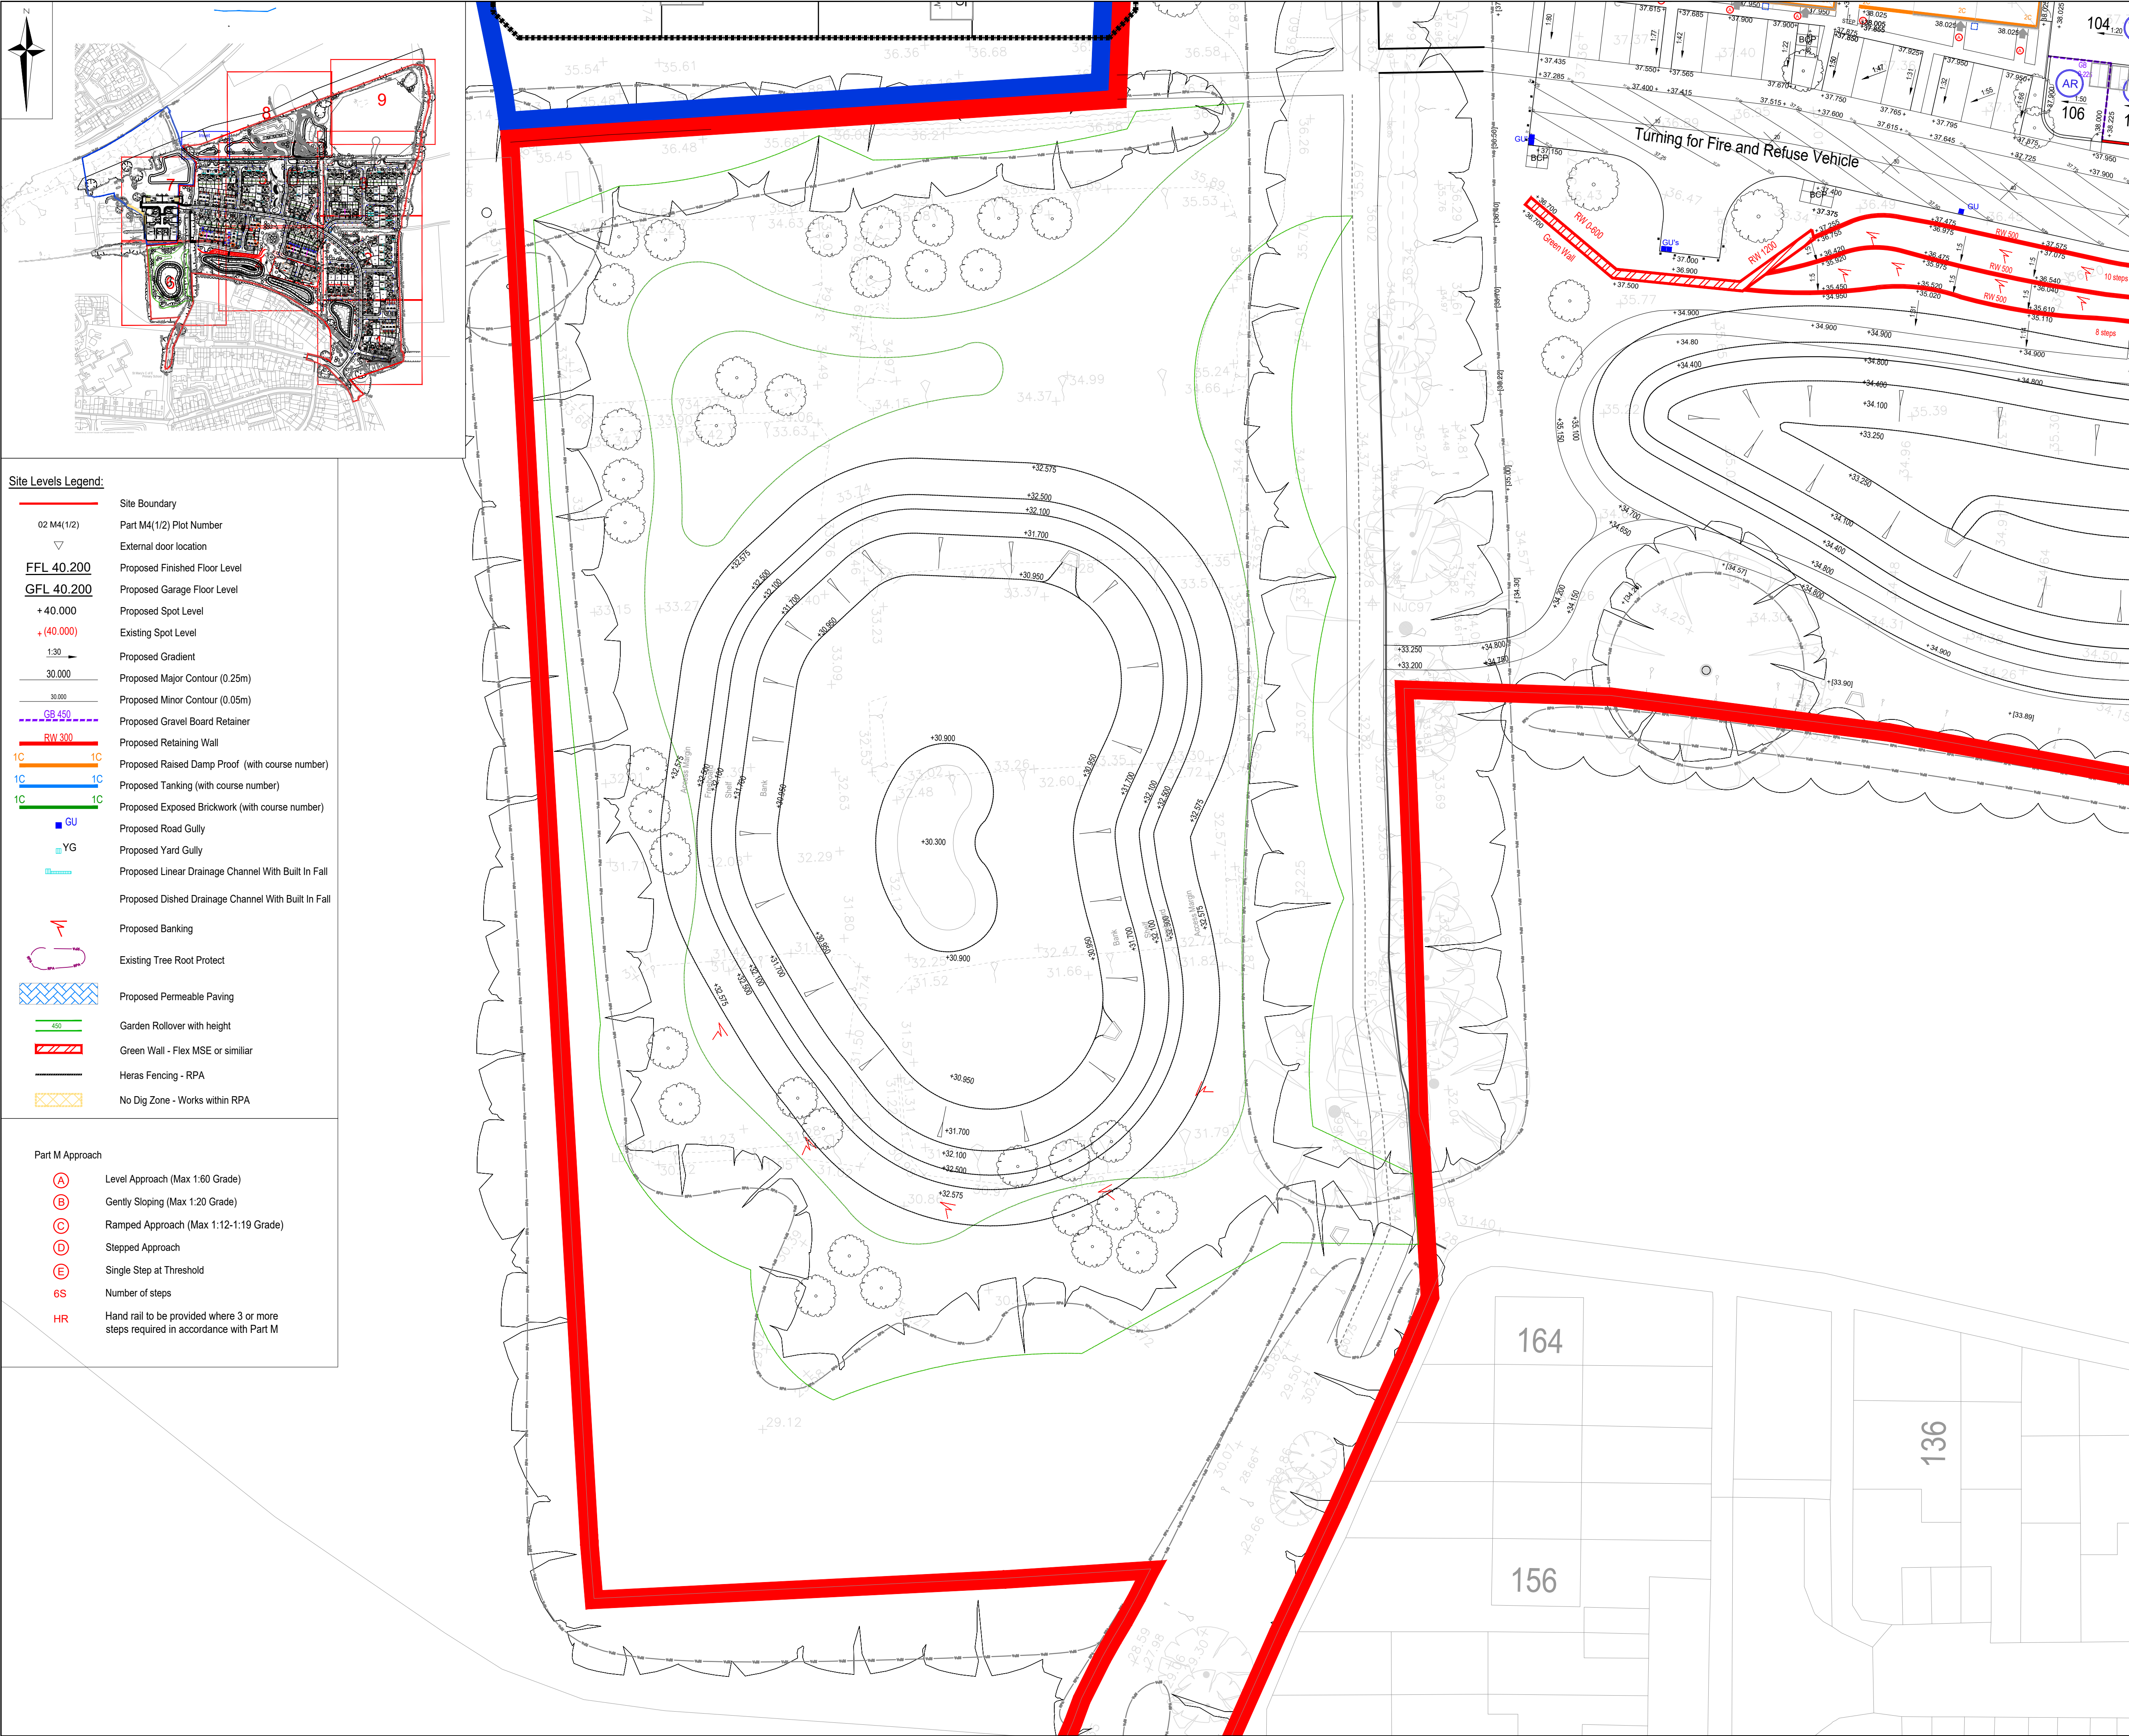

CIVIL / STRUCTURAL DESIGN RISK MANAGEMENT

Abnormal or unusual residual risks associated with the design outcomes shown on this drawing are:-

RSK LDE LTD has followed its Design Risk Management process for Hazard Elimination and Risk reduction in developing the designs shown on this drawing.
Abnormal or unusual residual risks may be shown above where it is considered that such risk may not normally be expected by competent persons engaged on work of this nature or type.

Notes:

- This drawing is to be read in conjunction with all relevant Architects and Engineers drawings and specifications.
- All levels quoted are in metres A.O.D.
- For Longitudinal Sections see Drawing No's H9378_RSK_XX_XX_DR_CE_300031-300041.
- For Drainage Layout see Drawing No's H9378_RSK_XX_XX_DR_CE_300021-300029.
- For External Works see Drawing No's H9378_RSK_XX_XX_DR_CE_300070-300074.
- The Groundwork's contractor shall ensure that no flat spots remain after the installation of the final road wearing course.
- All road gullies shall be located away from proposed entrances to houses.
- For tree protection areas and trees to be removed refer to the Arborculturalist's drawings and/or report.
- Kerb upstands to tarmac carriageway to be typically 125mm and 6mm at dropped kerb locations.
- Kerb upstands to private parking and drives to be 25mm.
- Concrete gravel boards to be provided between garden boundary level differences, where indicated.
- All rear garden patios to fall away from any dwelling.
- All private paths to crossfall at 1 in 40 away from any dwelling.
- Garage Structural Level (GFL). (Relates to the top of Concrete floor. Refer to Architect's standard details.
- All plot accesses are to be either level, stepped or ramped in accordance with The Building Regulations 2010 Part M and are indicated on this drawing.

C03	06.07.2026	Construction issue after planning layout changes.	YP	AM	RD
C02	02.04.2026	Levels updated after internal review. Plot 67,158,160 FFL changed due to Road contours changes.	YP	AM	RD
C01	21.11.2025	Issued for CONSTRUCTION following clients comments.	LN	GXA	RD
Rev.	Date	Amendment	Drawn	Chkd.	Appd.



Abbey Park
Humber Road
Coventry
CV3 4AQ
United Kingdom

Tel: +44 (0) 24 7650 5600
Fax: +44 (0) 24 7650 1417
Email: info@rsk.co.uk
Web: www.rsk.co.uk

Client	
--------	--

Project Title	NEW PLACE FARM PULBOROUGH WEST SUSSEX
---------------	---

Status	CONSTRUCTION
--------	--------------

Drawing Title	SITE LEVELS SHEET 6
---------------	------------------------

Drawn	Date	Checked	Date	Approved	Date
YP	01.10.25	RD	01.10.25	APT	01.10.25
Scale	1:250	Orig Size	A1	Dimensions	m
Project No.	H9376 (890815)	Drawing File	H9376_RSK_ZZ_XX_DR_CE_300010-300018_S Levels.dwg	Rev.	
H9376	RSK	ZZ	XX	DR	C
300015	C03				
Project	Orig.	Vol./Sys.	Lev./Loc.	Type	Role
Draw. No.					
Scale 1:250					
0 2.5 5 7.5 10 12.5m					