



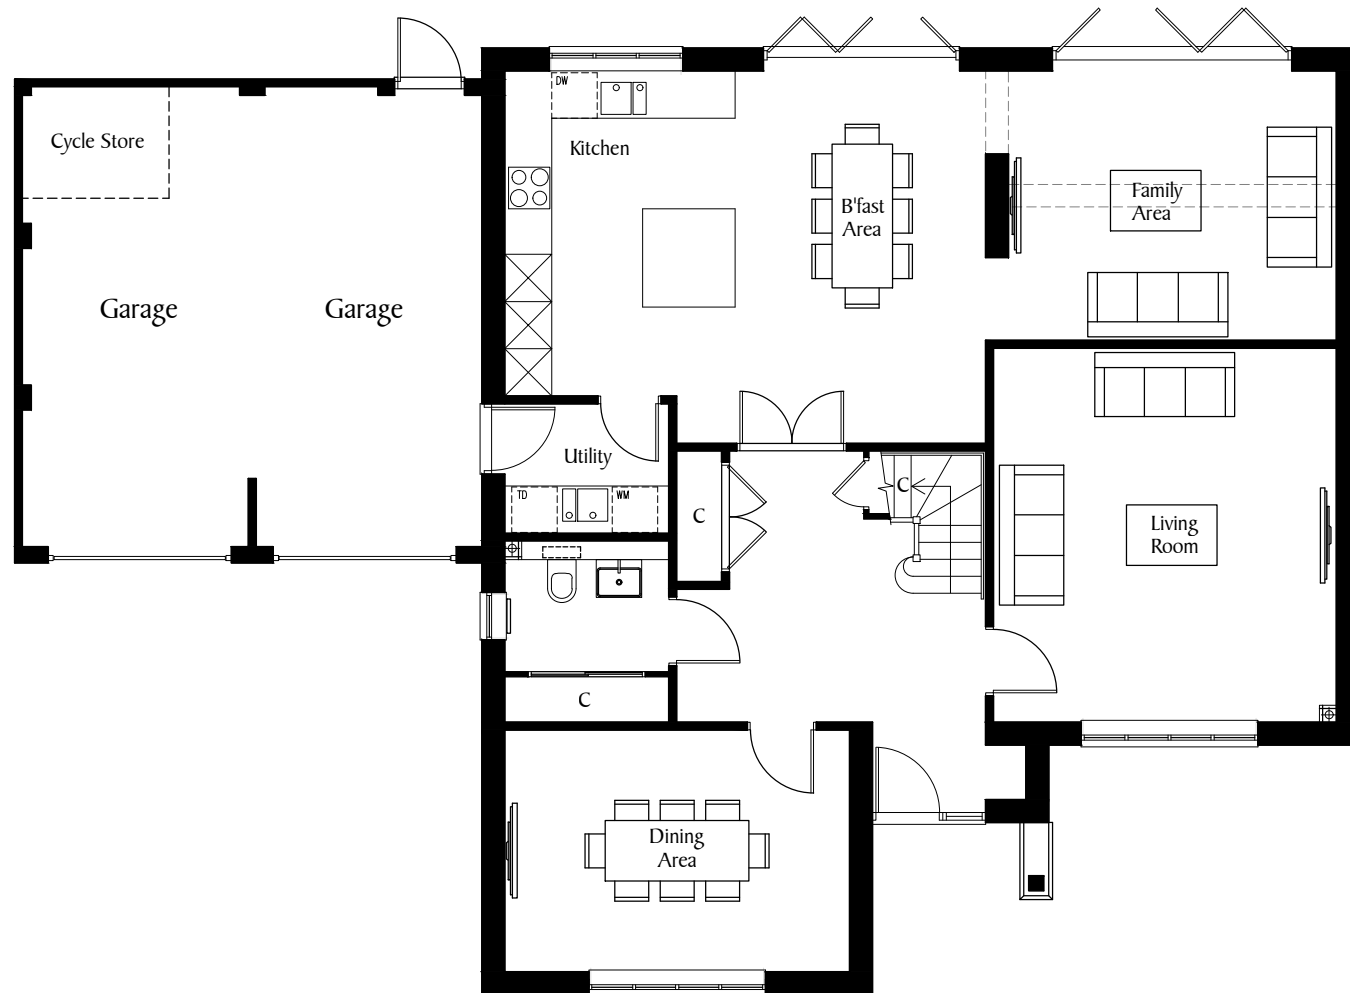


4H24
Plot 31

Ground Floor

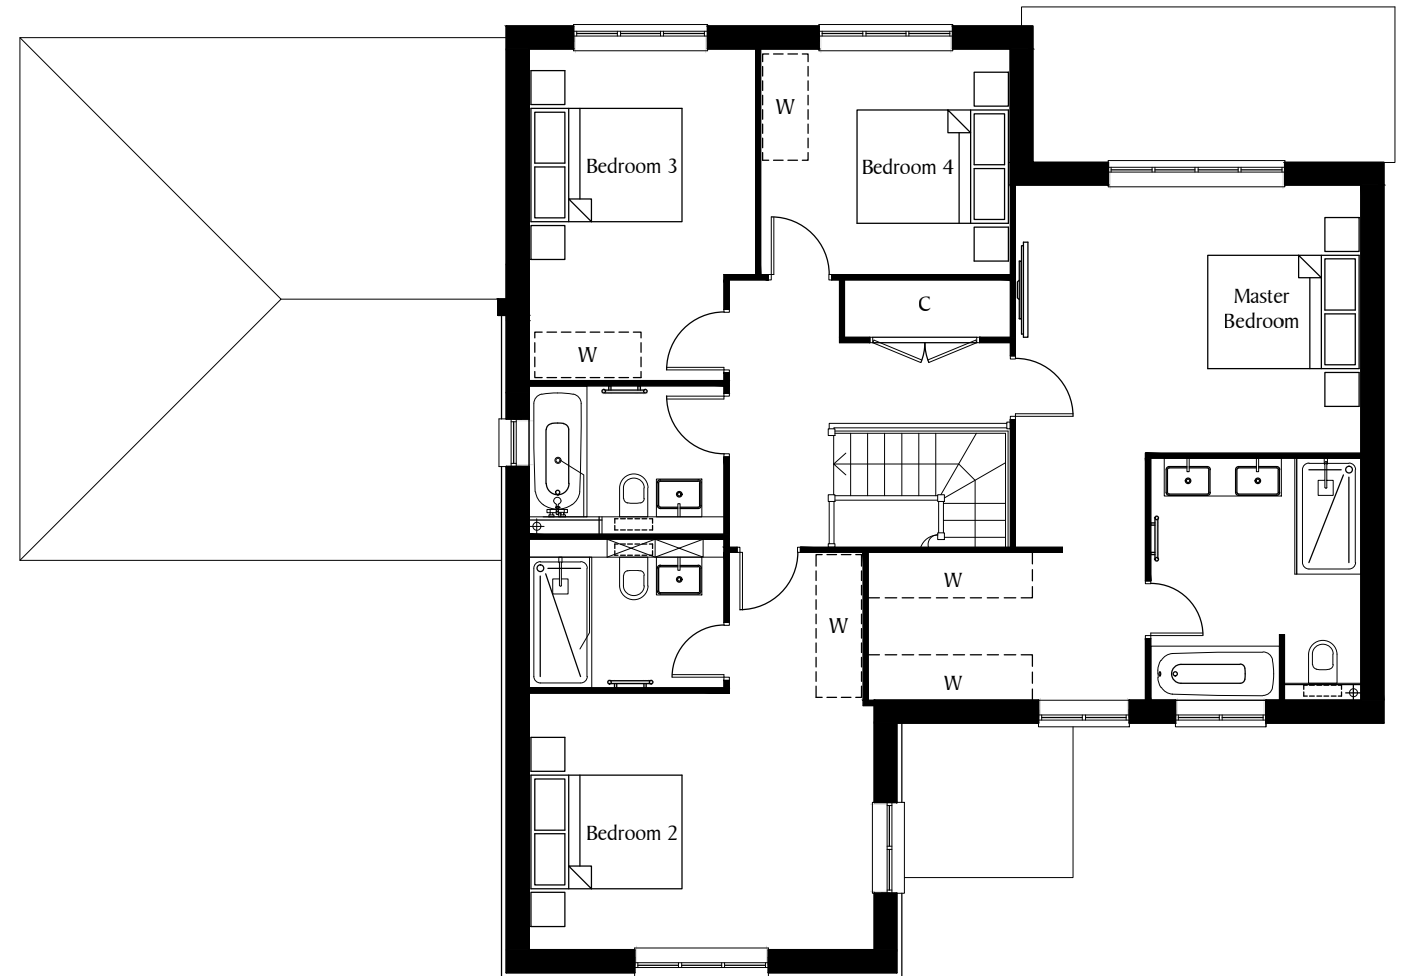

First Floor

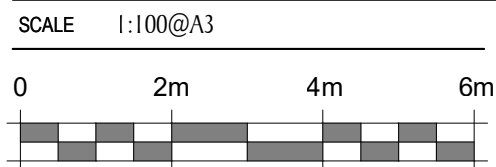

REV	DATE	REVISION
B	07.05.20	Floor plans amended to suit revised elevations.

REV	DATE	REVISION

DEVELOPMENT	
LAND WEST OF WORTHING ROAD SOUTHWATER PHASE 5	
DRAWN	DATE
RJW	MAY 2020

DRAWING TITLE	
PLOT 31 FLOOR PLANS	
DRG NO.	REVISION
S835/P31/01	B