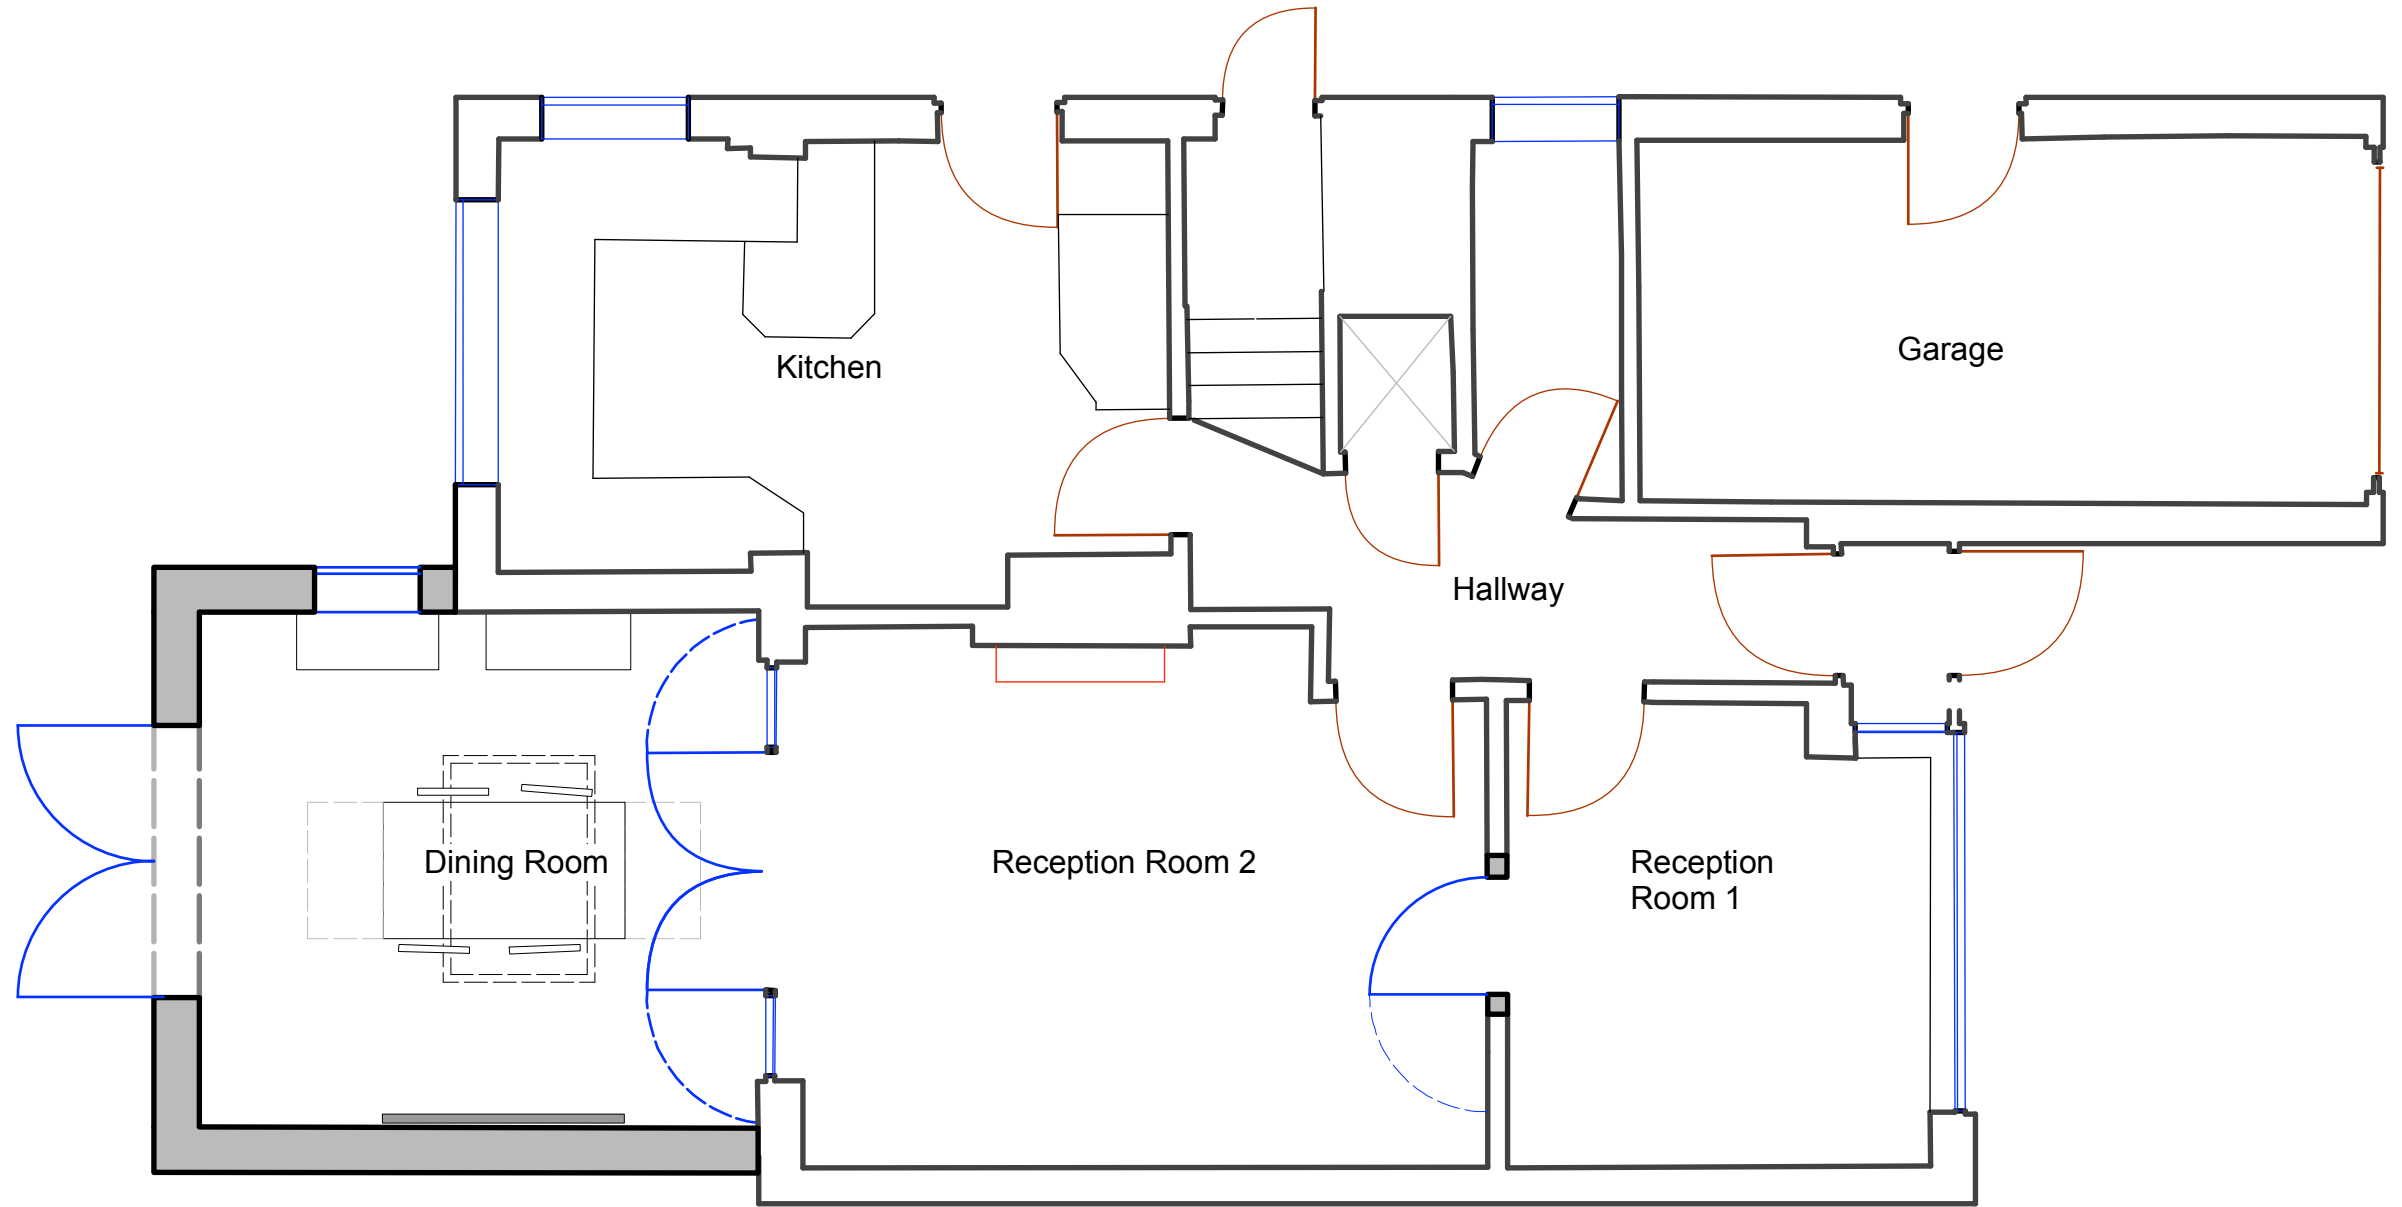


Proposed Floor Plan

Address: 185 St Leonards Road, Horsham, RH13 6BD

Scale: 1:50 at A3

REVISION

ALL DIMENSIONS TO BE CHECKED ON SITE.

Drawing No: 26.03.06_185 St Leonards Road_Proposed Floor Plan

AP

Sheet 1 of 1

6.03.2026