

NOTES

- do not scale off this drawing except for planning purposes
 - check all dimensions on site before any work is commenced
 - all goods materials and workmanship must conform with current building regulations, British standards and codes of practice
 - copyright of this drawing is retained by the Architékton Architects LTD and it must not be reproduced without written
 - Party Wall etc. Act 1996
- If you are building on or near a neighbouring building or structure, your works may be subject to the Party Wall Act. It is the Client's responsibility to ensure all requirements under the Act are adhered to. You must ensure that you serve the relevant notice(s) on your adjoining neighbour(s). If you have any queries about this, then you should contact a Party Wall Surveyor to assist you.



REV	DATE	BY	AMENDMENT
-----	------	----	-----------



ARCHITÉKTON ARCHITECTS LIMITED
Castla, Hampers Lane Storrington West Sussex
RH20 3HZ
email: info@architekton-architects.co.uk
www.architekton-architects.co.uk
Registered in England No.16205861
RIBA Registration no. 20014360




CLIENT
Storrington & Sullington Parish Council

JOB TITLE / ADDRESS
Storrington Cricket Club
Spierbridge Road
Storrington
West Sussex
RH20 4PG


DRAWING TITLE
Floor Plan as Proposed

DRAWING STATUS
Planning
NOT FOR CONSTRUCTION USE UNLESS STATED AS 'CONSTRUCTION'


DATE	SCALE	DRAWN BY
March 2026	@A1	RF
		CHECKED BY
		AA

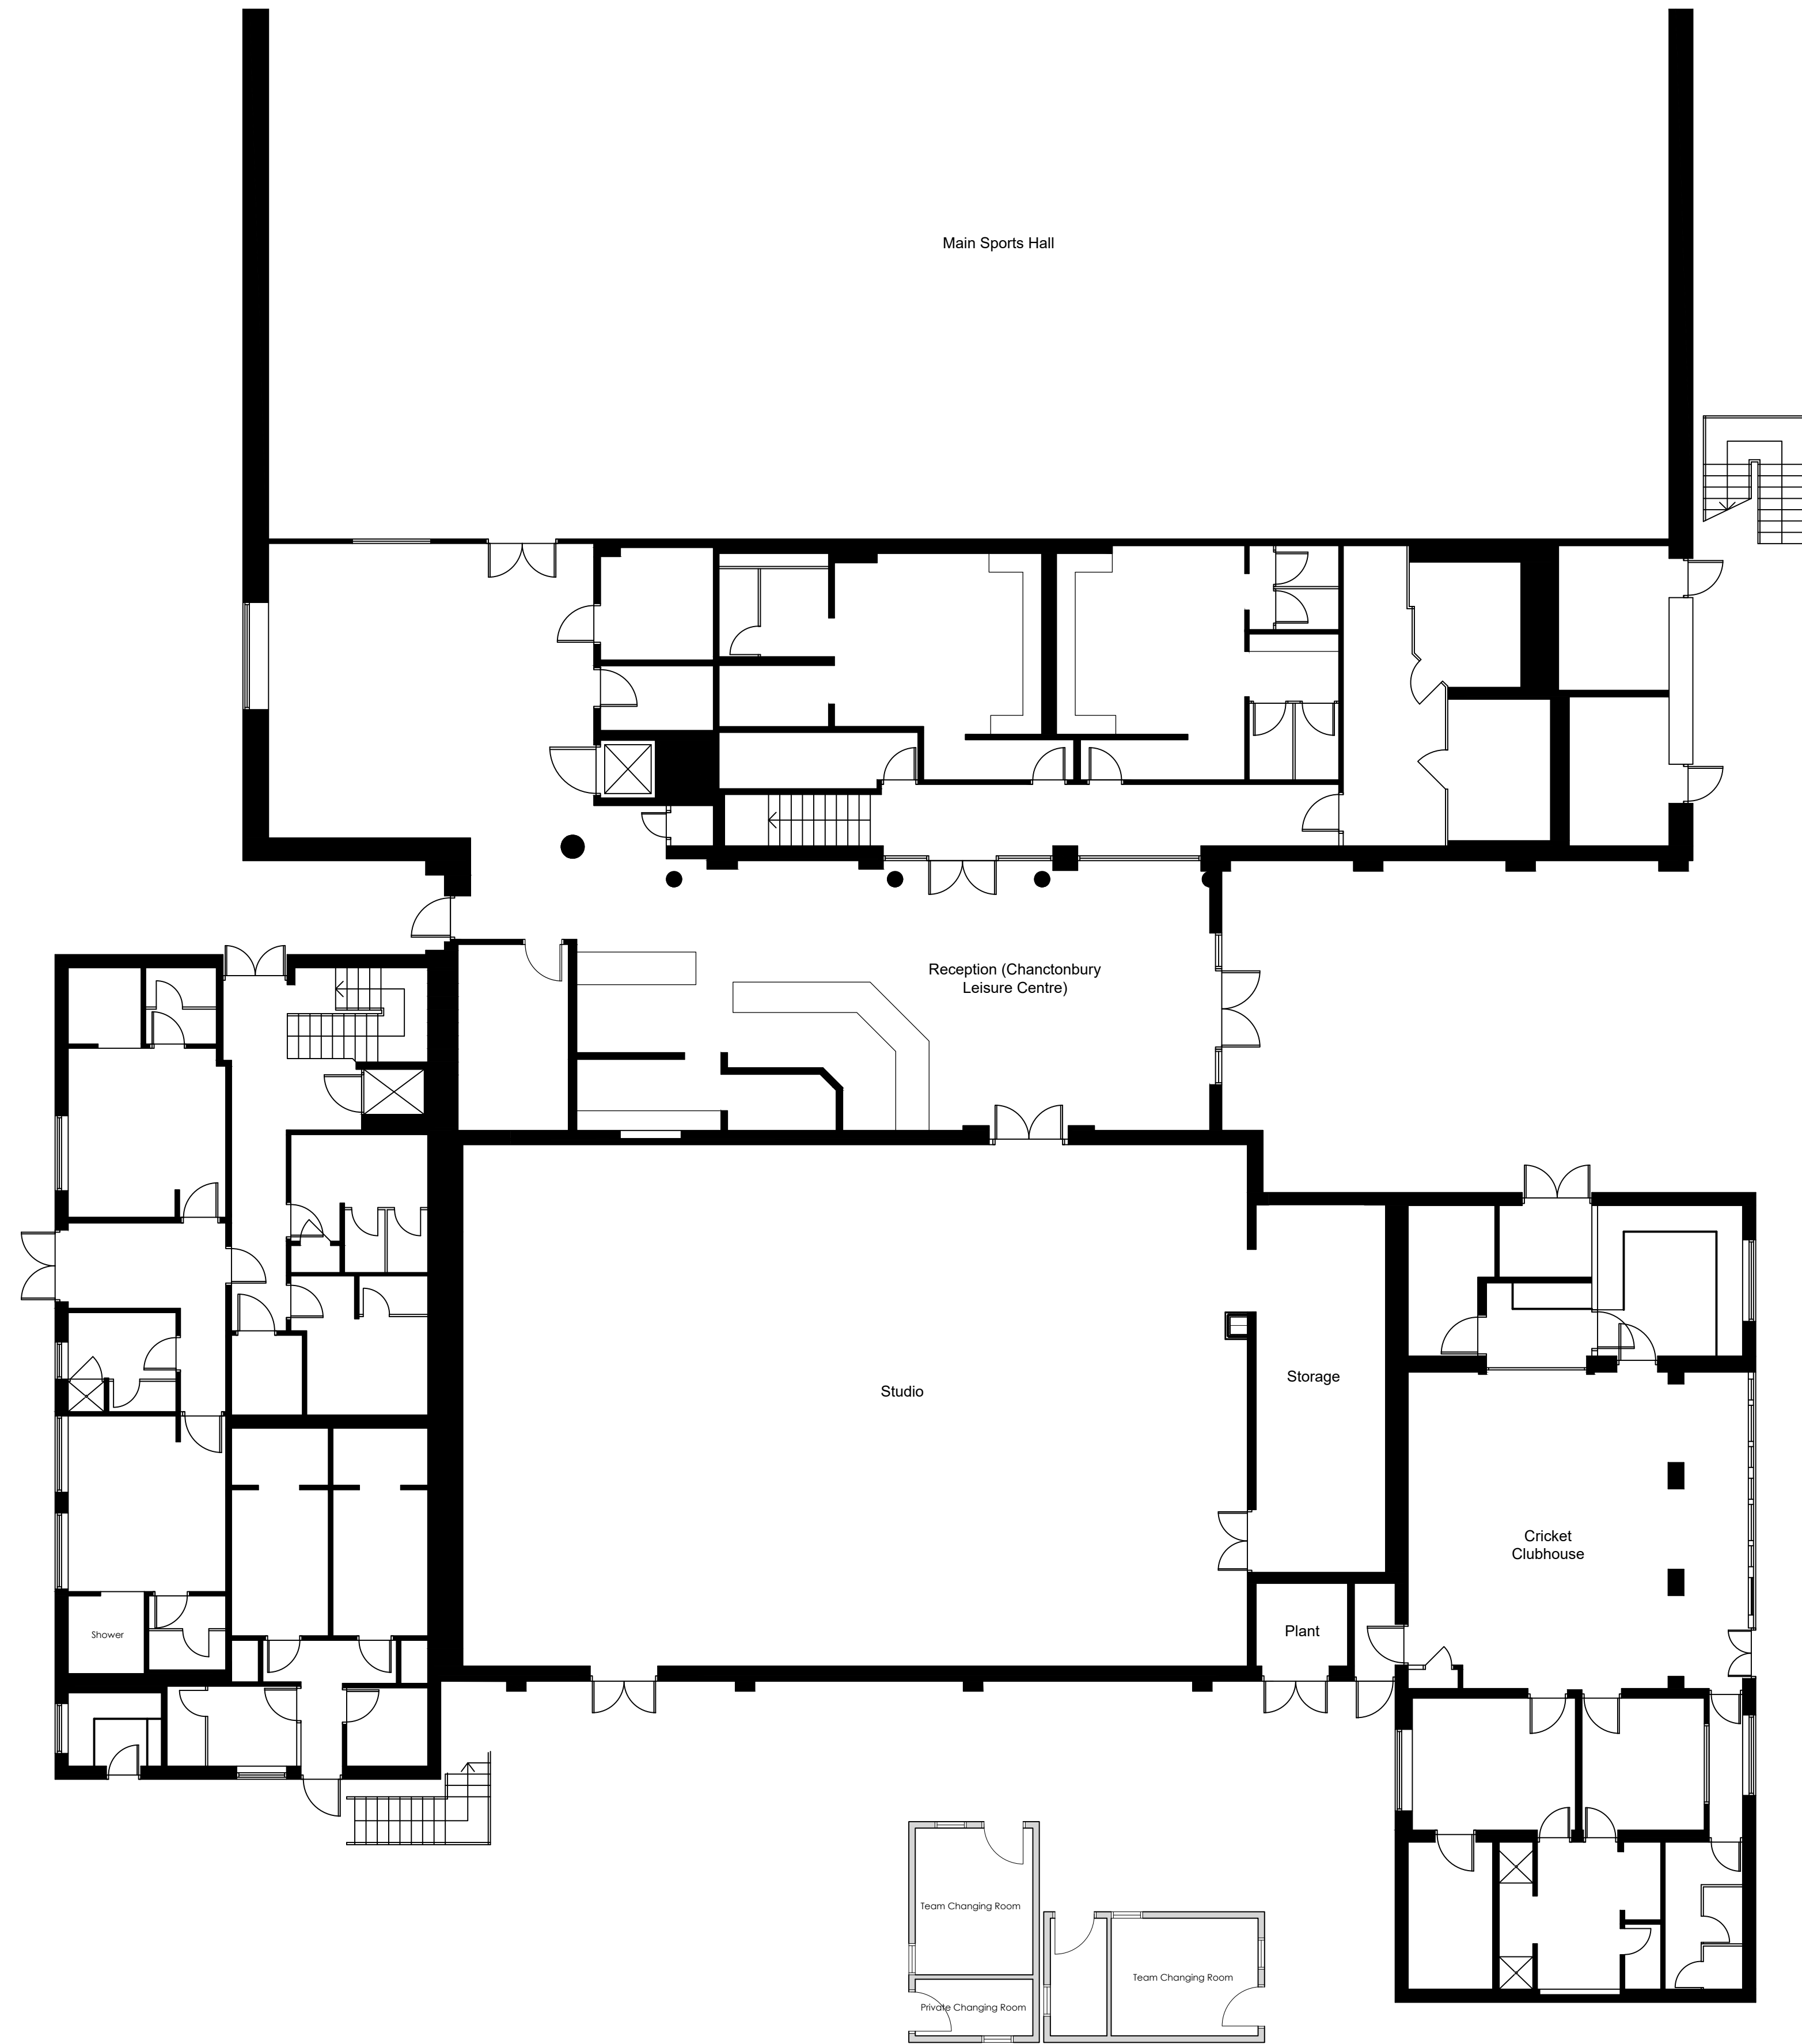


Ground Floor Plan as Proposed 1:100

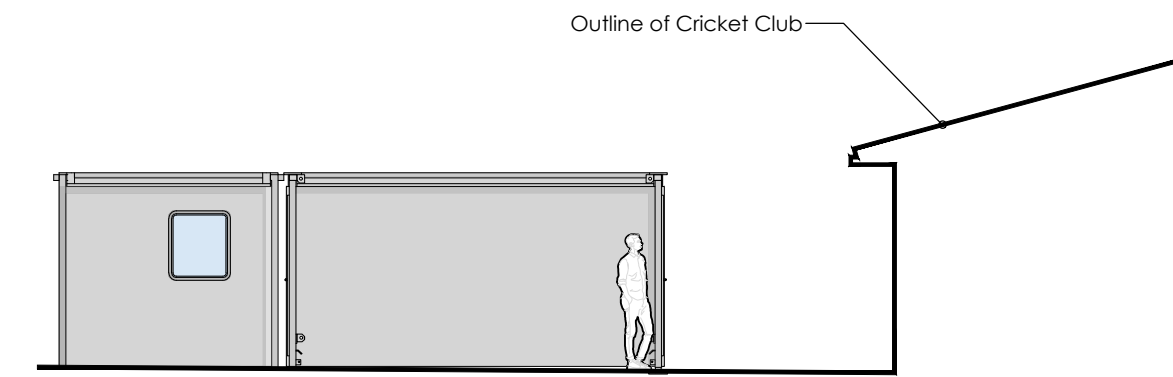


Proposed South (Side) Elevation @ 1:100

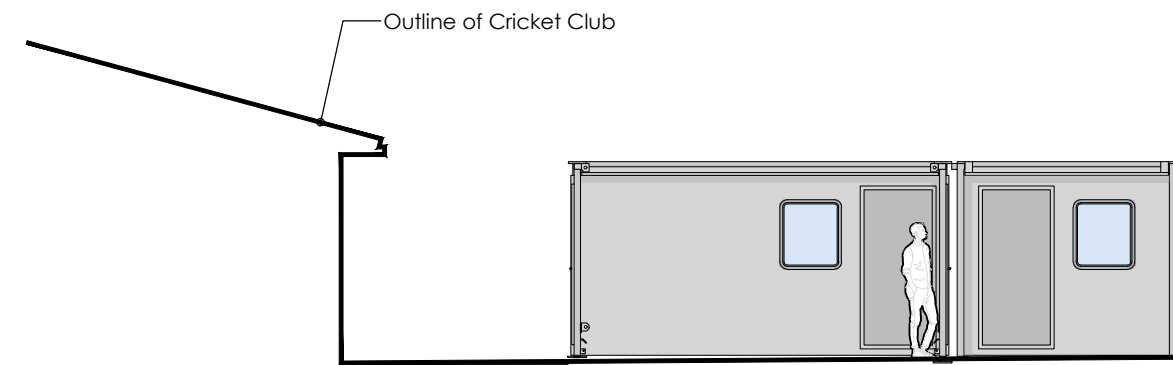

Proposed North(Side) Elevation @ 1:100

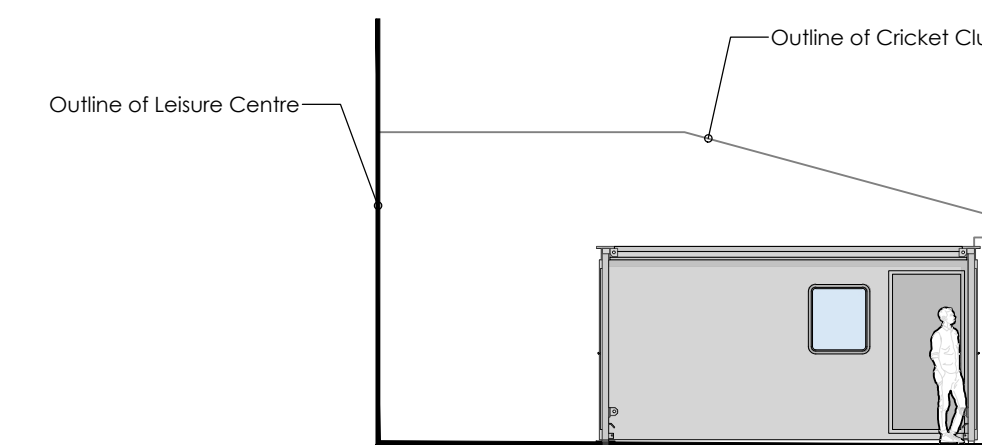

Proposed West (Side) Elevation @ 1:100

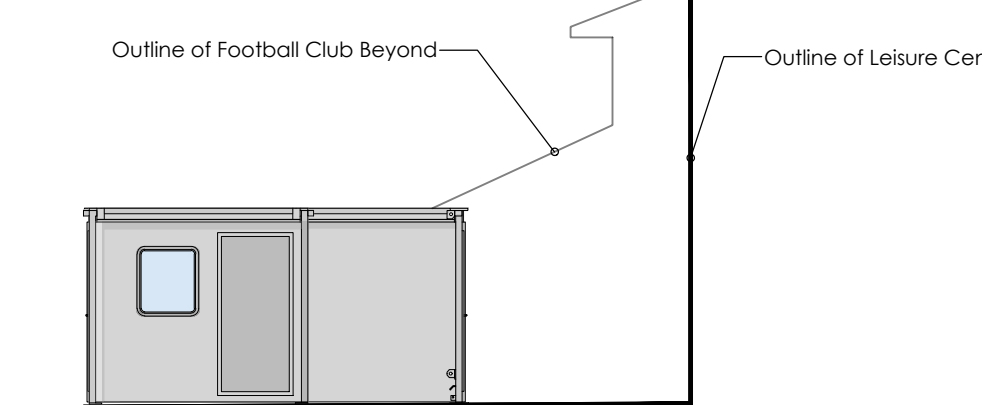

Proposed East (Side) Elevation @ 1:100

