



Proposed East Elevation (front) @ 1:100 (no Proposed Changes)

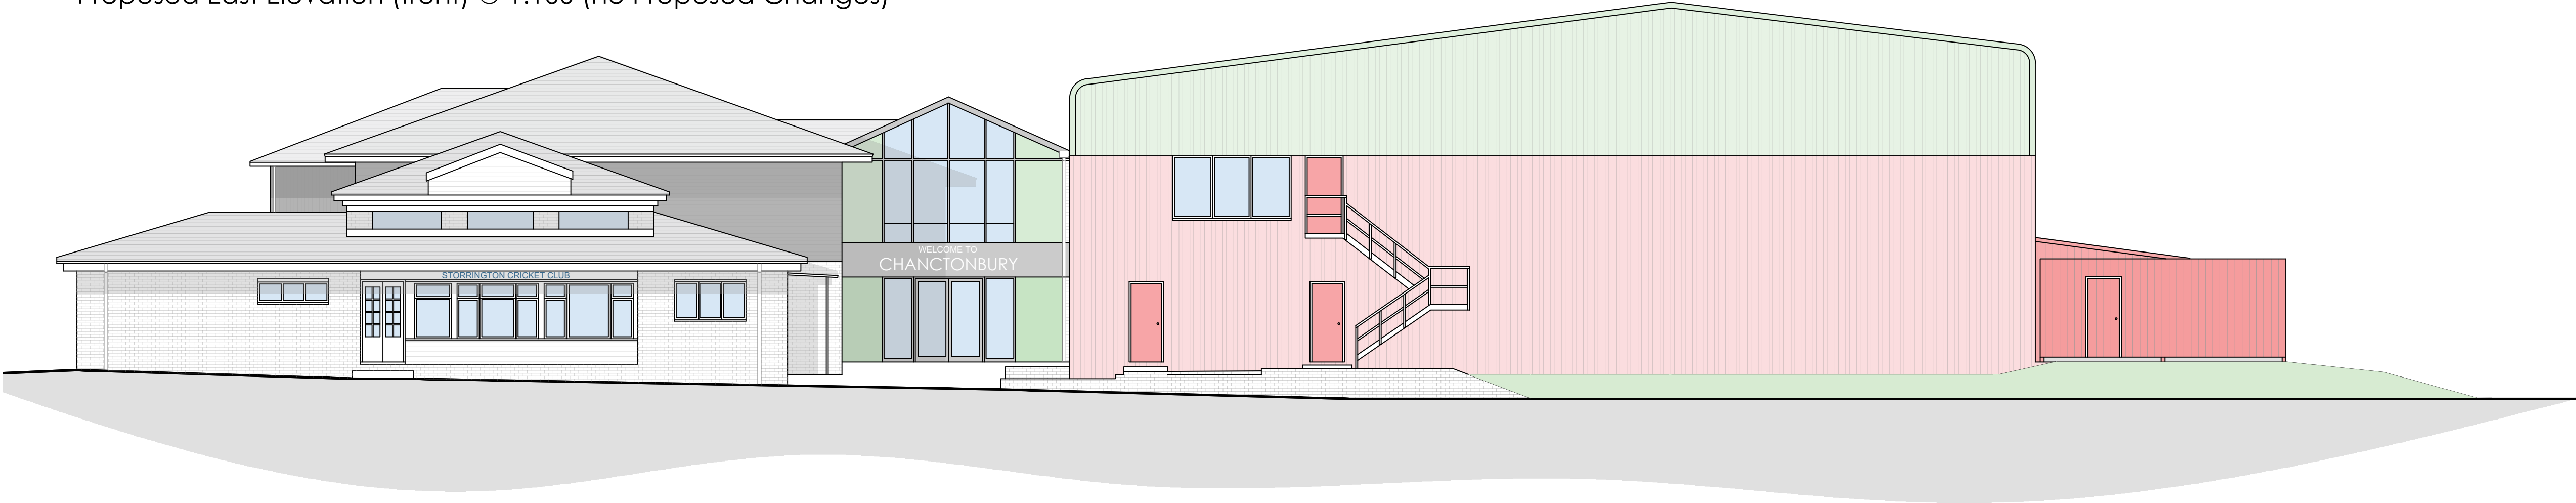



Proposed West Elevation (Rear) @ 1:100




Proposed North (Side)Elevation @ 1:100 (no Proposed Changes)

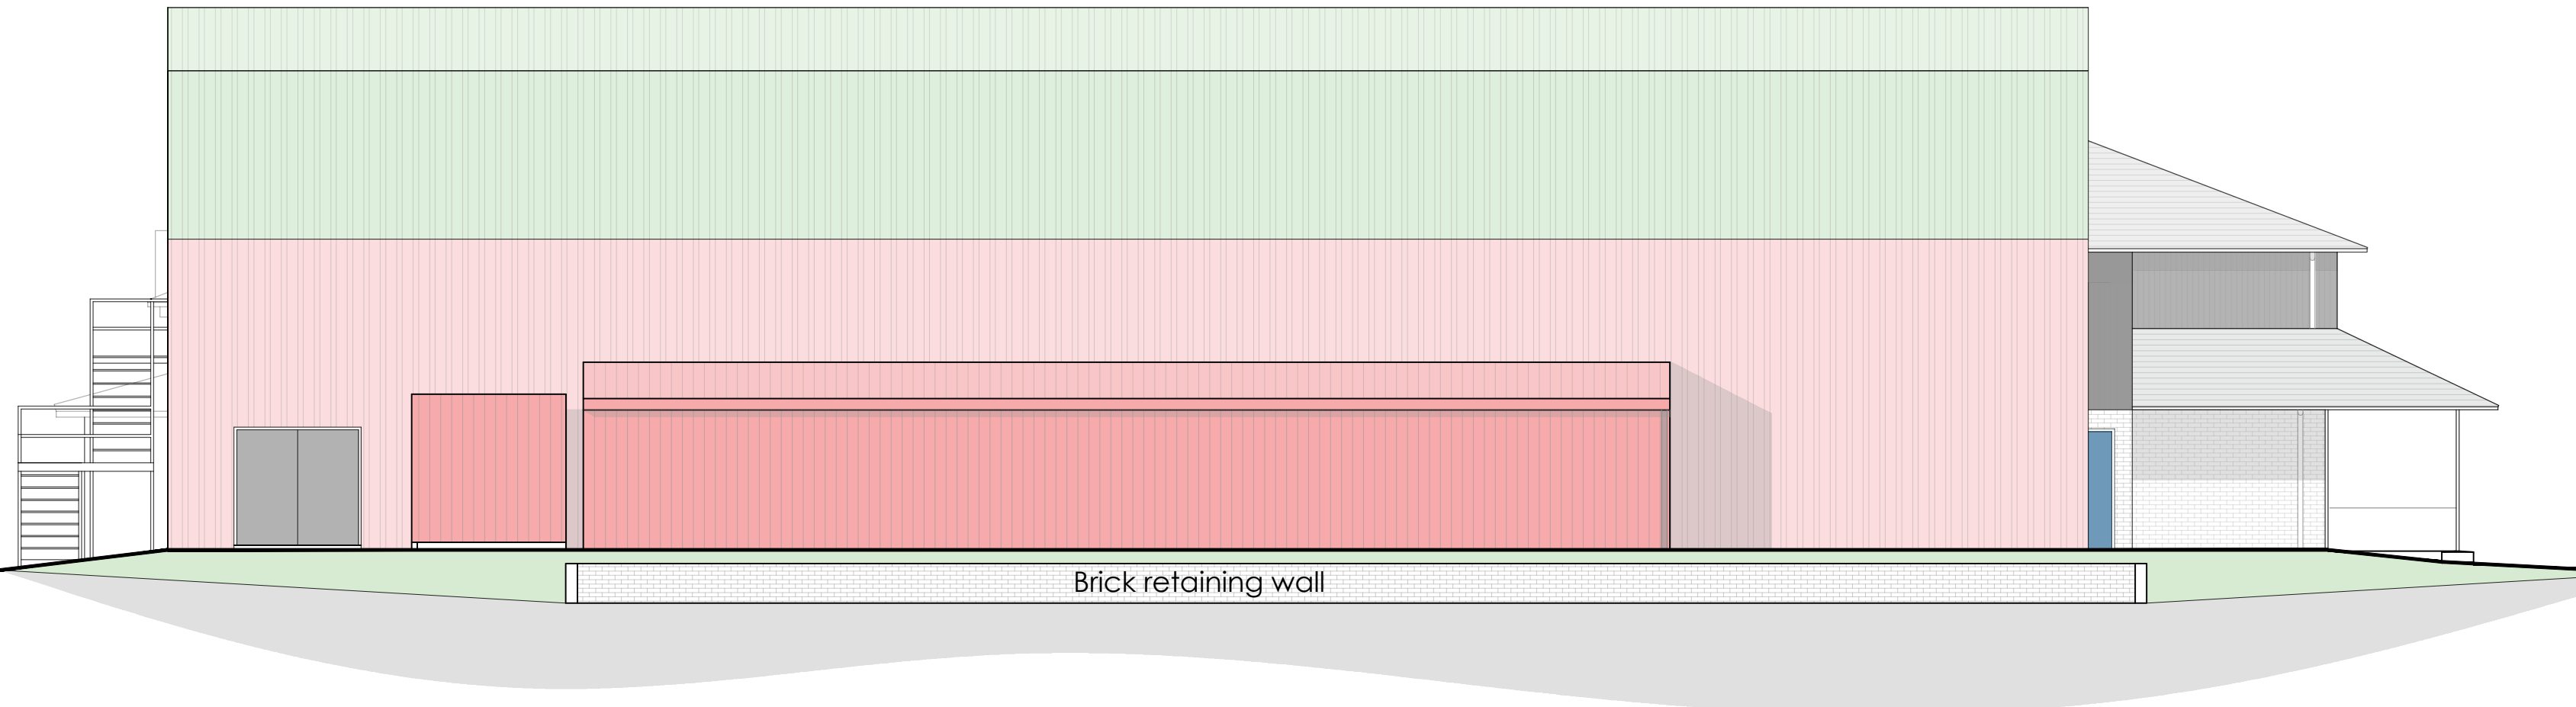


Proposed South (Side) Elevation @ 1:100

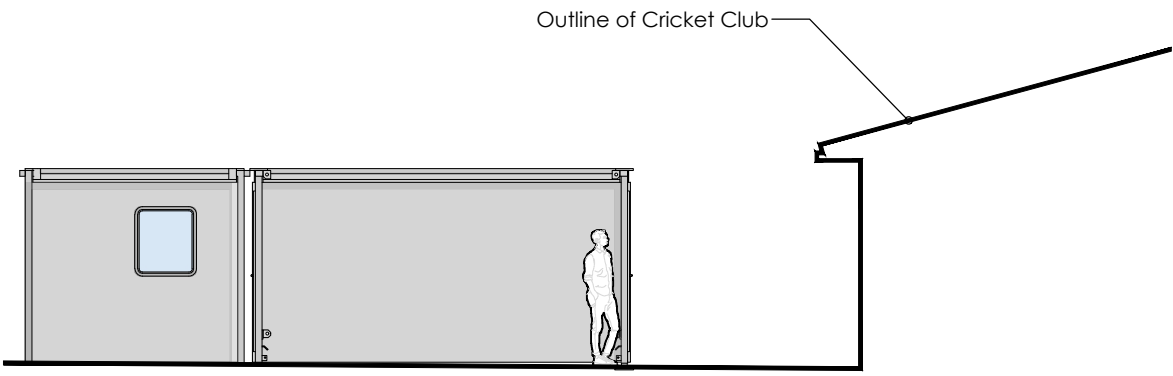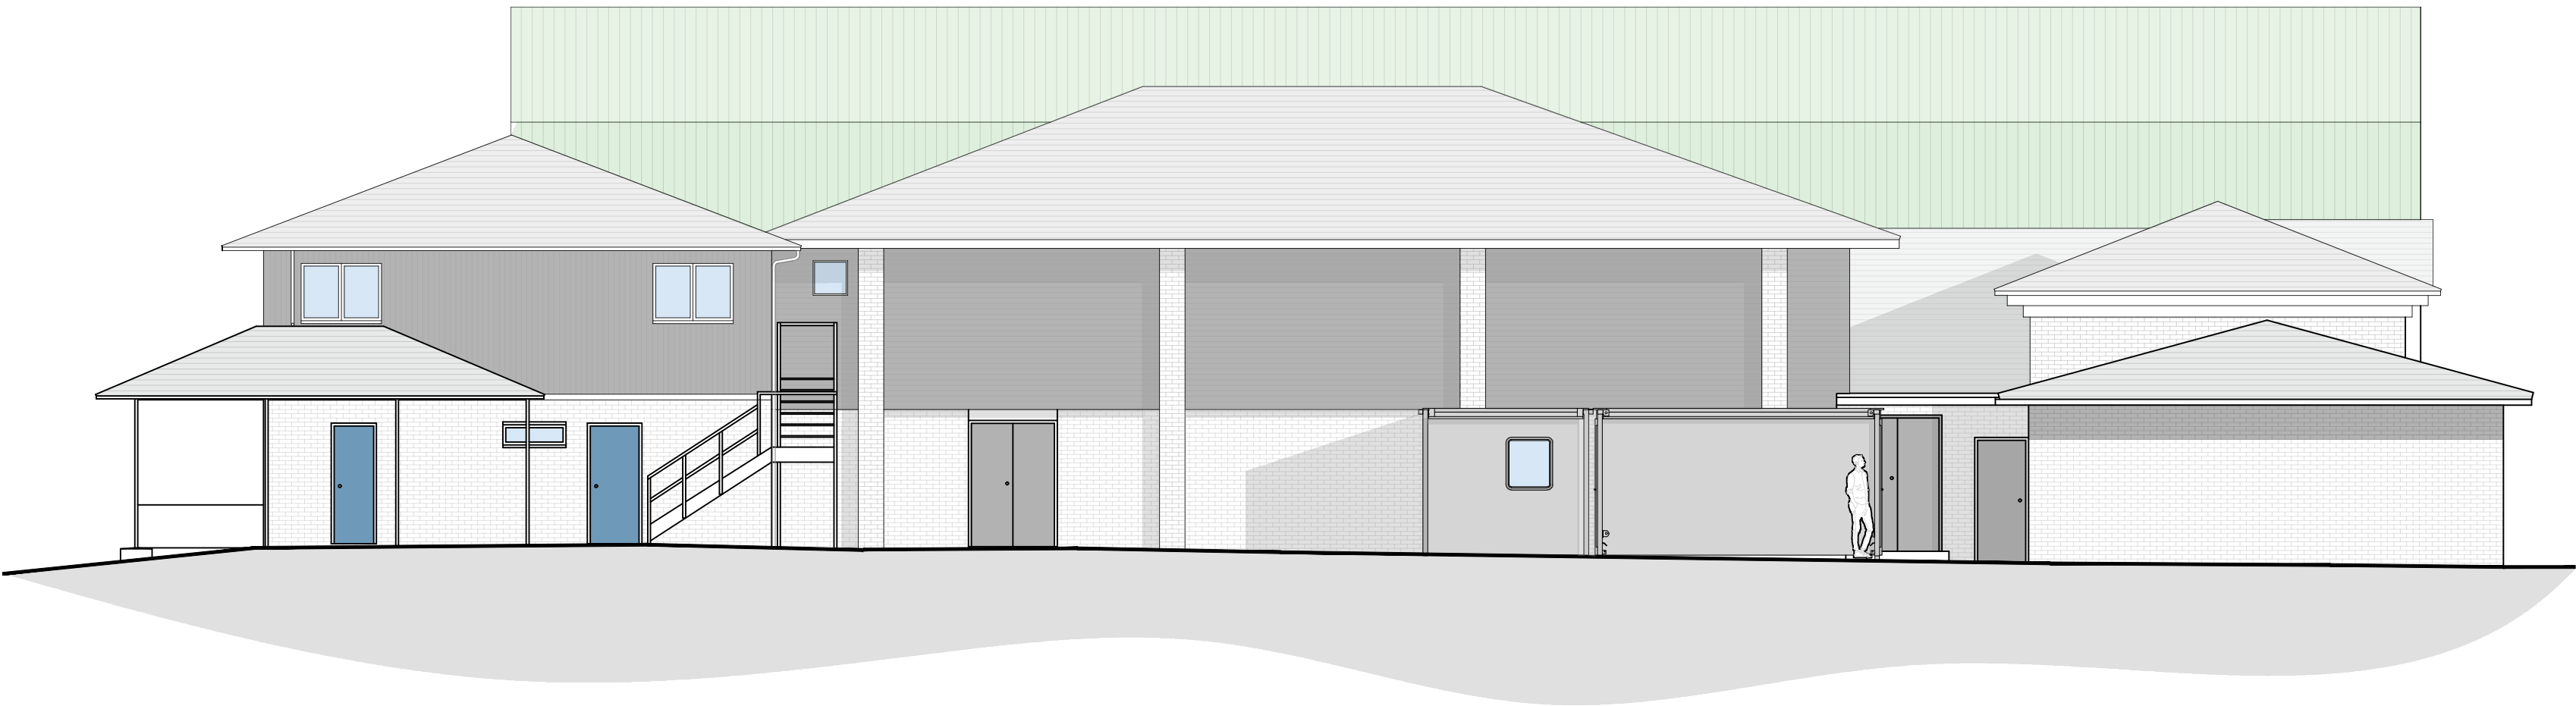


Proposed South (Side) Elevation @ 1:100

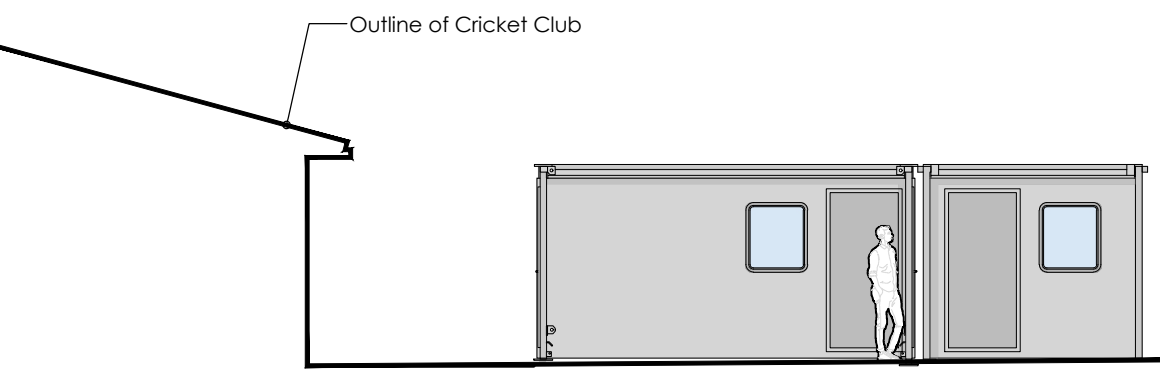


Proposed North (Side) Elevation @ 1:100

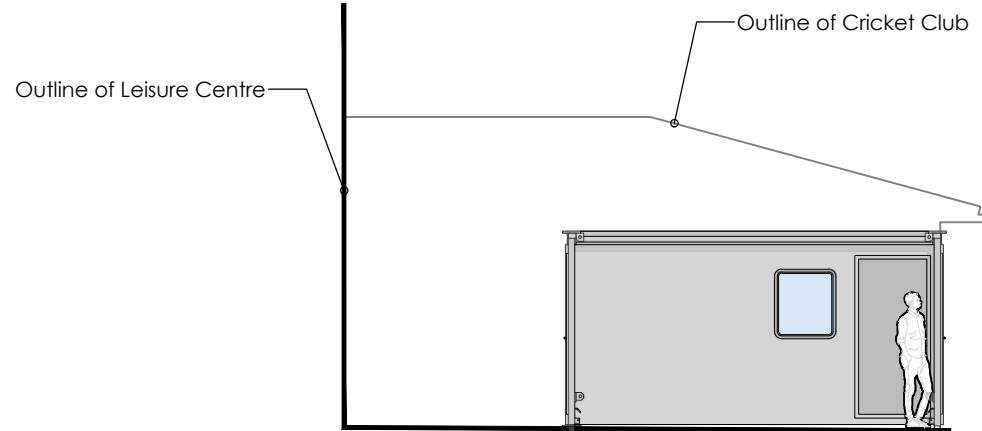

Proposed West (Side) Elevation @ 1:100

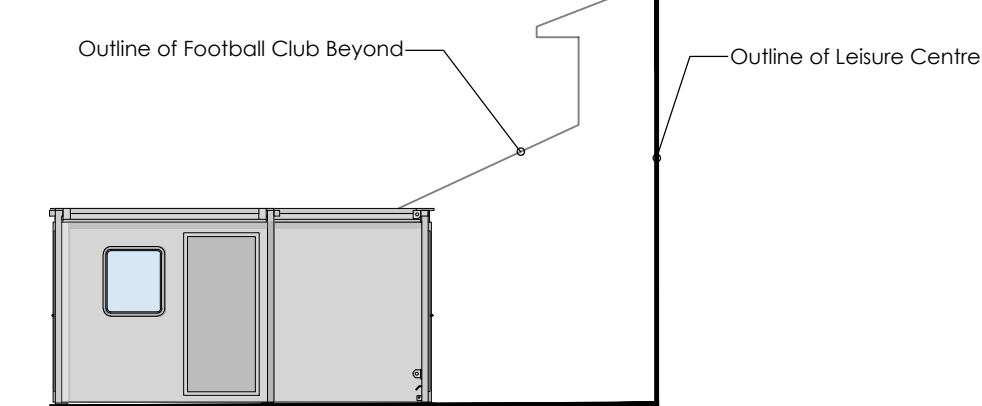

Proposed East (Side) Elevation @ 1:100

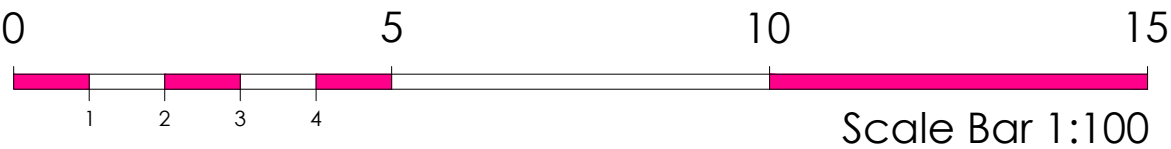

0006

NOTES

- do not scale off this drawing except for planning purposes
- check all dimensions on site before any work is commenced
- all goods materials and workmanship must conform with current building regulations, British standards and codes of practice
- copyright of this drawing is retained by the Architektón Architects LTD and it must not be reproduced without written
- Party Wall etc. Act 1996
- If you are building on or near a neighbouring building or structure, your works may be subject to the Party Wall Act. It is the Client's responsibility to ensure all requirements under the Act are adhered to. You must ensure that you serve the relevant notice(s) on your adjoining neighbour(s). If you have any queries about this, then you should contact a Party Wall Surveyor to assist you.



REV	DATE	BY	AMENDMENT

ARCHitektón Architects Limited
Casita, Hampers Lane Storrington West Sussex
RH20 3HZ
email: info@architektón-architects.co.uk
www.architektón-architects.co.uk
Registered in England No.16205861
RIBA Registration no. 20014360

LABC
Registered
Partner Authority Scheme

CLIENT	Storrington & Sullington Parish Council
JOB TITLE / ADDRESS	Storrington Cricket Club Spierbridge Road Storrington West Sussex RH20 4PG

DRAWING TITLE	Elevations as Proposed
---------------	------------------------

DRAWING STATUS	Planning
NOT FOR CONSTRUCTION USE UNLESS STATED AS 'CONSTRUCTION'	

DATE	SCALE	DRAWN BY
April 2025	@A1	RF
		CHECKED BY
		AA

26009 AA V1 G DR A 0006 -