




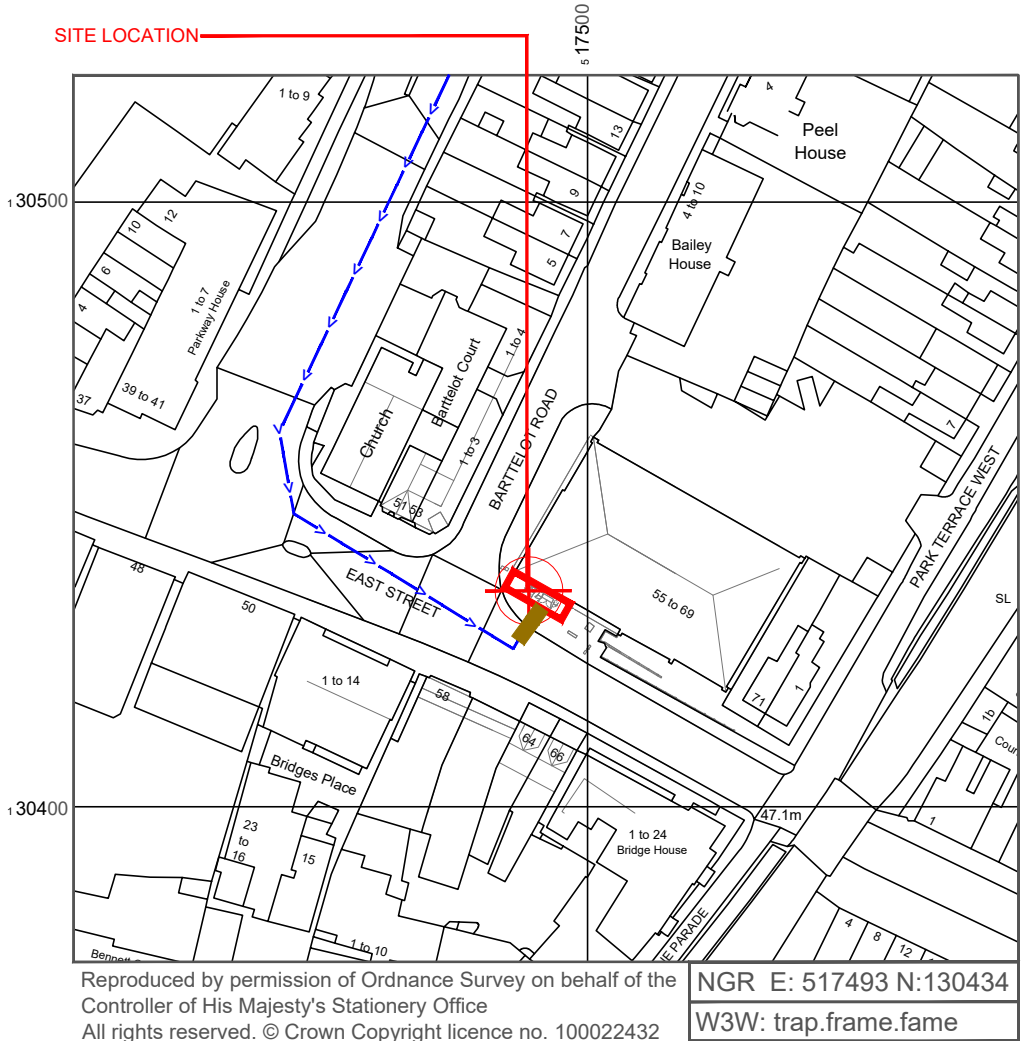

SITE AREA PLAN

 

SITE LOCATION PLAN

 


NOTES:

1. ALL DIMENSIONS IN MM UNLESS OTHERWISE NOTED.
DIRECTIONS TO SITE:
Head west on M23. At junction 11, take the A264 exit to Horsham/Pease Pottage Services. At Pease Pottage Interchange, take the 3rd exit onto A264. At Tollgate Hill Roundabout, take the 2nd exit and stay on A264. At the roundabout, take the 1st exit onto Horsham Rd/A264. At Kilnwood Vale Roundabout, take the 2nd exit onto Crawley Rd/A264. At the roundabout, take the 2nd exit and stay on Crawley Rd/A264. At Moorhead Roundabout, take the 1st exit onto Crawley Rd/B2195. At the roundabout, take the 2nd exit onto Harwood Rd/B2195. Turn left onto North St/B2195. Turn left onto Park Way/A281. Turn left onto East Street. Follow East Street and site location is on the left hand side.

Demise:

Access Route To Site:

Access Route:

 

V3027016R

Master:	Project:	Purpose of Issue:	Issue:
M001	NNS	DD	A2
Date:	19/09/2026	Revision / Upgrade Description:	
Drawn:	L.Nyengane	T&T Amendment	
Checked:	T. Clifford		
Approved:	M. Venner		
Master:	Project:	Purpose of Issue:	Issue:
M001	NNS	DD	A1
Date:	24/08/2026	Revision / Upgrade Description:	
Drawn:	L.Nyengane	First Issue	
Checked:	T. Clifford		
Approved:	M. Venner		



Hutchison 3G UK Limited
Green Park, 450 Longwater Avenue
Reading, RG30 3UR
Tel: 01628 765 000
Fax: 01628 765 001

H3G Base Station Information line:
0845 6043000
Available 8am-8pm Monday to Friday

Design Consultant & Principal Contractor:



Site Name: SW EAST STREET

Site ID: 1633519

Address: SW EAST STREET
EAST STREET
HORSHAM, RH12 1HR


Title: 002 SITE LOCATION PLAN

Project: NNS

Purpose of Issue: DETAILED DESIGN

EE Cell ID:	MBNL Cell ID:	H3G Cell ID:
81430	HSM109	RH0596

File name: HSM109_81430_RH0596_H3G_SWKA_DDD_A2

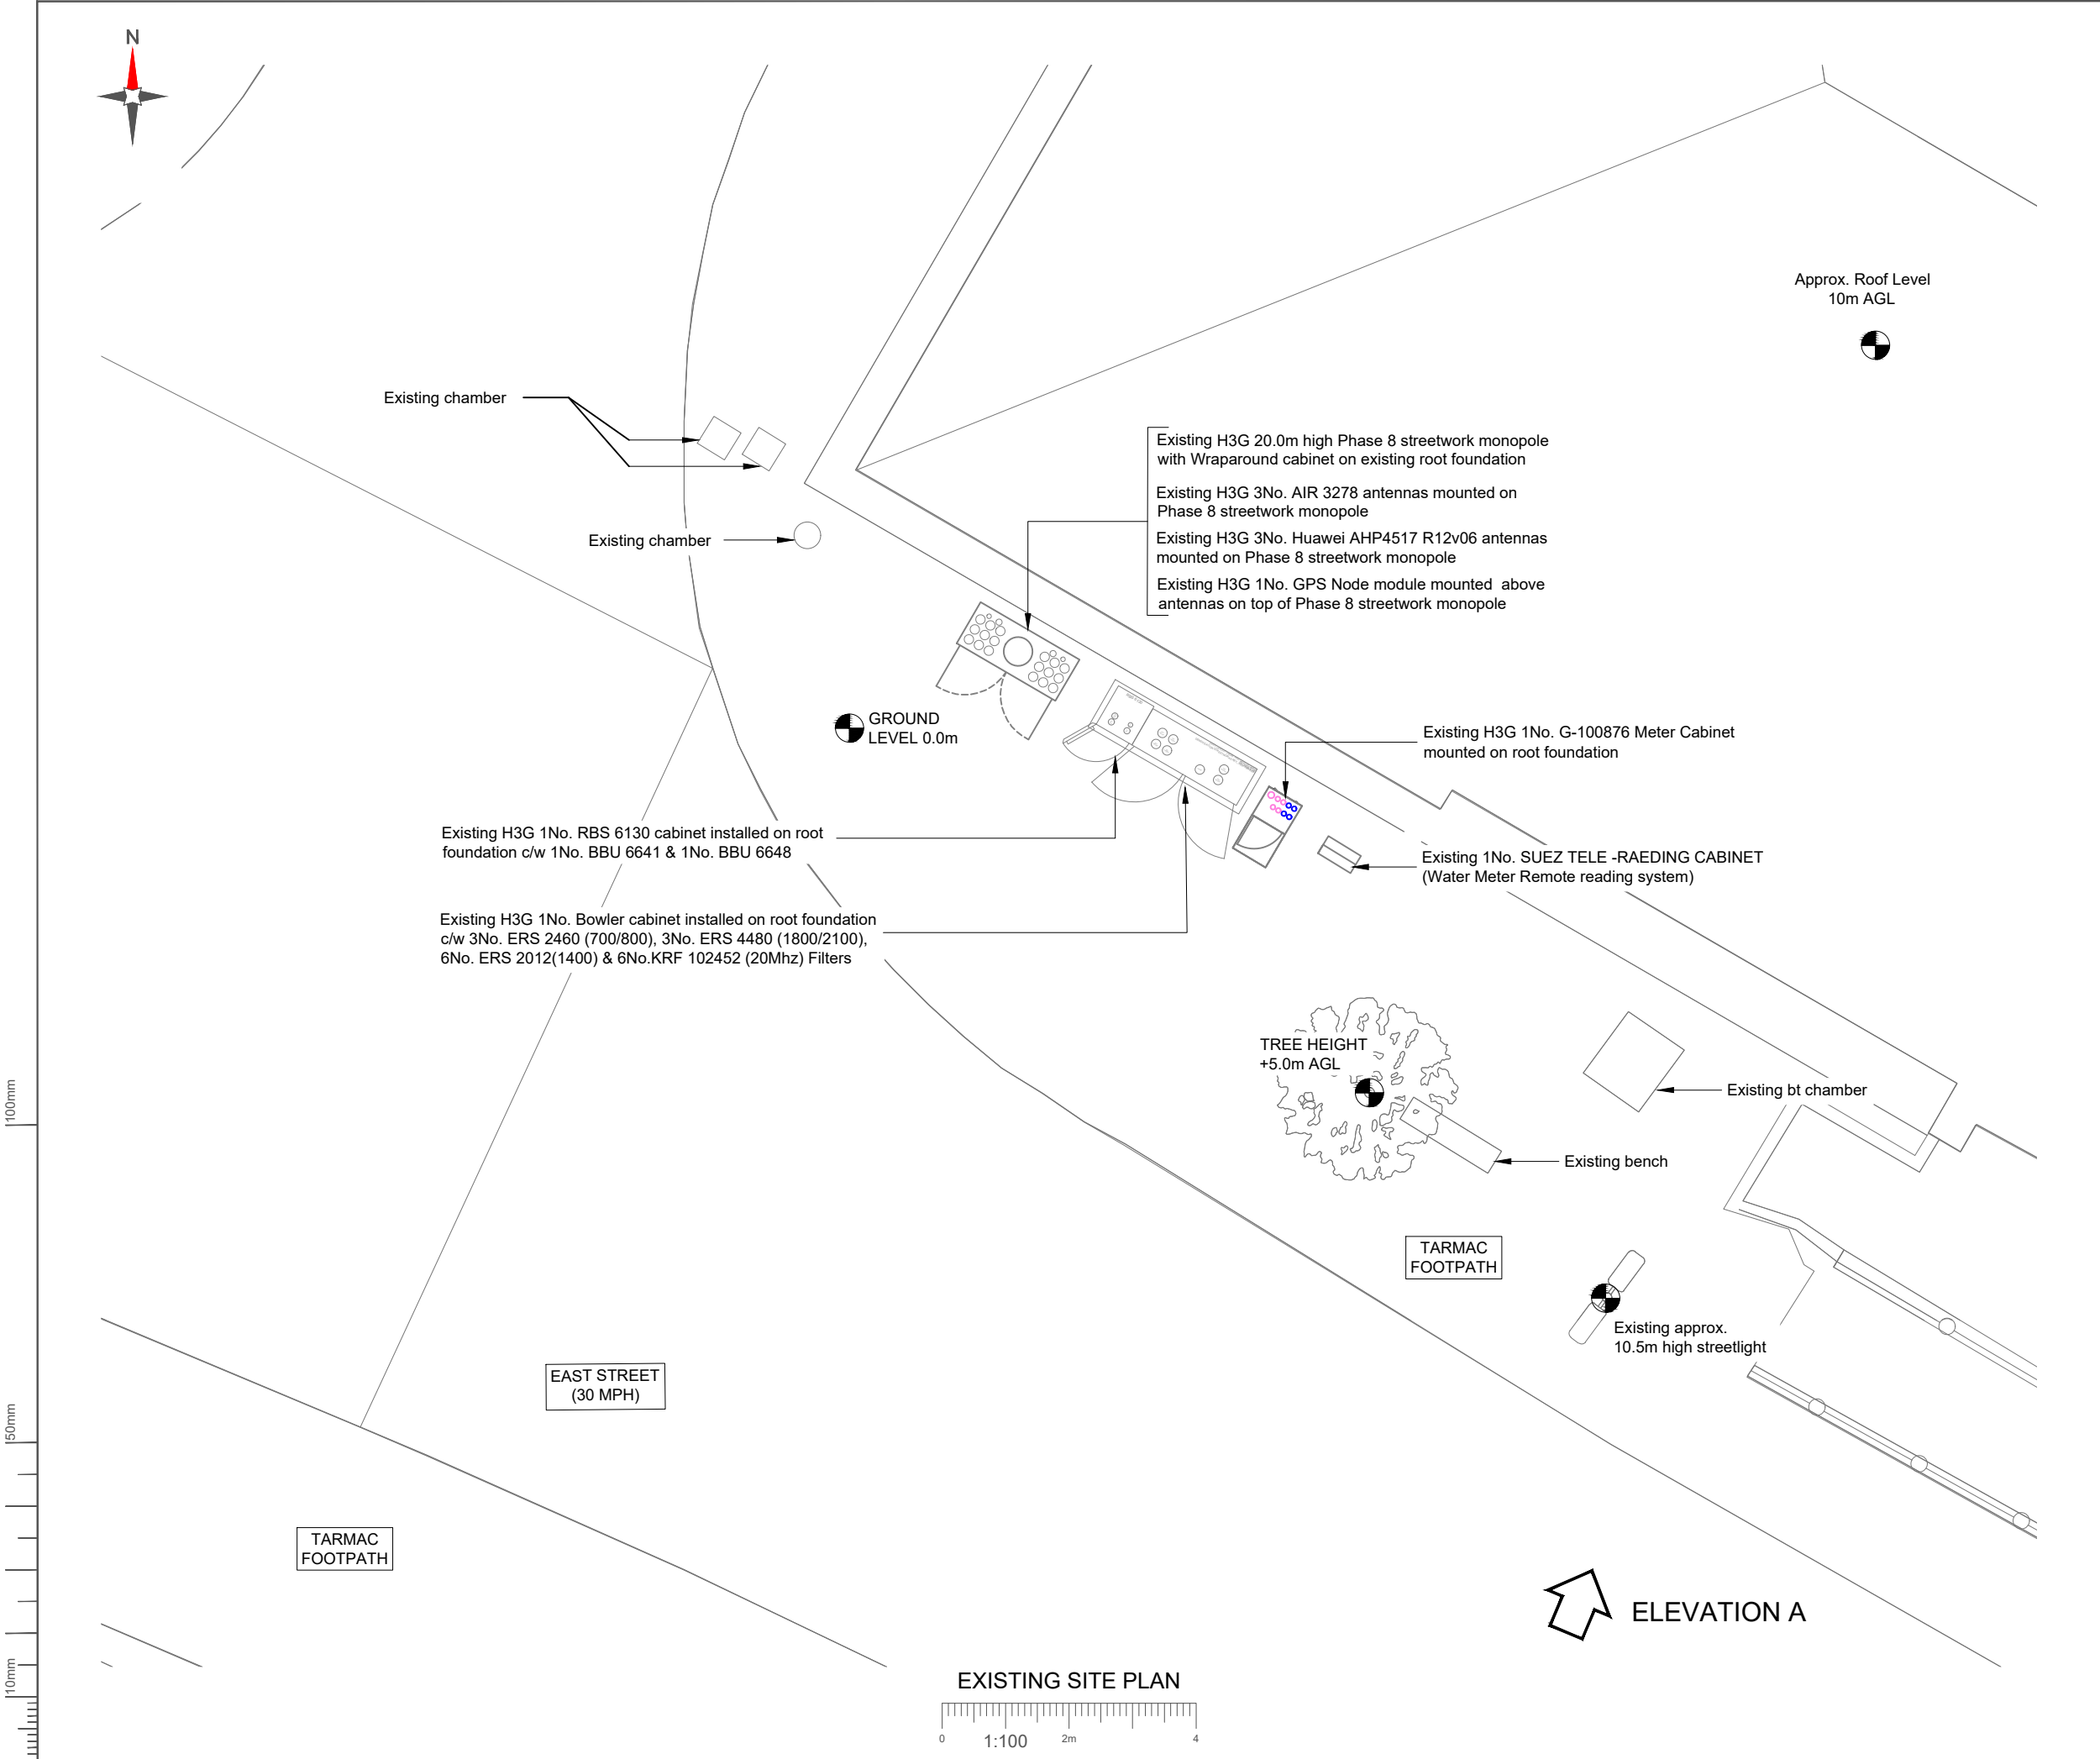

NOTES:

1. ALL DIMENSIONS IN MM UNLESS OTHERWISE NOTED.

V3027016R

Master:	Project:	Purpose of Issue:	Issue:
M001	NNS	DD	A2
Date:	19/09/2026	Revision / Upgrade Description:	
Drawn:	L.Nyengane	T&T Amendment	
Checked:	T. Clifford		
Approved:	M. Venner		
Master:	Project:	Purpose of Issue:	Issue:
M001	NNS	DD	A1
Date:	24/08/2026	Revision / Upgrade Description:	
Drawn:	L.Nyengane	First Issue	
Checked:	T. Clifford		
Approved:	M. Venner		



Hutchison 3G UK Limited
Green Park, 450 Longwater Avenue
Reading, RG30 3UR
Tel: 01628 765 000
Fax: 01628 765 001

H3G Base Station Information line:
0845 6043000
Available 8am-8pm Monday to Friday

Design Consultant & Principal Contractor:



UNIT E3 PITTS CLEAVE INDUSTRIAL ESTATE, TAVISTOCK, DEVON, PL19 0PW
sales@beaconcomms.co.uk Tel: +44 (0)1822 610610

Site Name: SW EAST STREET

Site ID: 1633519

Address: SW EAST STREET
EAST STREET
HORSHAM, RH12 1HR


Title: 100 EXISTING SITE PLAN

Project: NNS

Purpose of Issue: DETAILED DESIGN

EE Cell ID:	MBNL Cell ID:	H3G Cell ID:
81430	HSM109	RH0596

File name: HSM109_81430_RH0596_H3G_SWKA_DDD_A2

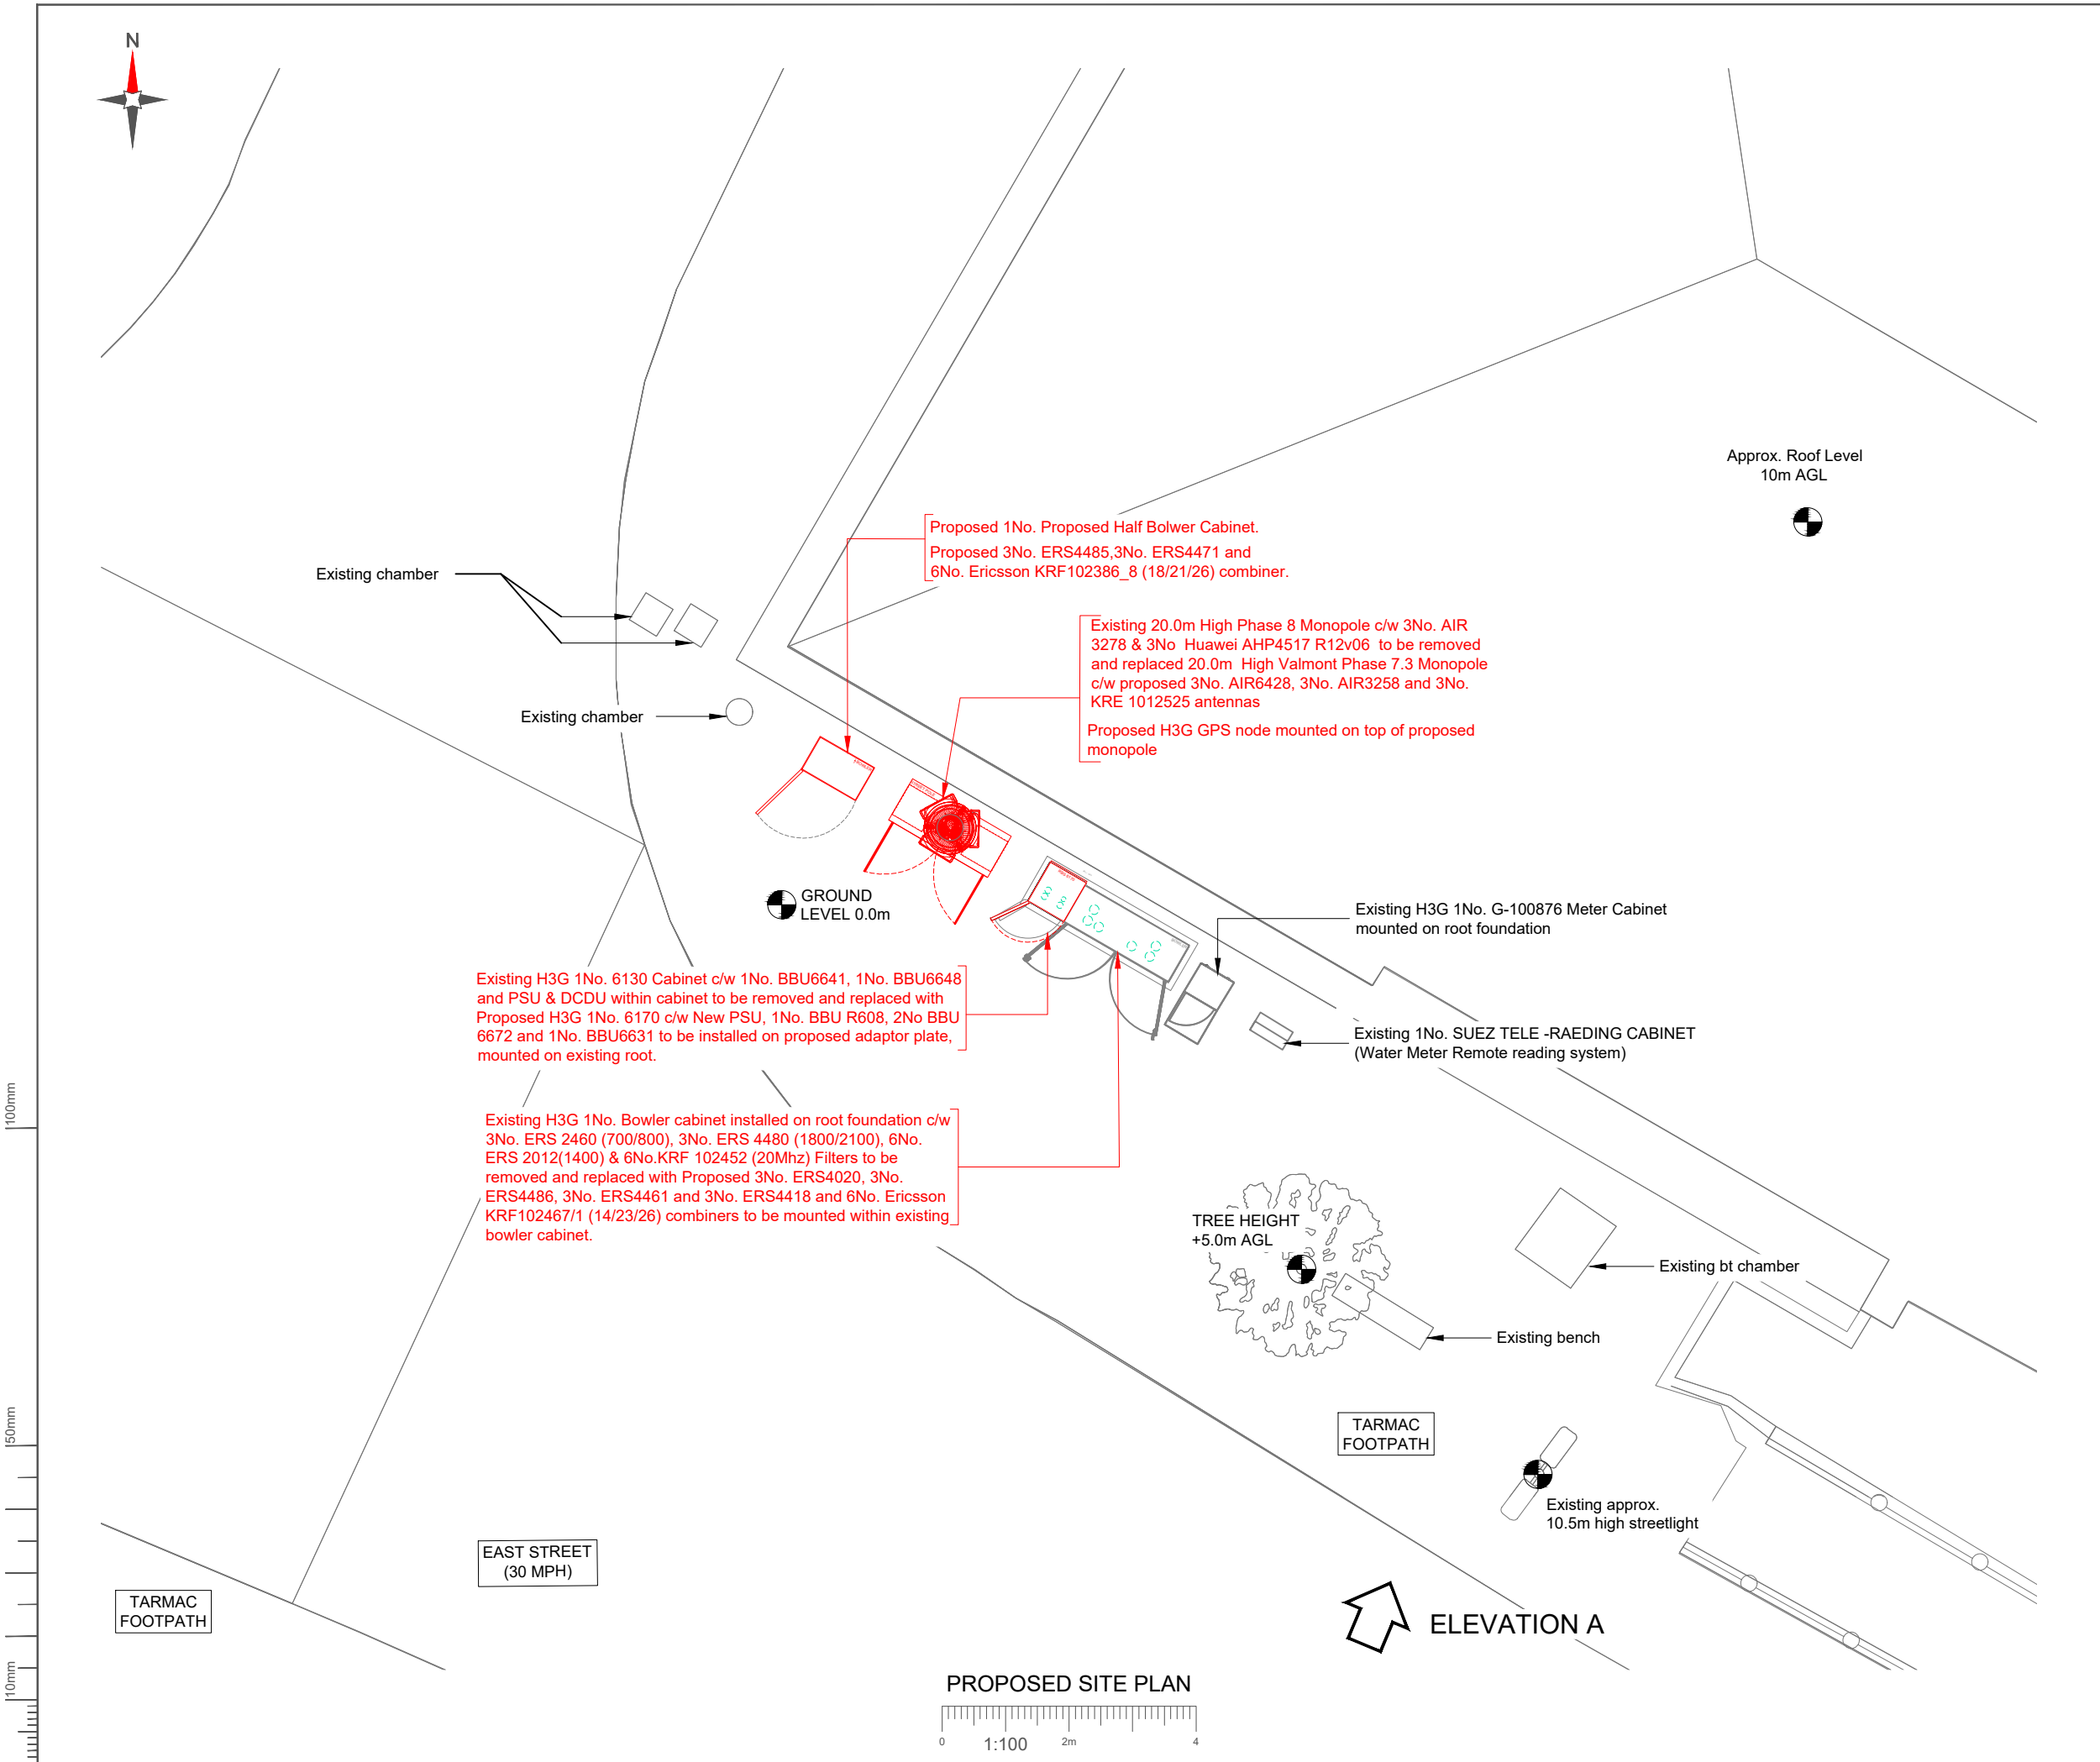

NOTES:

1. ALL DIMENSIONS IN MM UNLESS OTHERWISE NOTED.

V3027016R

Master:	Project:	Purpose of Issue:	Issue:
M001	NNS	DD	A2
Date:	19/09/2026	Revision / Upgrade Description:	
Drawn:	L.Nyengane	T&T Amendment	
Checked:	T. Clifford		
Approved:	M. Venner		
Master:	Project:	Purpose of Issue:	Issue:
M001	NNS	DD	A1
Date:	24/08/2026	Revision / Upgrade Description:	
Drawn:	L.Nyengane	First Issue	
Checked:	T. Clifford		
Approved:	M. Venner		

Hutchison 3G UK Limited
Green Park, 450 Longwater Avenue
Reading, RG30 3UR
Tel: 01628 765 000
Fax: 01628 765 001

H3G Base Station Information line:
0845 6043000
Available 8am-8pm Monday to Friday

Design Consultant & Principal Contractor:

UNIT E3 PITTS CLEAVE INDUSTRIAL ESTATE, TAVISTOCK, DEVON, PL19 0PW
sales@beaconcomms.co.uk Tel: +44 (0)1822 610610

Site Name:

SW EAST STREET

Site ID:

1633519

Address:

SW EAST STREET
EAST STREET
HORSHAM, RH12 1HR

Title:

150 PROPOSED SITE PLAN

Project:

NNS

Purpose of Issue:

DETAILED DESIGN

EE Cell ID:	MBNL Cell ID:	H3G Cell ID:
81430	HSM109	RH0596


File name:

HSM109_81430_RH0596_H3G_SWKA_DDD_A2

100mm

150mm

10mm

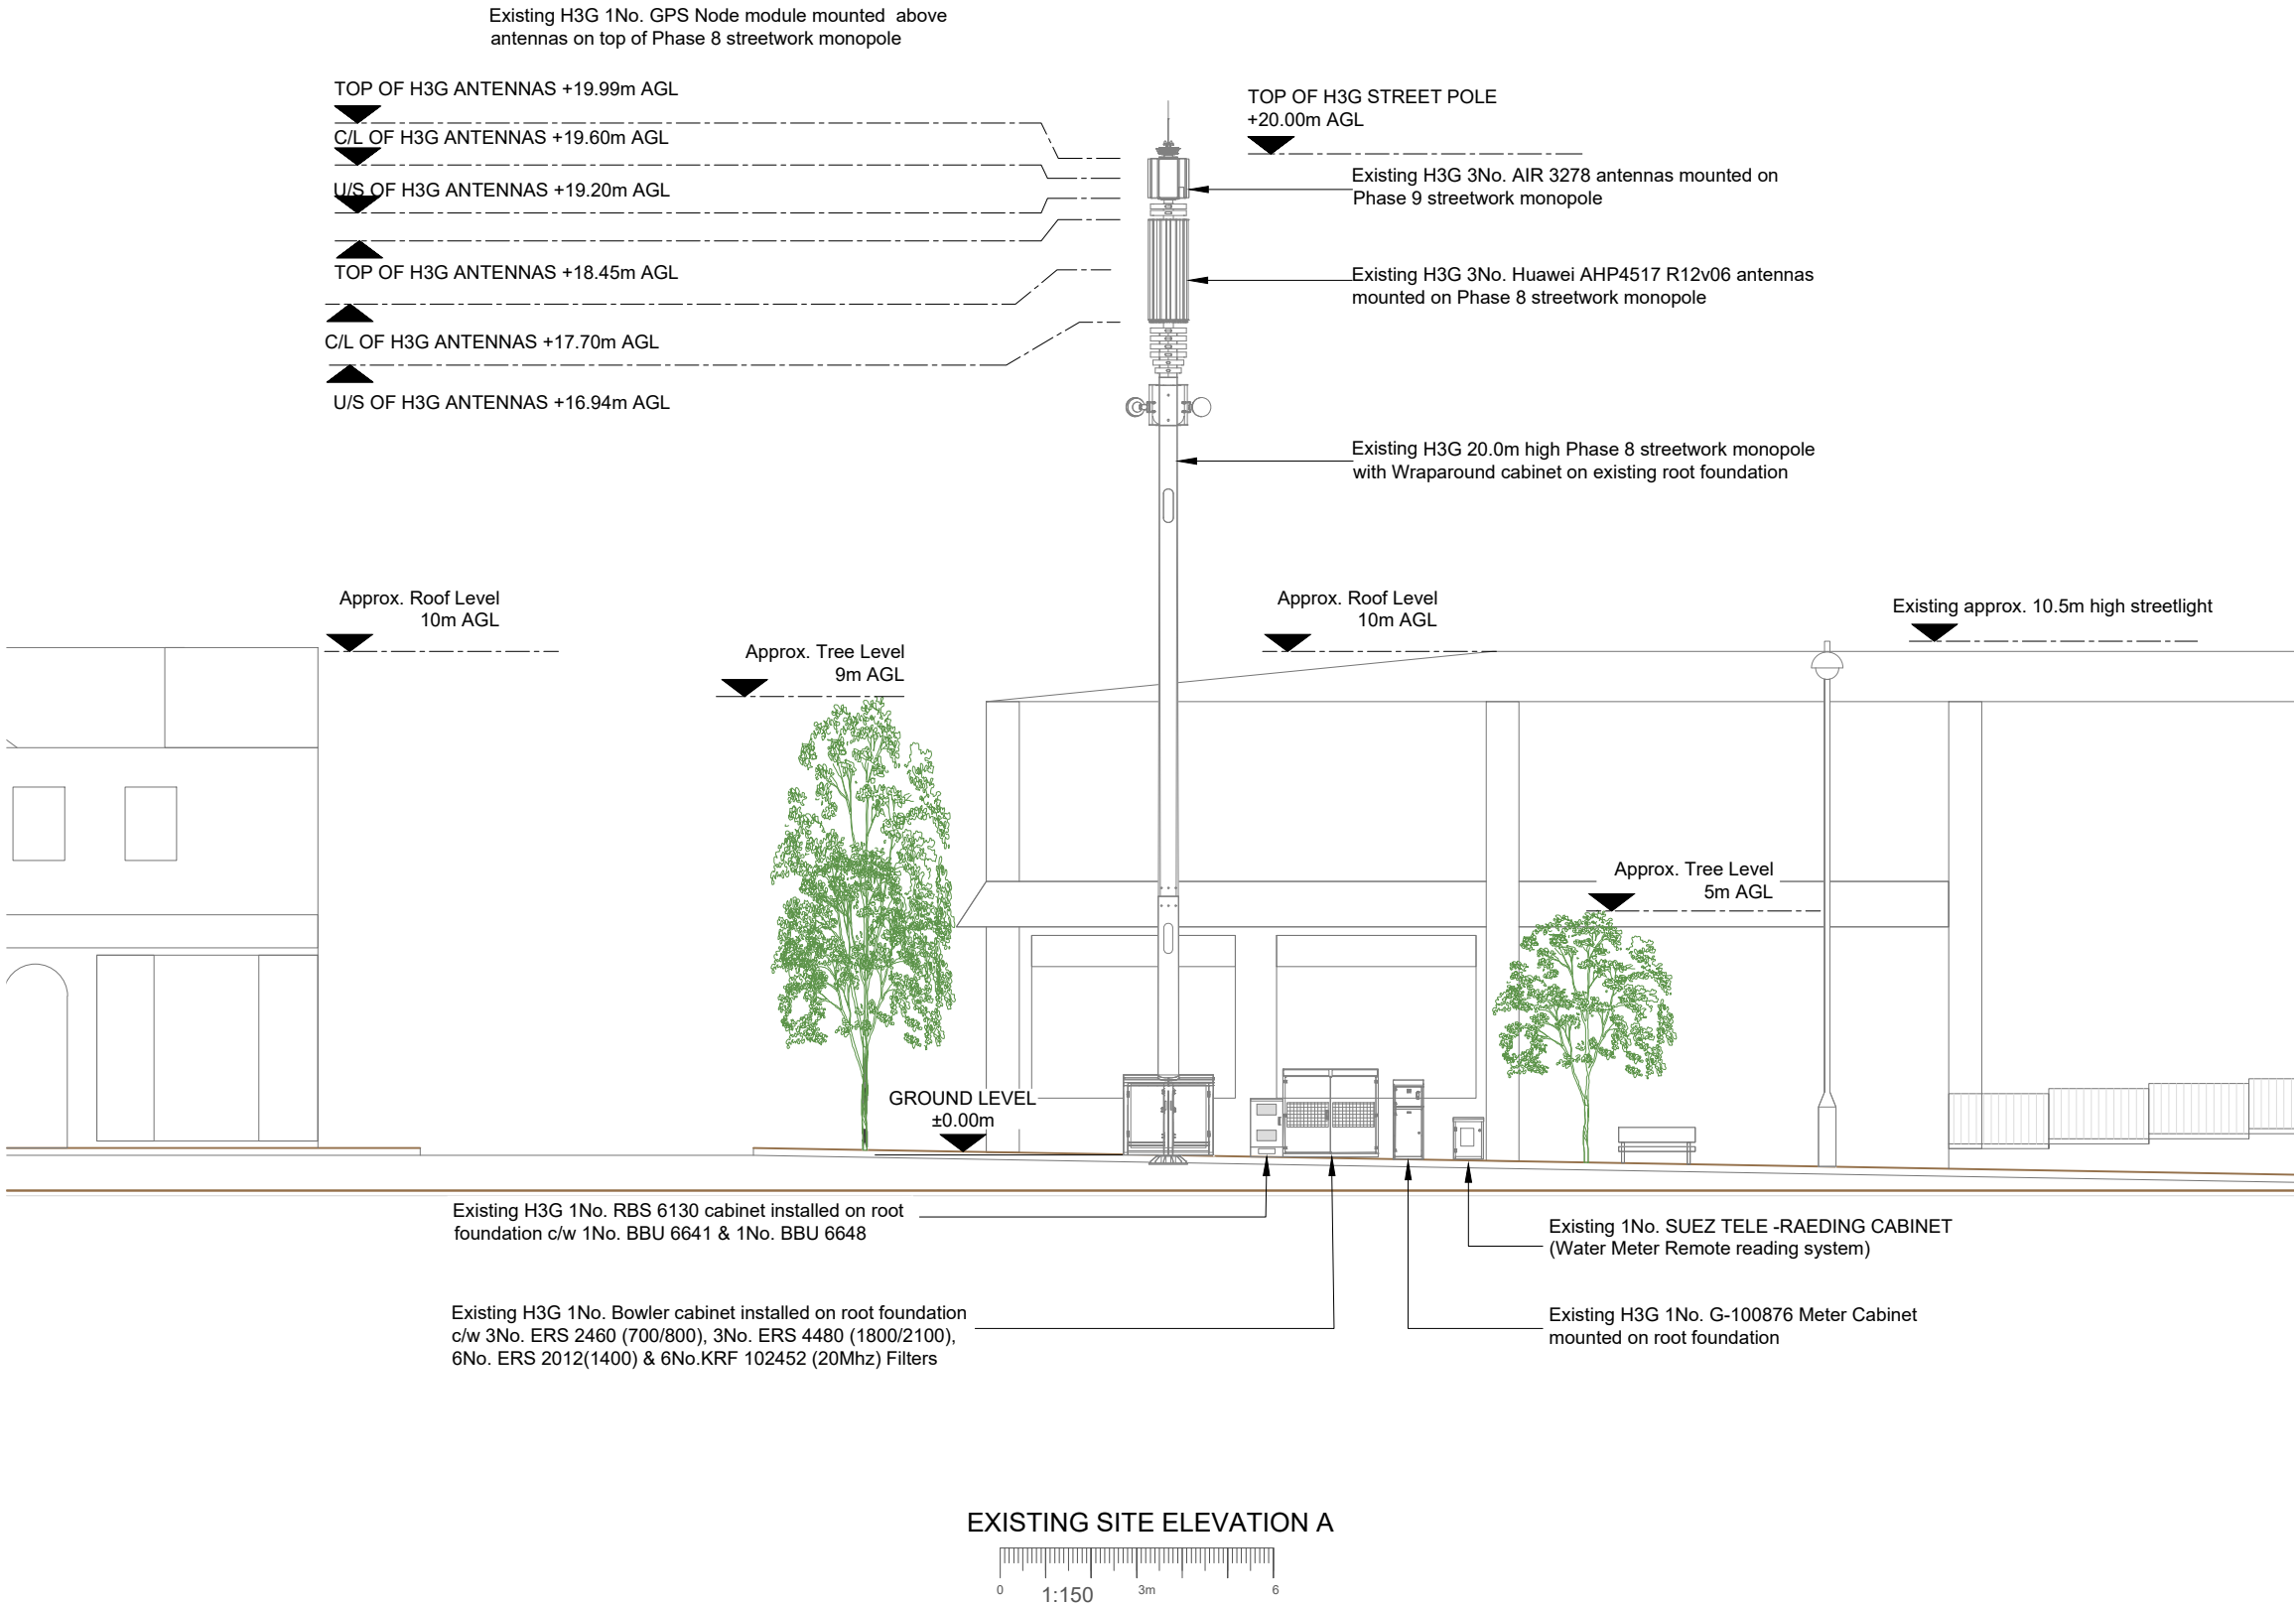

NOTES:

1. ALL DIMENSIONS IN MM UNLESS OTHERWISE NOTED.

V3027016R

Master:	Project:	Purpose of Issue:	Issue:
M001	NNS	DD	A2
Date:	19/09/2026	Revision / Upgrade Description:	
Drawn:	L.Nyengane	T&T Amendment	
Checked:	T. Clifford		
Approved:	M. Venner		
Master:	Project:	Purpose of Issue:	Issue:
M001	NNS	DD	A1
Date:	24/08/2026	Revision / Upgrade Description:	
Drawn:	L.Nyengane	First Issue	
Checked:	T. Clifford		
Approved:	M. Venner		



Hutchison 3G UK Limited
Green Park, 450 Longwater Avenue
Reading, RG30 3UR
Tel: 01628 765 000
Fax: 01628 765 001

H3G Base Station Information line:
0845 6043000
Available 8am-8pm Monday to Friday

Design Consultant & Principal Contractor:

 **BEACONCOMMS**

UNIT E3 PITTS CLEAVE INDUSTRIAL ESTATE, TAVISTOCK, DEVON, PL19 0PW
sales@beaconcomms.co.uk Tel: +44 (0)1822 610610

Site Name: **SW EAST STREET**

Site ID: **1633519**

Address: **SW EAST STREET
EAST STREET
HORSHAM, RH12 1HR**

Title: **200 EXISTING SITE ELEVATION**

Project: **NNS**

Purpose of Issue: **DETAILED DESIGN**


EE Cell ID:	MBNL Cell ID:	H3G Cell ID:
81430	HSM109	RH0596

File name: **HSM109_81430_RH0596_H3G_SWKA_DDD_A2**

100mm

50mm

10mm

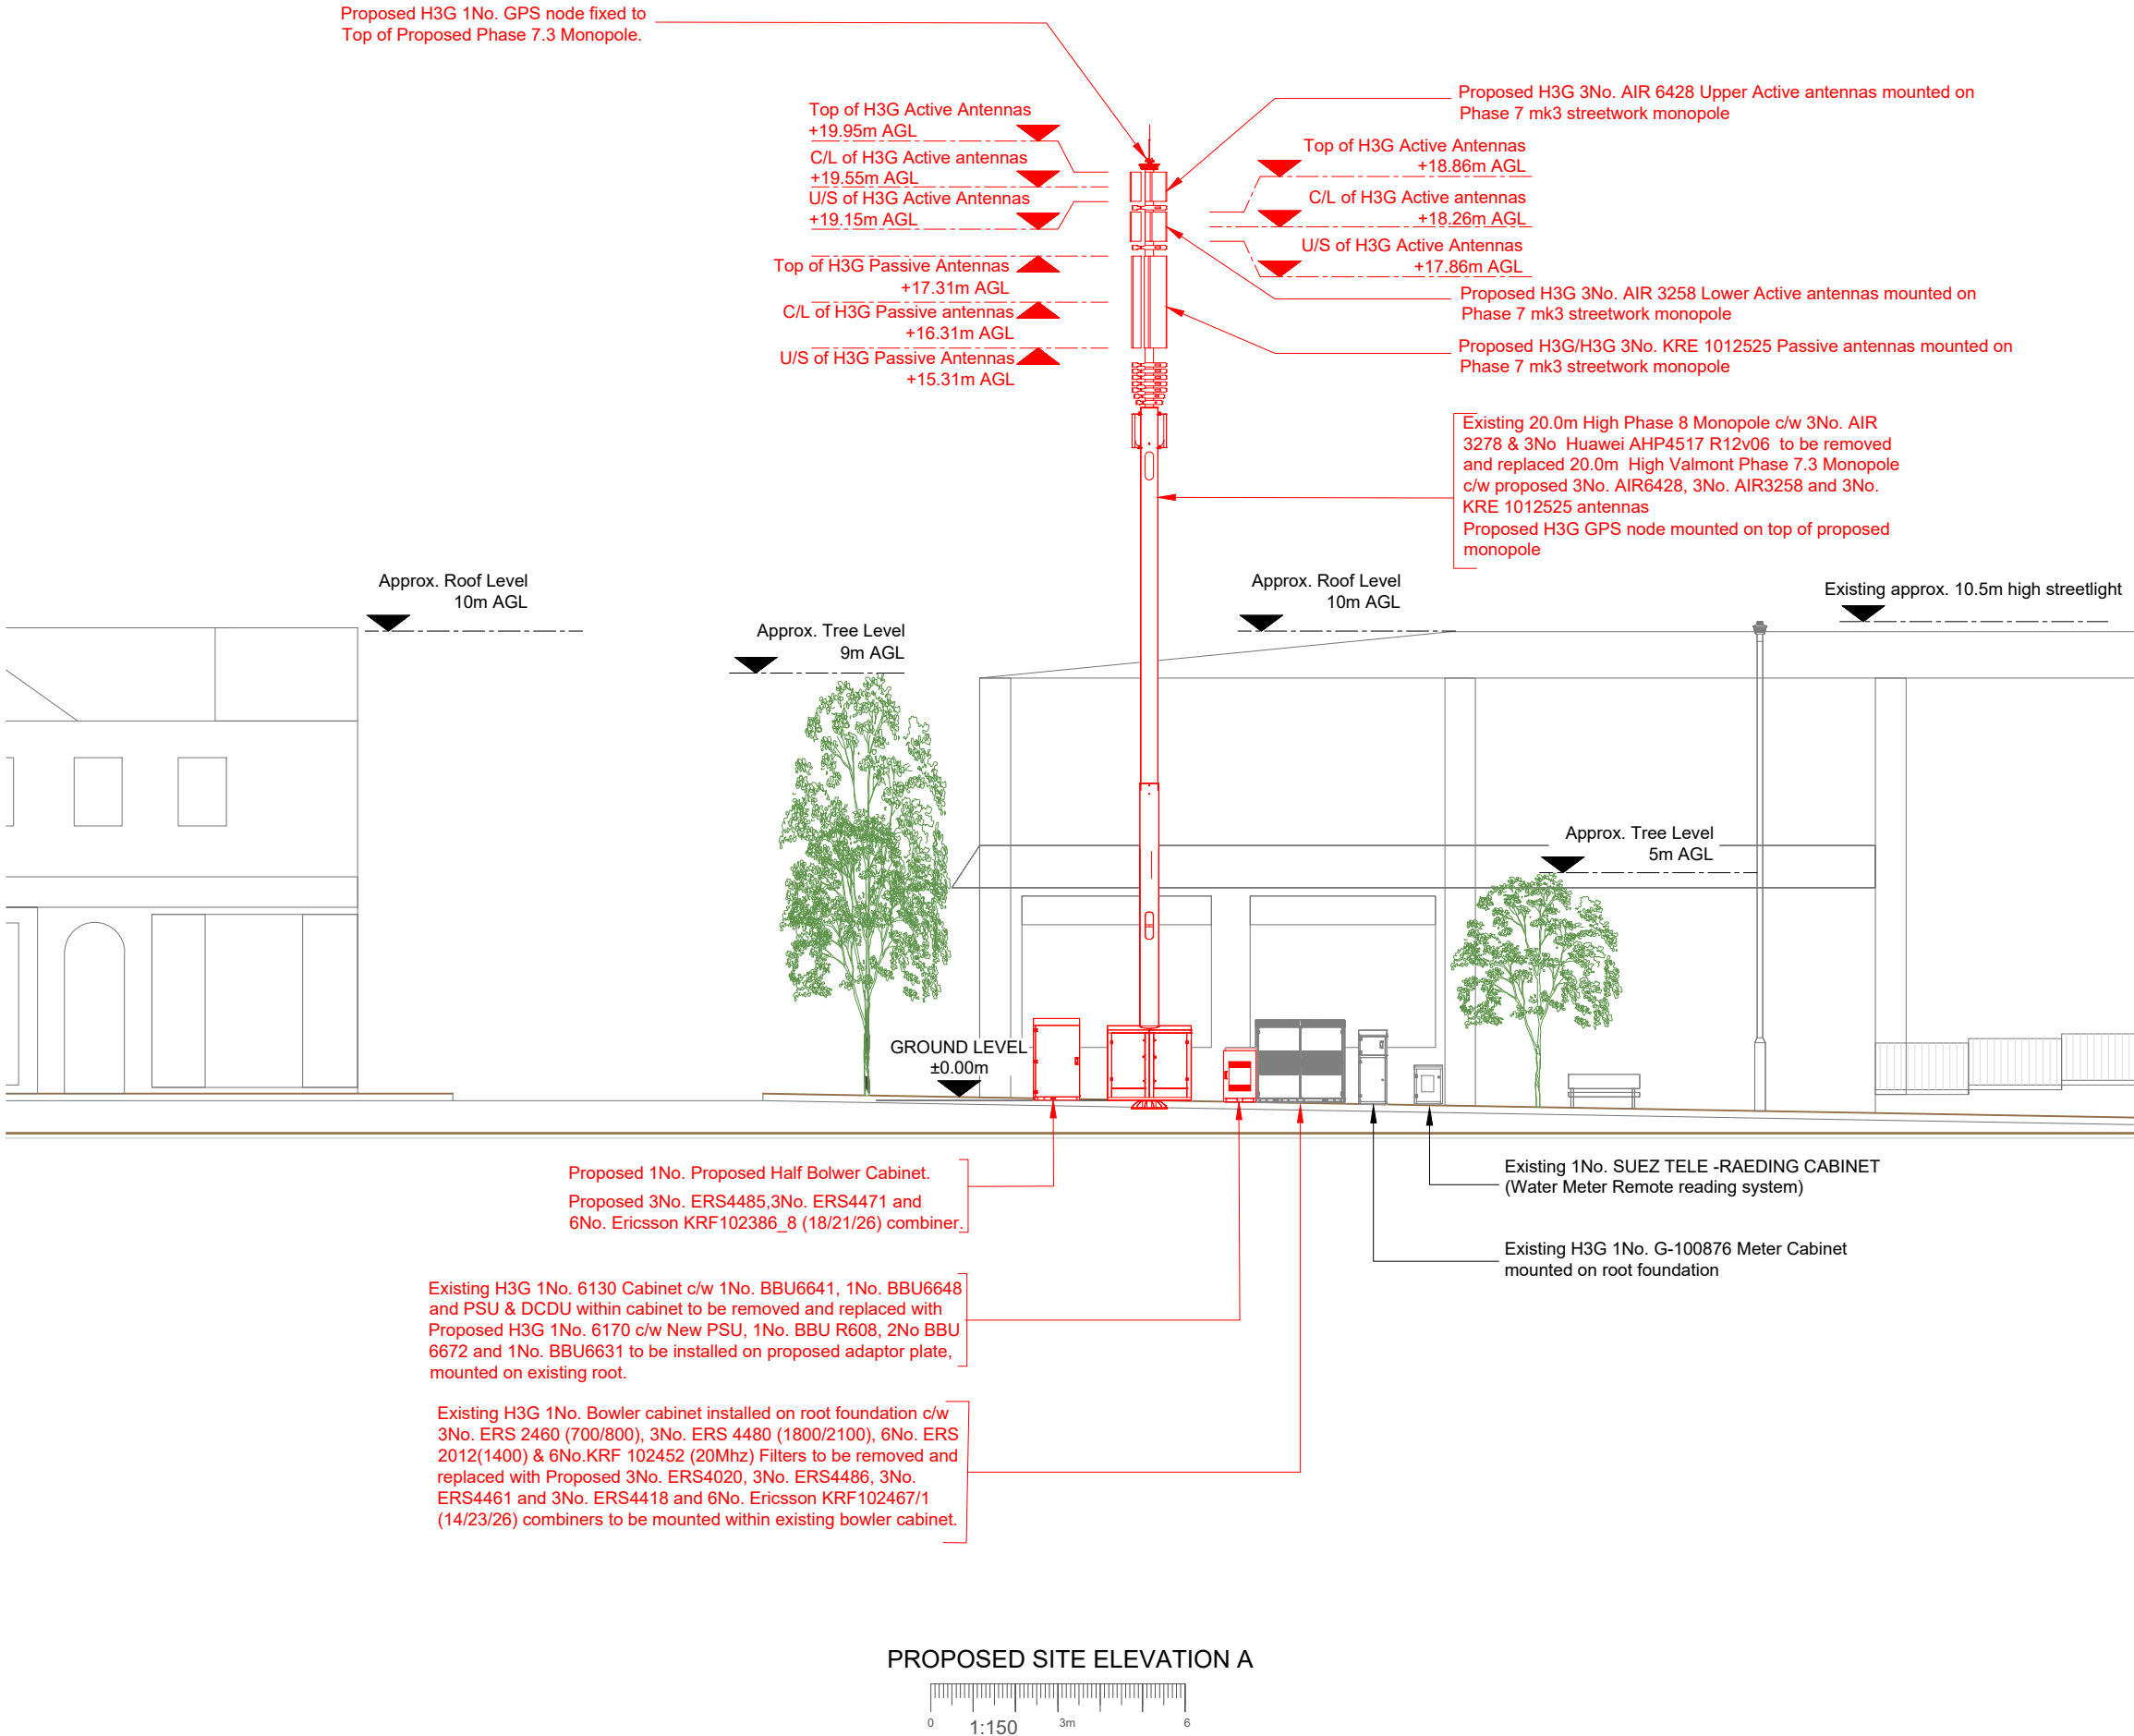

NOTES:
1. ALL DIMENSIONS IN MM UNLESS OTHERWISE NOTED.

V3027016R

Master:	Project:		Purpose of Issue:	Issue:
M001	NNS		DD	A2
Date:	19/09/2026	Revision / Upgrade Description:		
Drawn:	L.Nyengane	T&T Amendment		
Checked:	T. Clifford			
Approved:	M. Venner			
Master:	Project:		Purpose of Issue:	Issue:
M001	NNS		DD	A1
Date:	24/08/2026	Revision / Upgrade Description:		
Drawn:	L.Nyengane	First Issue		
Checked:	T. Clifford			
Approved:	M. Venner			



Hutchison 3G UK Limited
Green Park, 450 Longwater Avenue
Reading, RG30 3UR
Tel: 01628 765 000
Fax: 01628 765 001

H3G Base Station Information line:
0845 6043000
Available 8am-8pm Monday to Friday

Design Consultant & Principal Contractor:



BEACONCOMMS

UNIT E3 PITTS CLEAVE INDUSTRIAL ESTATE, TAVISTOCK, DEVON, PL19 0PW
sales@beaconcomms.co.uk Tel: +44 (0)1822 610610

Site Name: SW EAST STREET

Site ID: 1633519

Address: SW EAST STREET
EAST STREET
HORSHAM, RH12 1HR

Title: 250 PROPOSED SITE ELEVATION

Project: NNS

Purpose of Issue: DETAILED DESIGN

EE Cell ID:	MBNL Cell ID:	H3G Cell ID:
81430	HSM109	RH0596

File name: HSM109_81430_RH0596_H3G_SWKA_DDD_A2