




Scale Bar 1:50

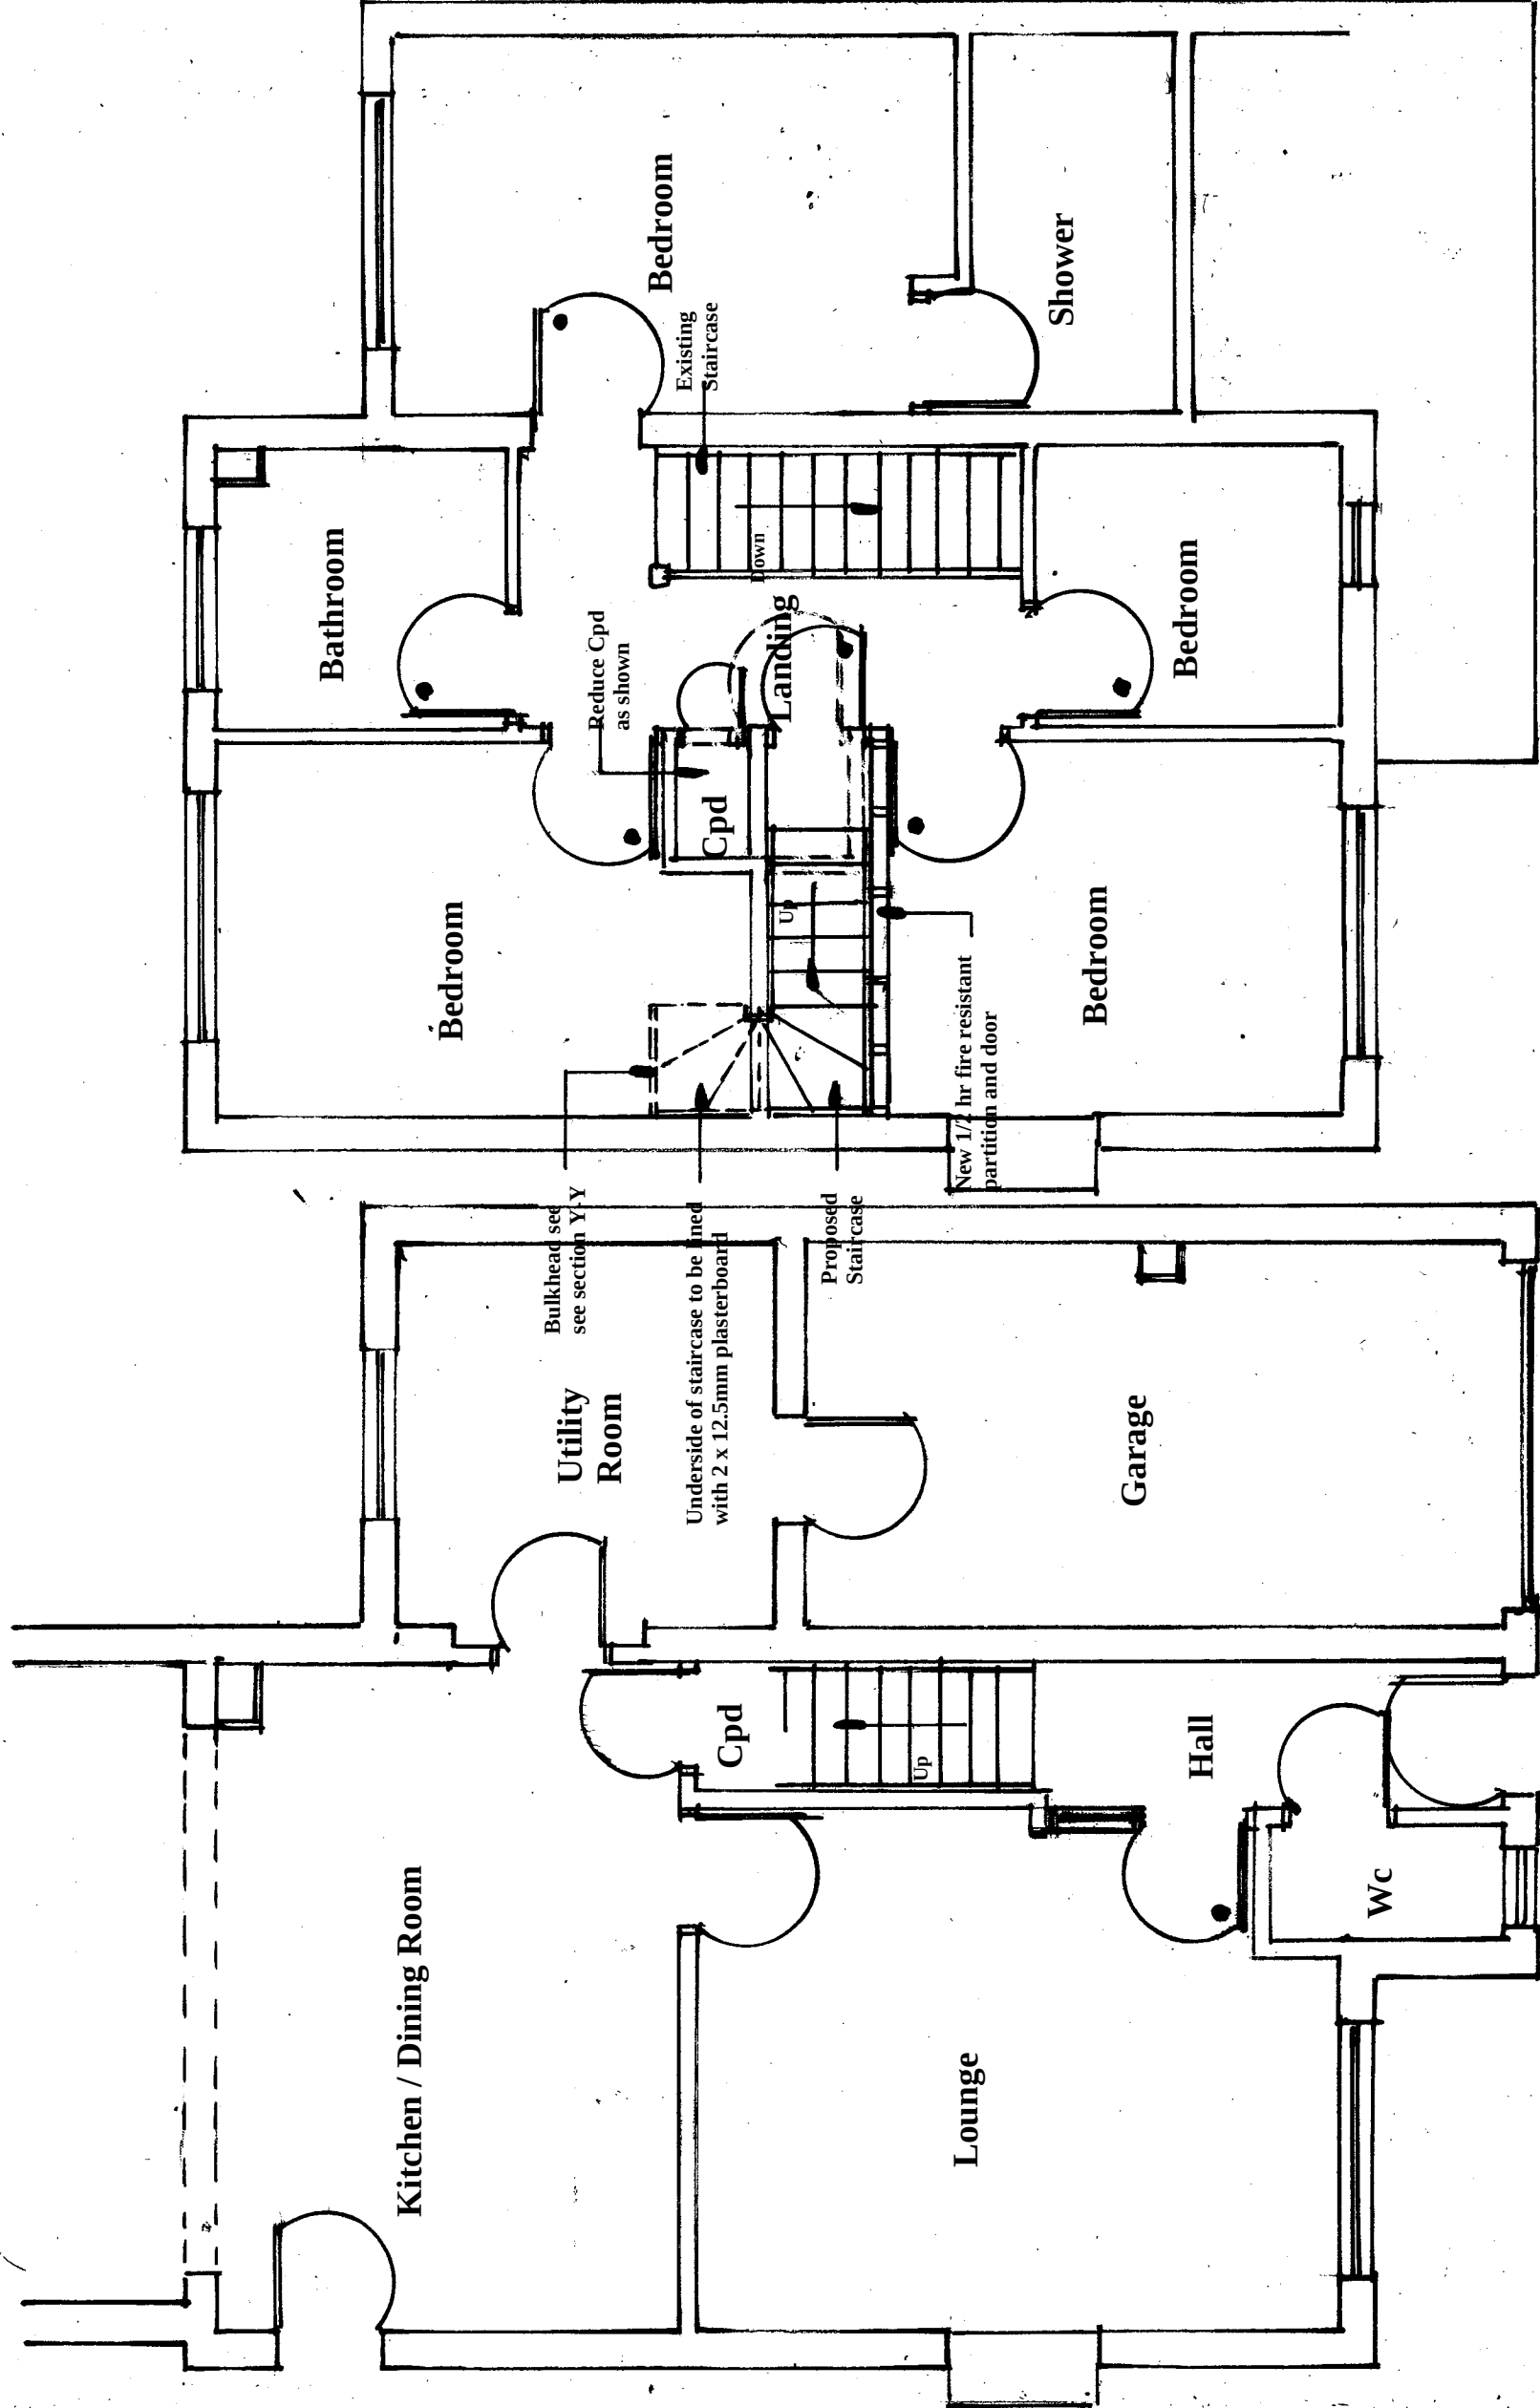

Existing Ground Floor Plan

Existing First Floor Plan

Amendments			Date
Client	Mr & Mrs Critchley		

Site Address

31 Warren Drive
Southwater
Horsham
West Sussex
RH13 9GL

Proposal Loft

Drawing Title Existing Grd/ First Floor Plan

Date 26/06/26 Drawing S. Burrows

Scales 1:50 on A3

DWG NO S13544/1 REV