





Front Elevation @ 1:50

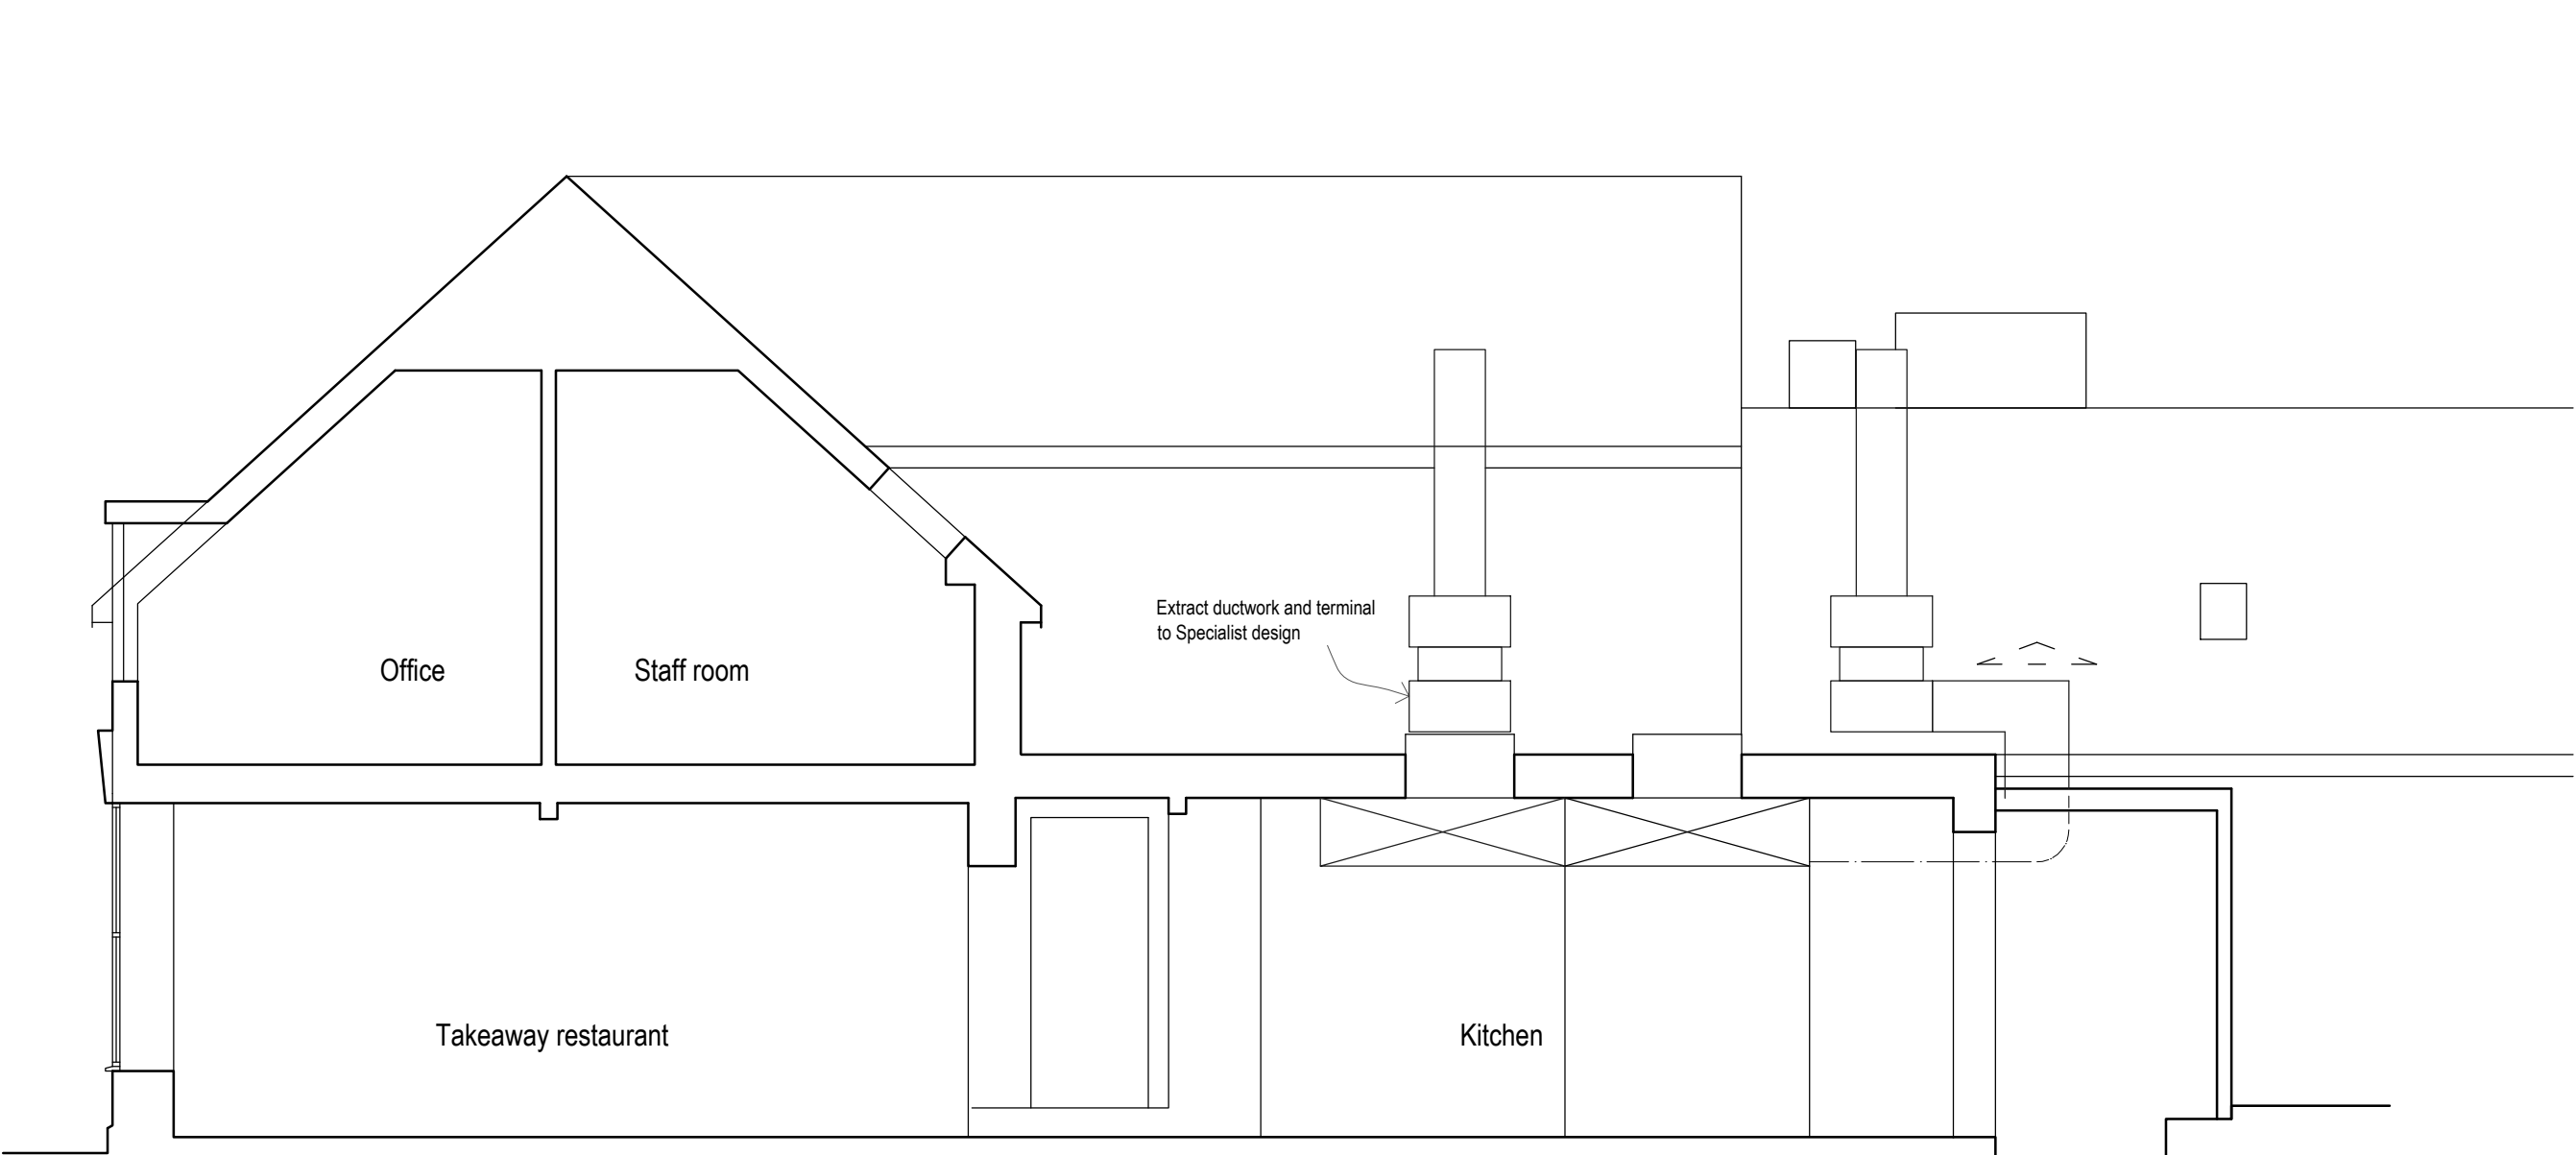

Section @ 1:50

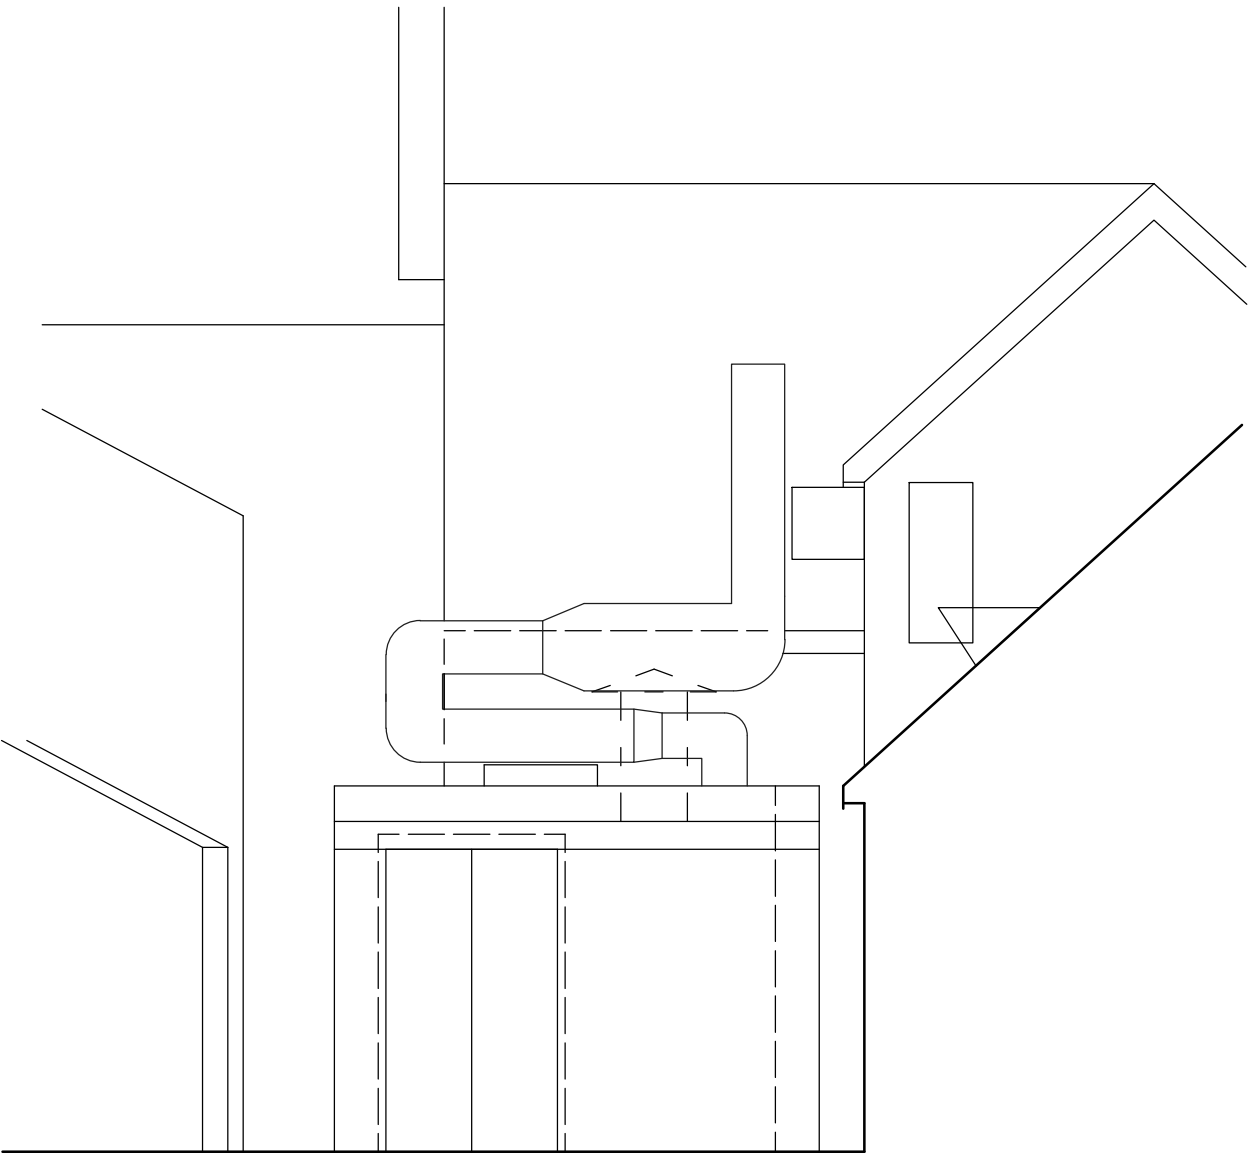

Rear Elevation @ 1:50



First Floor Plan @ 1:50

Ground Floor Plan @ 1:50

0 0.5 1 1.5 2.5m
Scale 1:50

A	Ductwork amended	13.07.26
Rev	Description	Date
Job Reference Takeaway Refurbishment 25 East Street Horsham		Client Mr Rugji
Drawing Title Proposal		Drawing No ADC 1716 / 02A
Date 04.05.26	Scale 1:50/100	Dwg Size A1
Plot Style ADCgrey.sct	Drawn AD	Checked AD

All dimensions to be checked on site and do not scale from this drawing. This drawing should be approved by Local Authority Building Control or other appropriate checking authority prior to commencement of work. This drawing should not be reproduced without the prior consent of the author

ADC Alistair Dodd
Consulting

Architectural Services

Citibase Brighton . 95 Ditchling Road
Brighton . East Sussex . BN1 4ST
Tel: 01273 558330
Email: info@adcbrighton.co.uk
www.adcbrighton.com