
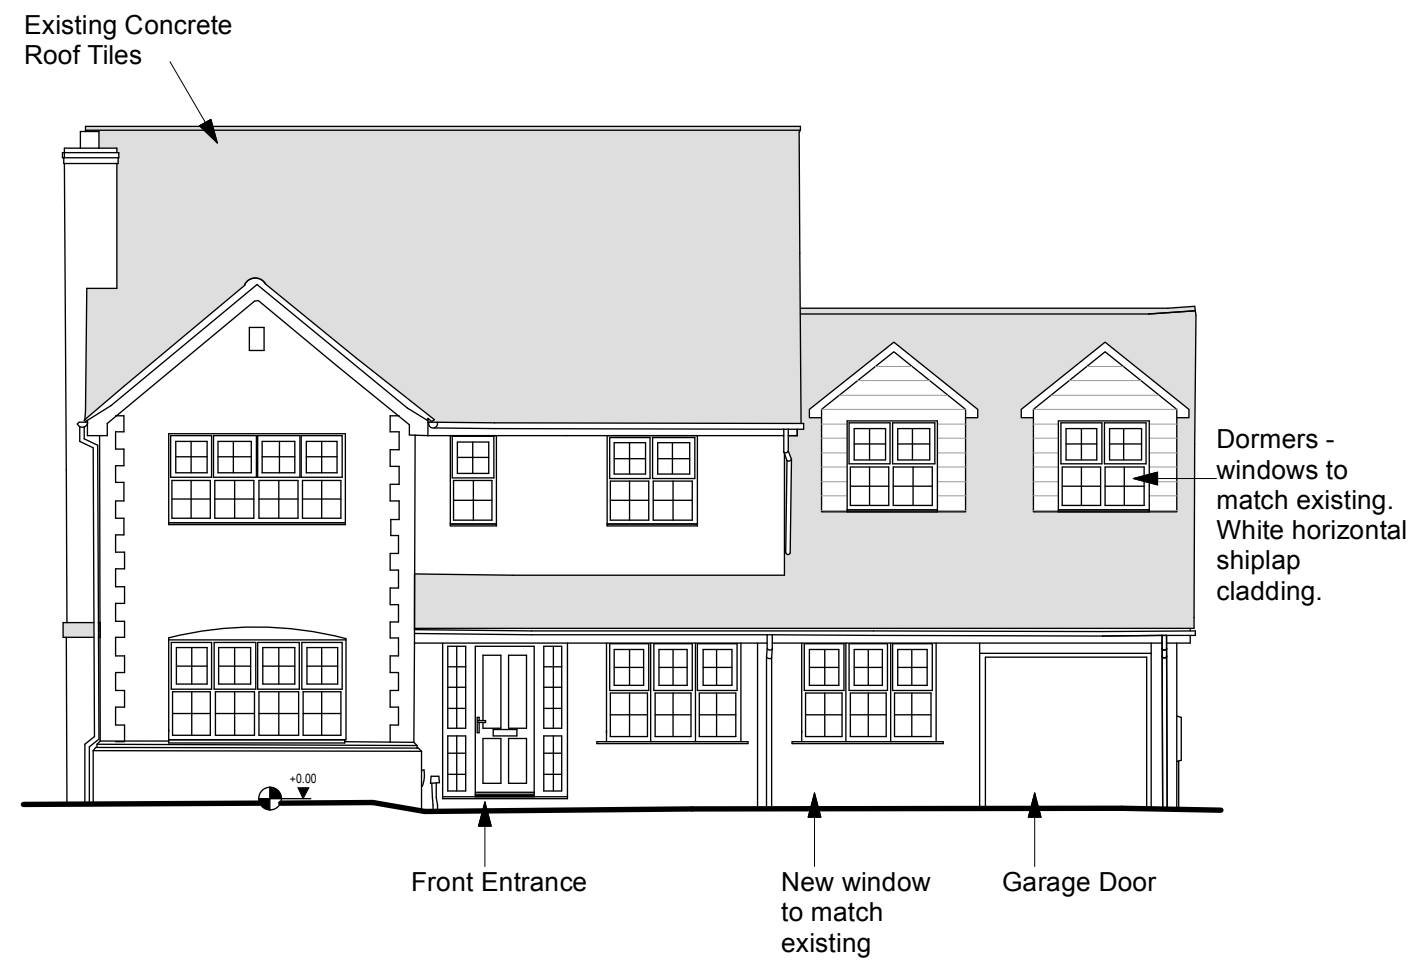


 

ARCHITECTURE
INTERIOR | CERAMICS

Stage: Planning Application

17th June 2026

Site Address: 1 Avebury Close,
Horsham, RH12 5JY

Drawing Number: 1AC-AP-220

34

Proposed Front Elevation
Scale: 1:100