


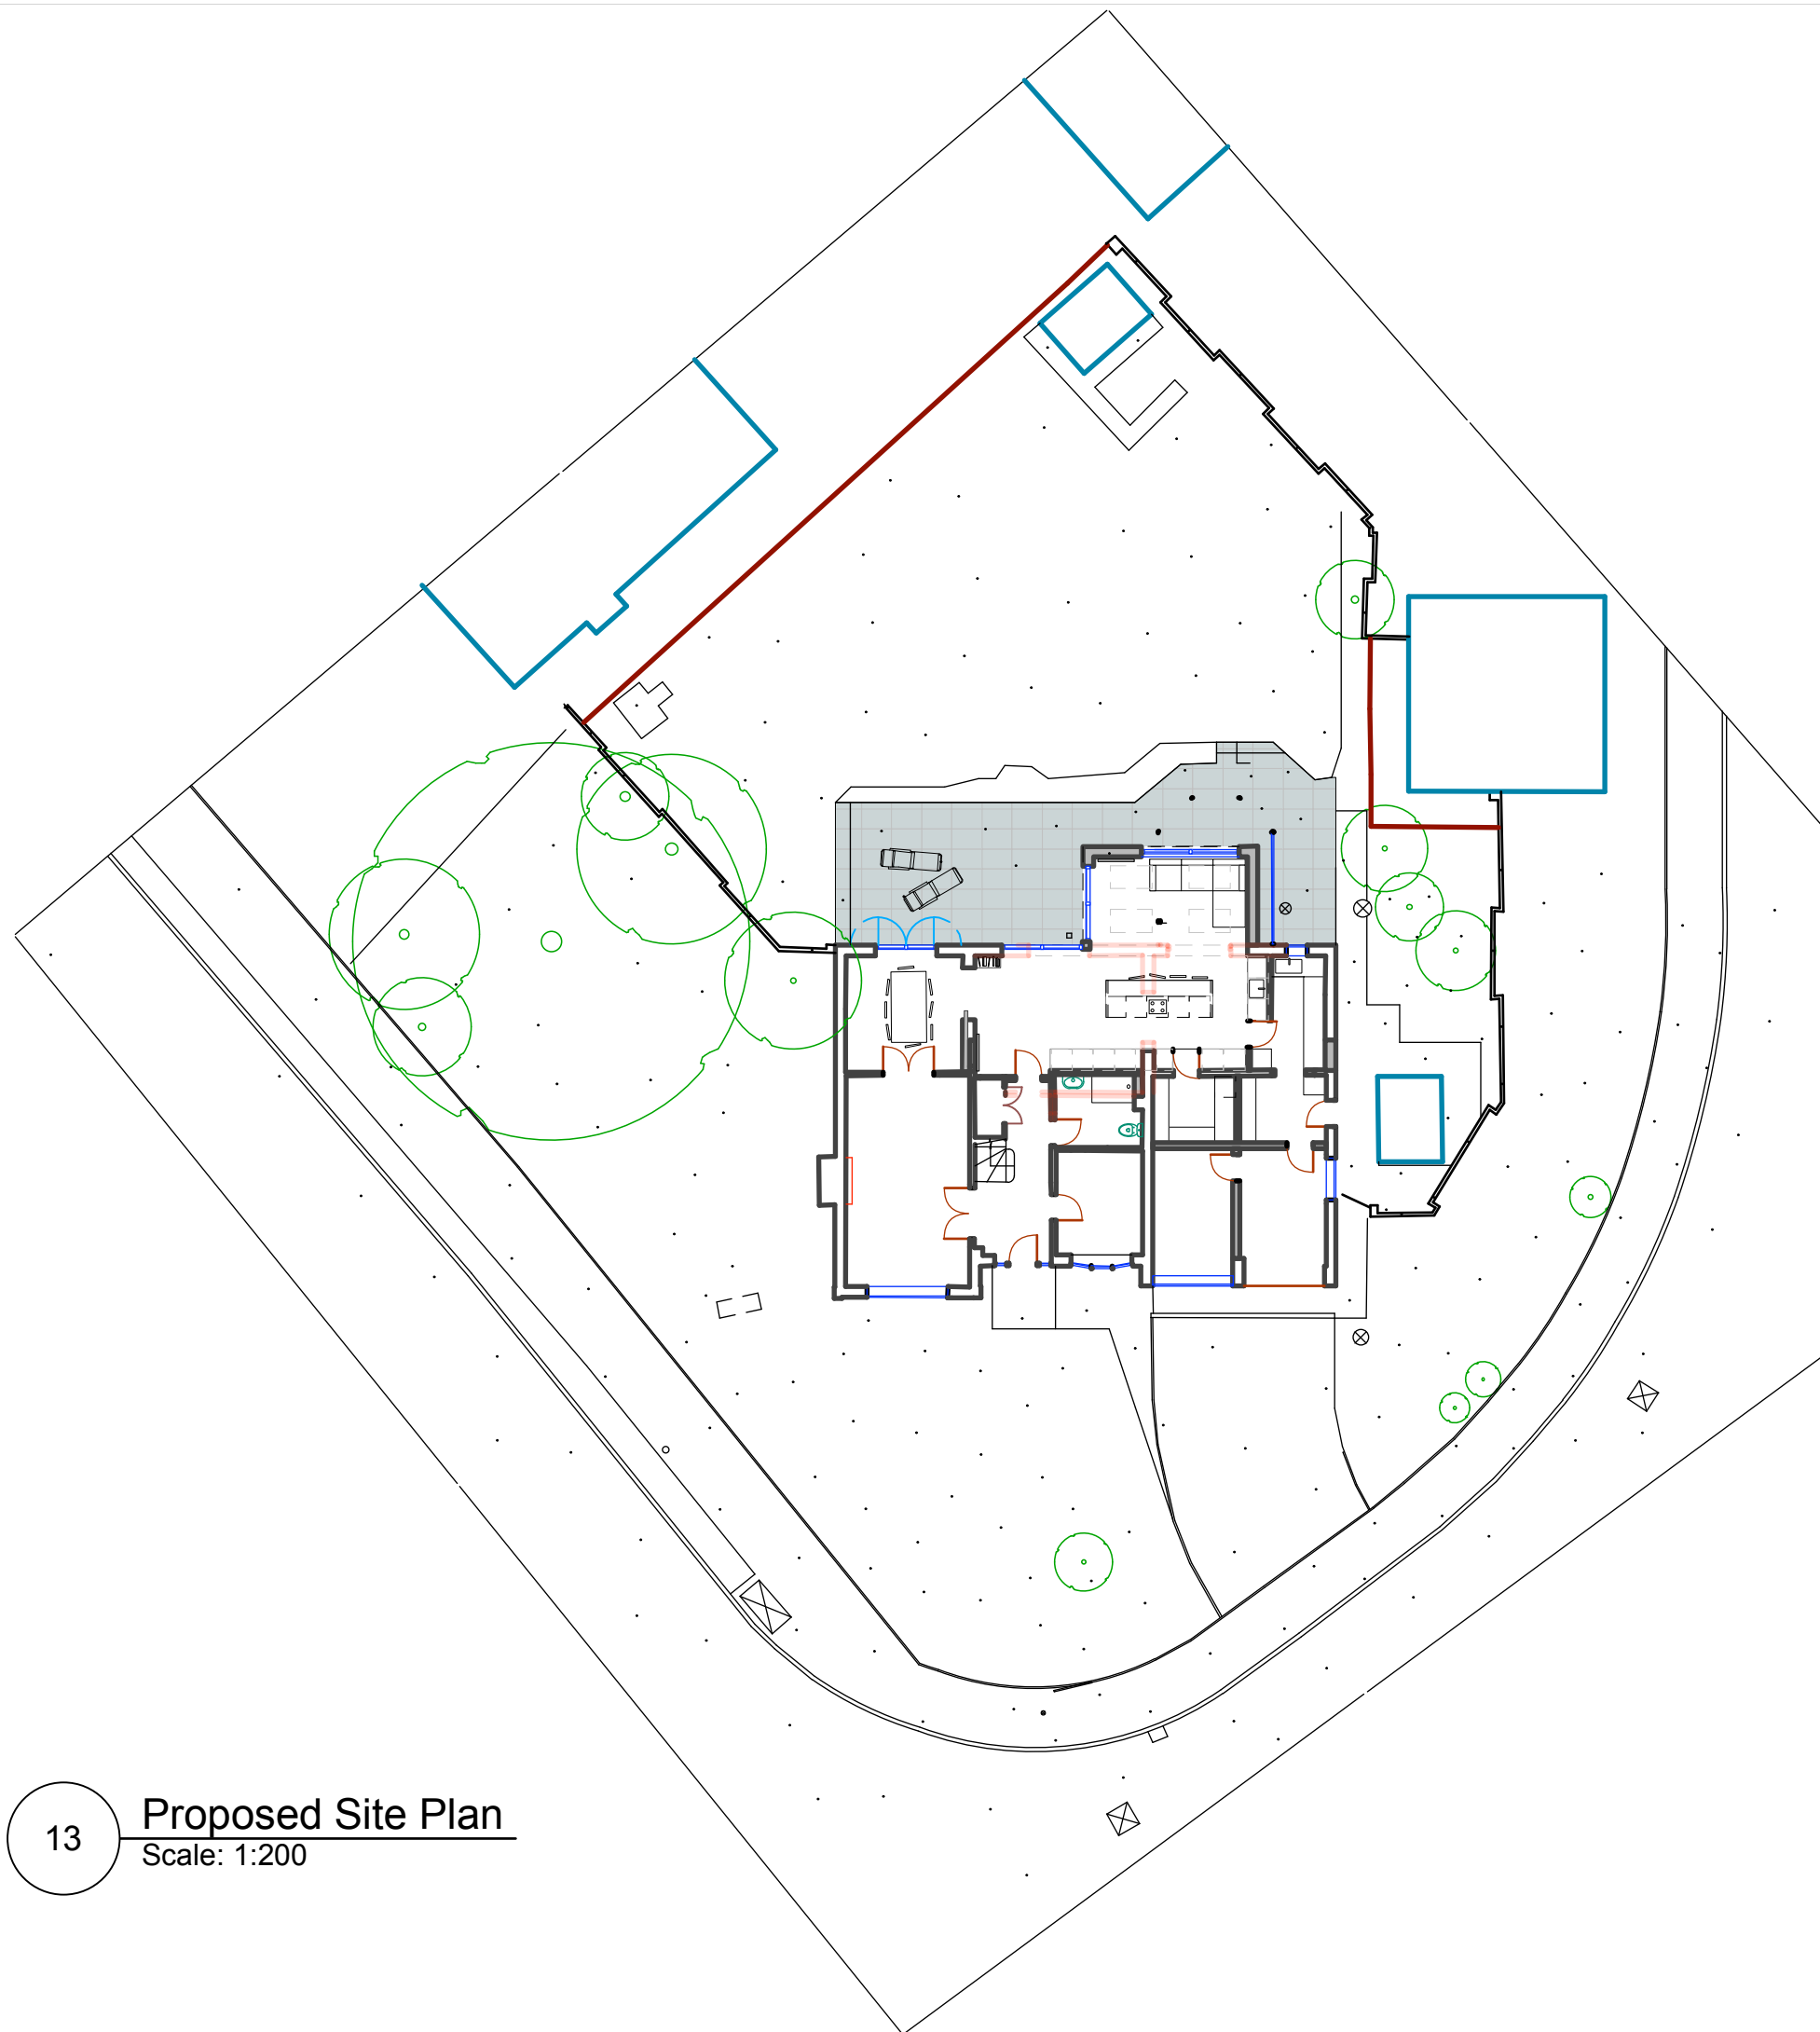

13

Proposed Site Plan
Scale: 1:200



**ARCHITECTURE
INTERIOR | CERAMICS**

Stage: Planning Application

17th June 2026

Site Address: 1 Avebury Close,
Horsham, RH12 5JY

Drawing Number: 1AC-AP-105