




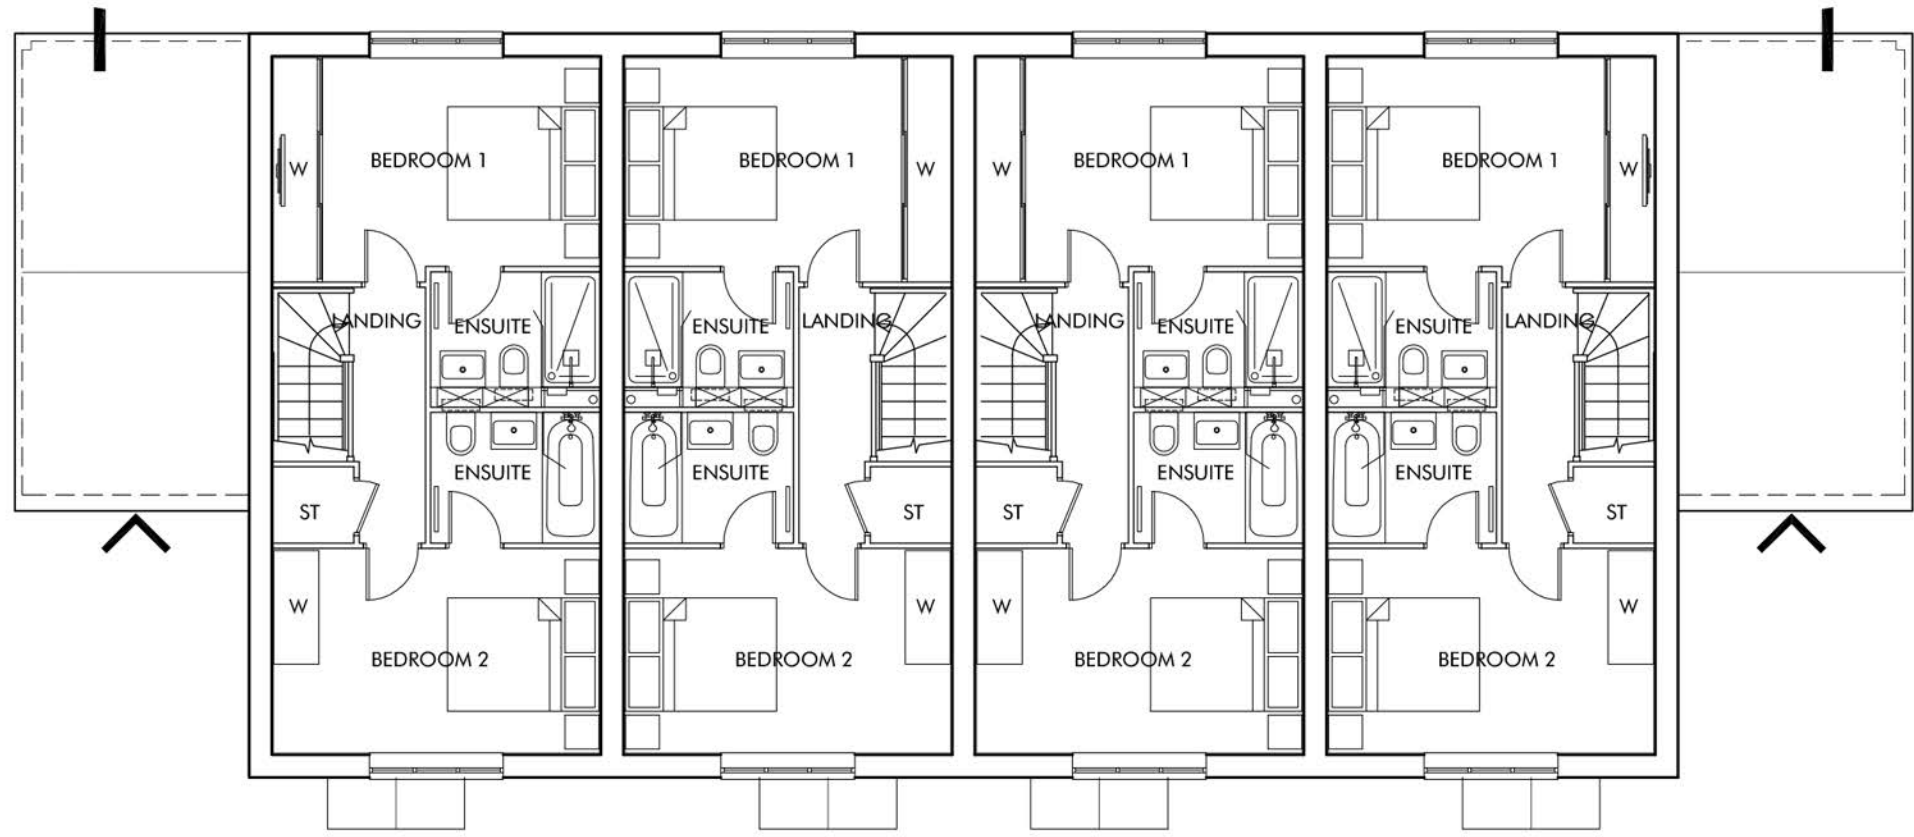

FIRST FLOOR

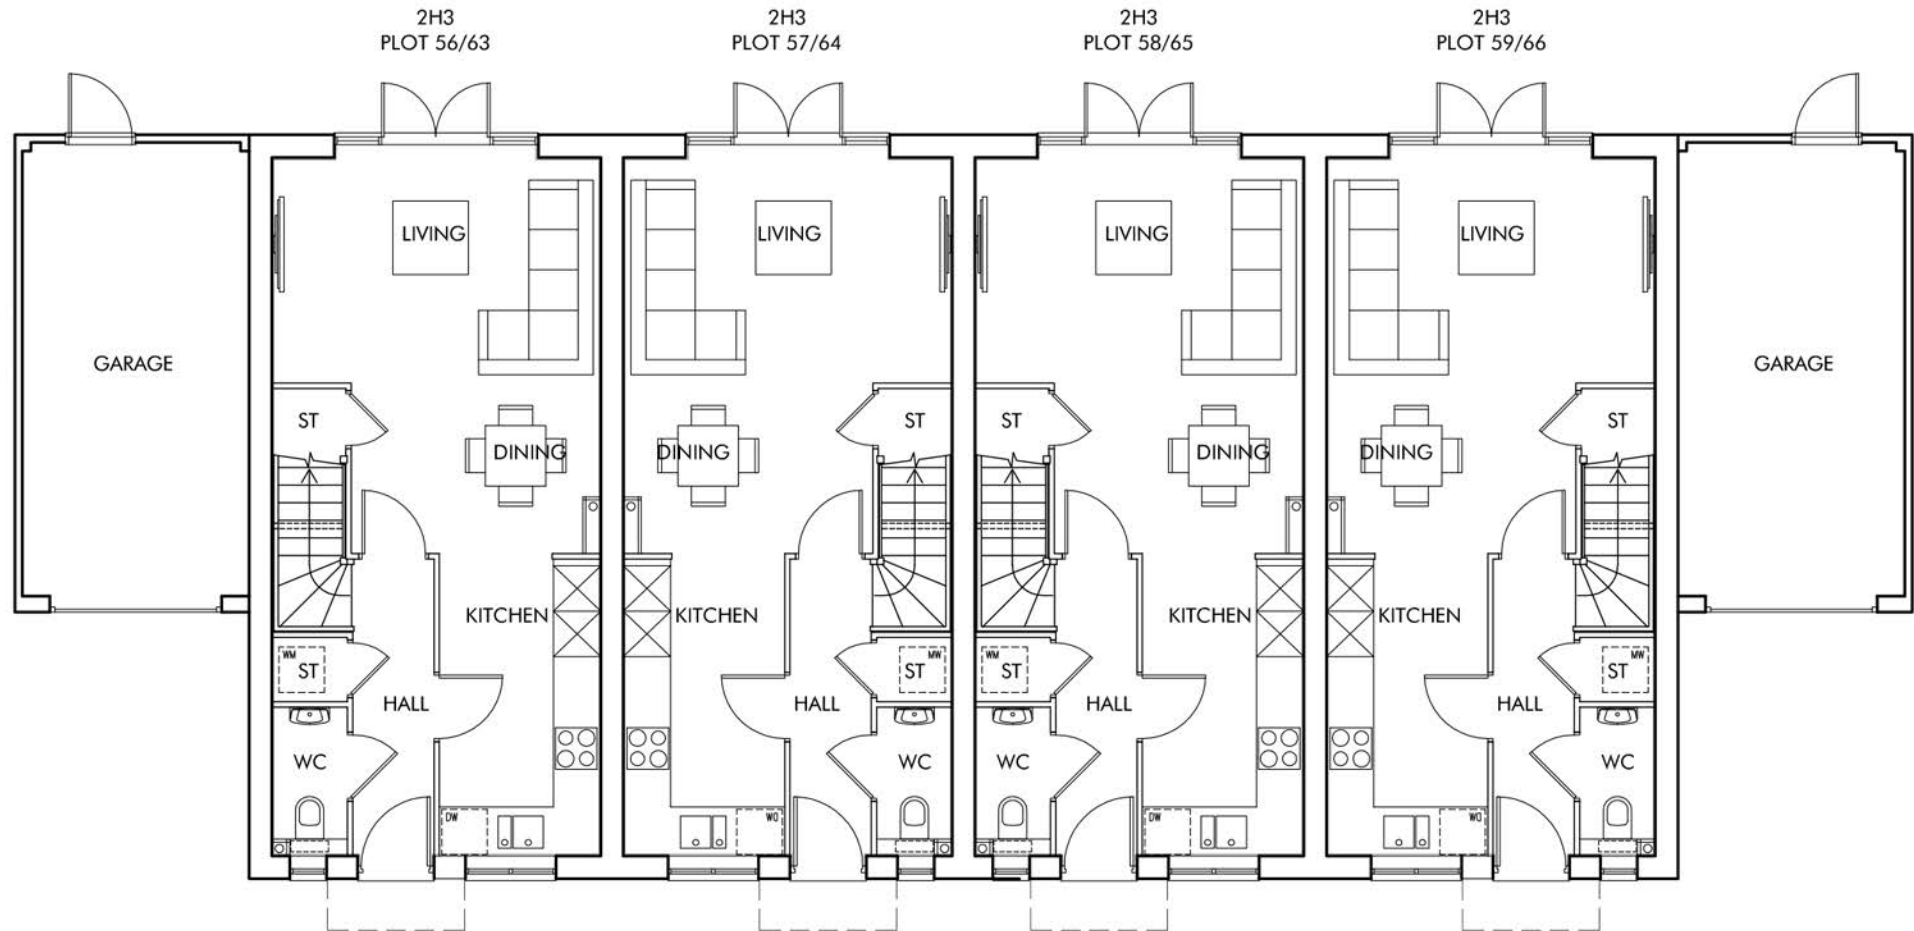

GROUND FLOOR PLAN

 


FRONT ELEVATION - A SCALE 1:50



SIDE ELEVATION B

REAR ELEVATION C

SIDE ELEVATION D

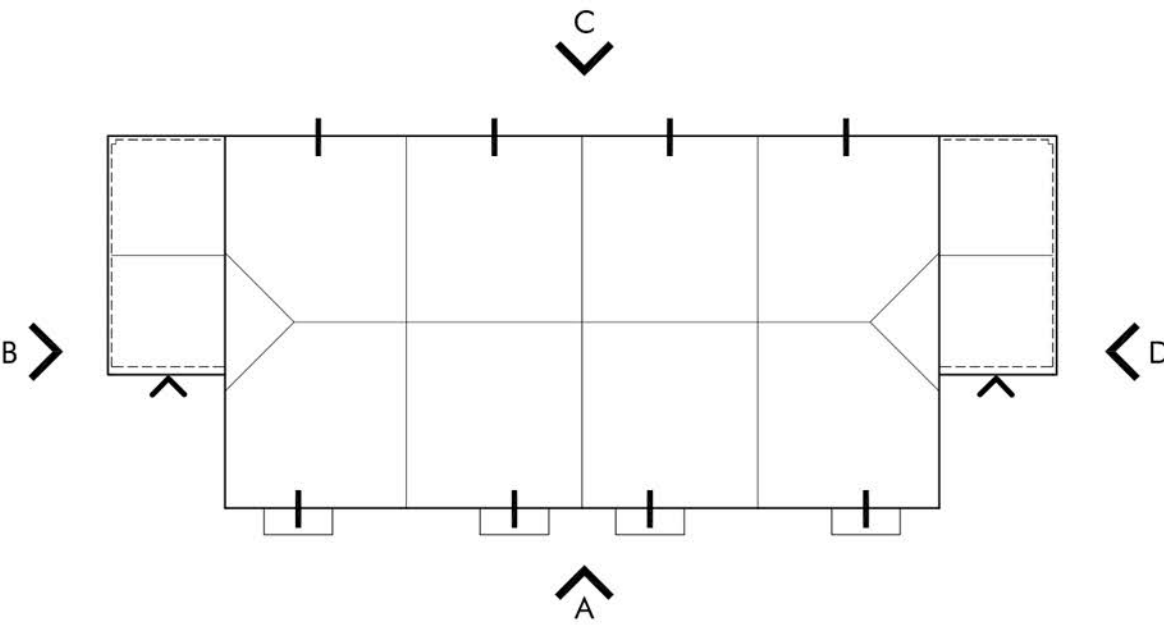

ROOF PLAN 1:200



KEY PLAN 1:2000

Berkeley
Designed for life

Omega Architects
Unit 6, AC Court, High Street, Thames Ditton, Surrey, KT7 0SR
T: 01372 470 313 W: www.omega-architects.co.uk

Client: BERKELEY HOMES				
Project: SOUTHWATER, PHASE 5				
Drawing Title: TYPE 2H3 x4 - Plots 56-59, 63-66 Plans & Elevations				
Scale: 1:100 @ A1 (except where stated)	Revision A	Drawn GB	Check TJ	Date 12.11.19
Project No: 2772	Class A	Dwg No: 3065	Status PL	Rev A

OMEGA ARCHITECTS LTD. Registered Office: 10, High Street, Thames Ditton, Surrey, KT7 0SR
REGISTERED COMPANY LIMITED BY GUARANTEE. Registered in England. Registered Number: 08501111
REGISTERED ARCHITECTS. Omega Architects Limited, 10, High Street, Thames Ditton, Surrey, KT7 0SR