



EXISTING SITE PLAN

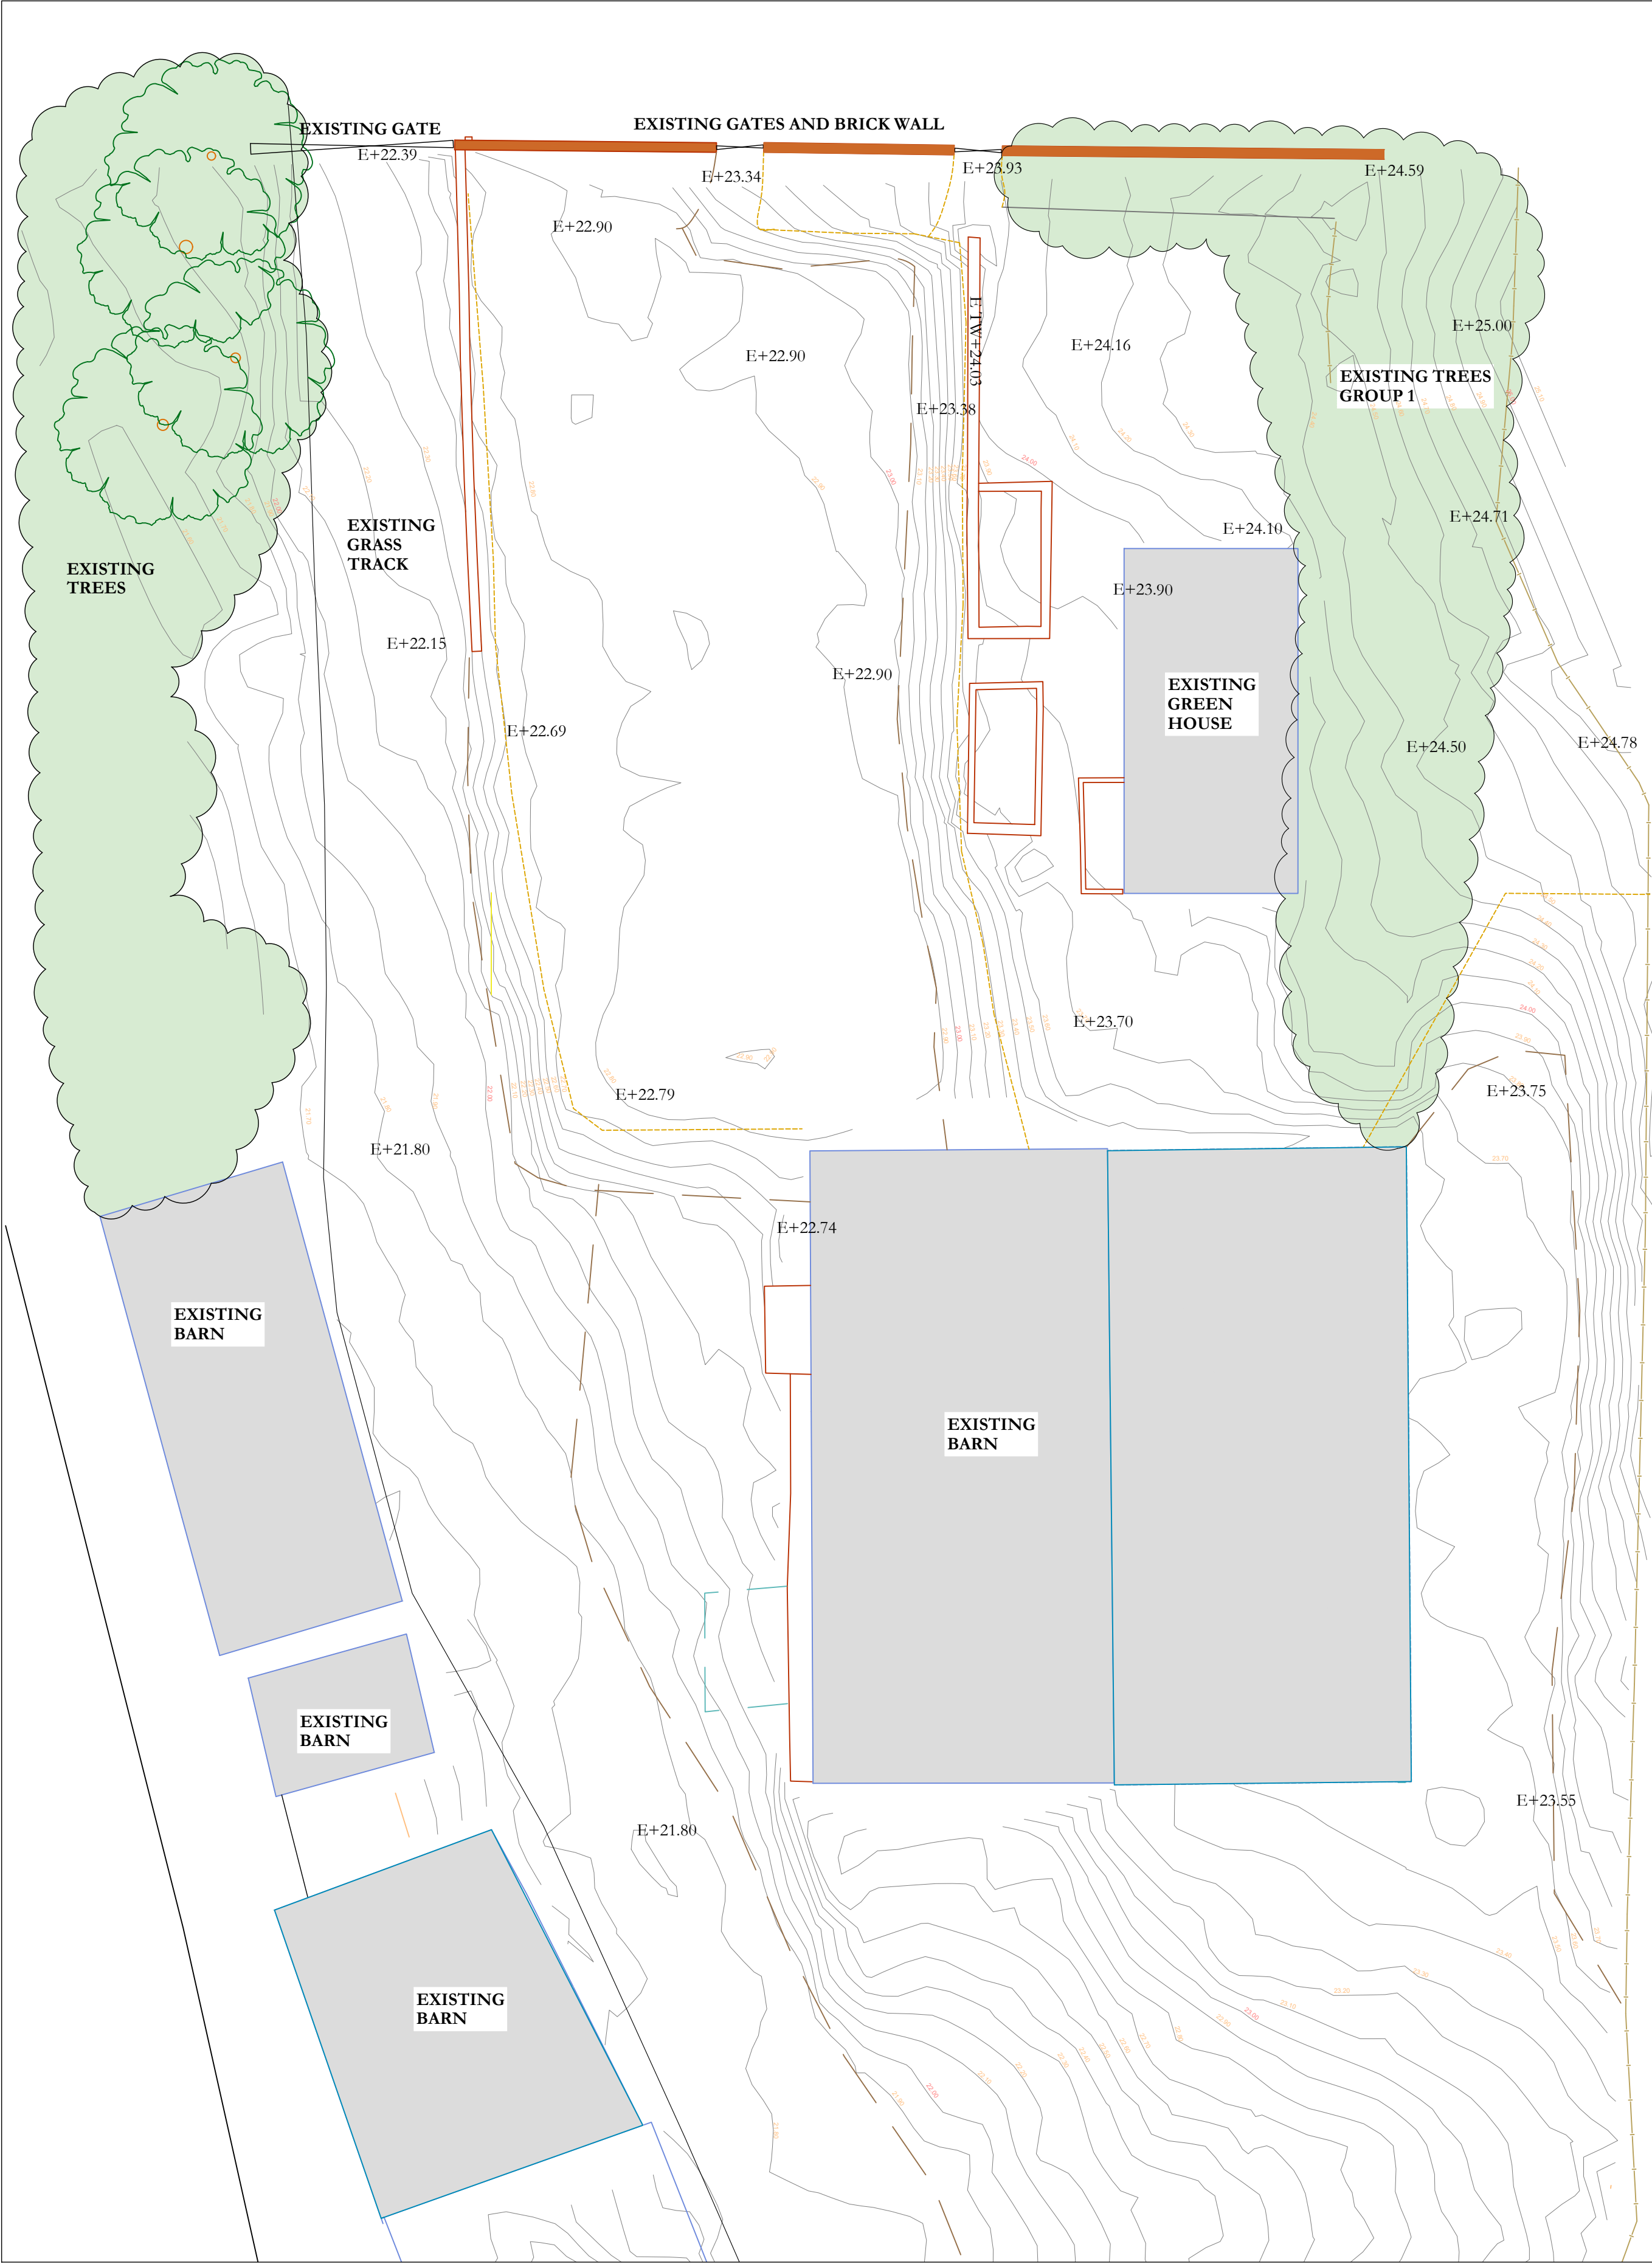

PROPOSED SITE PLAN

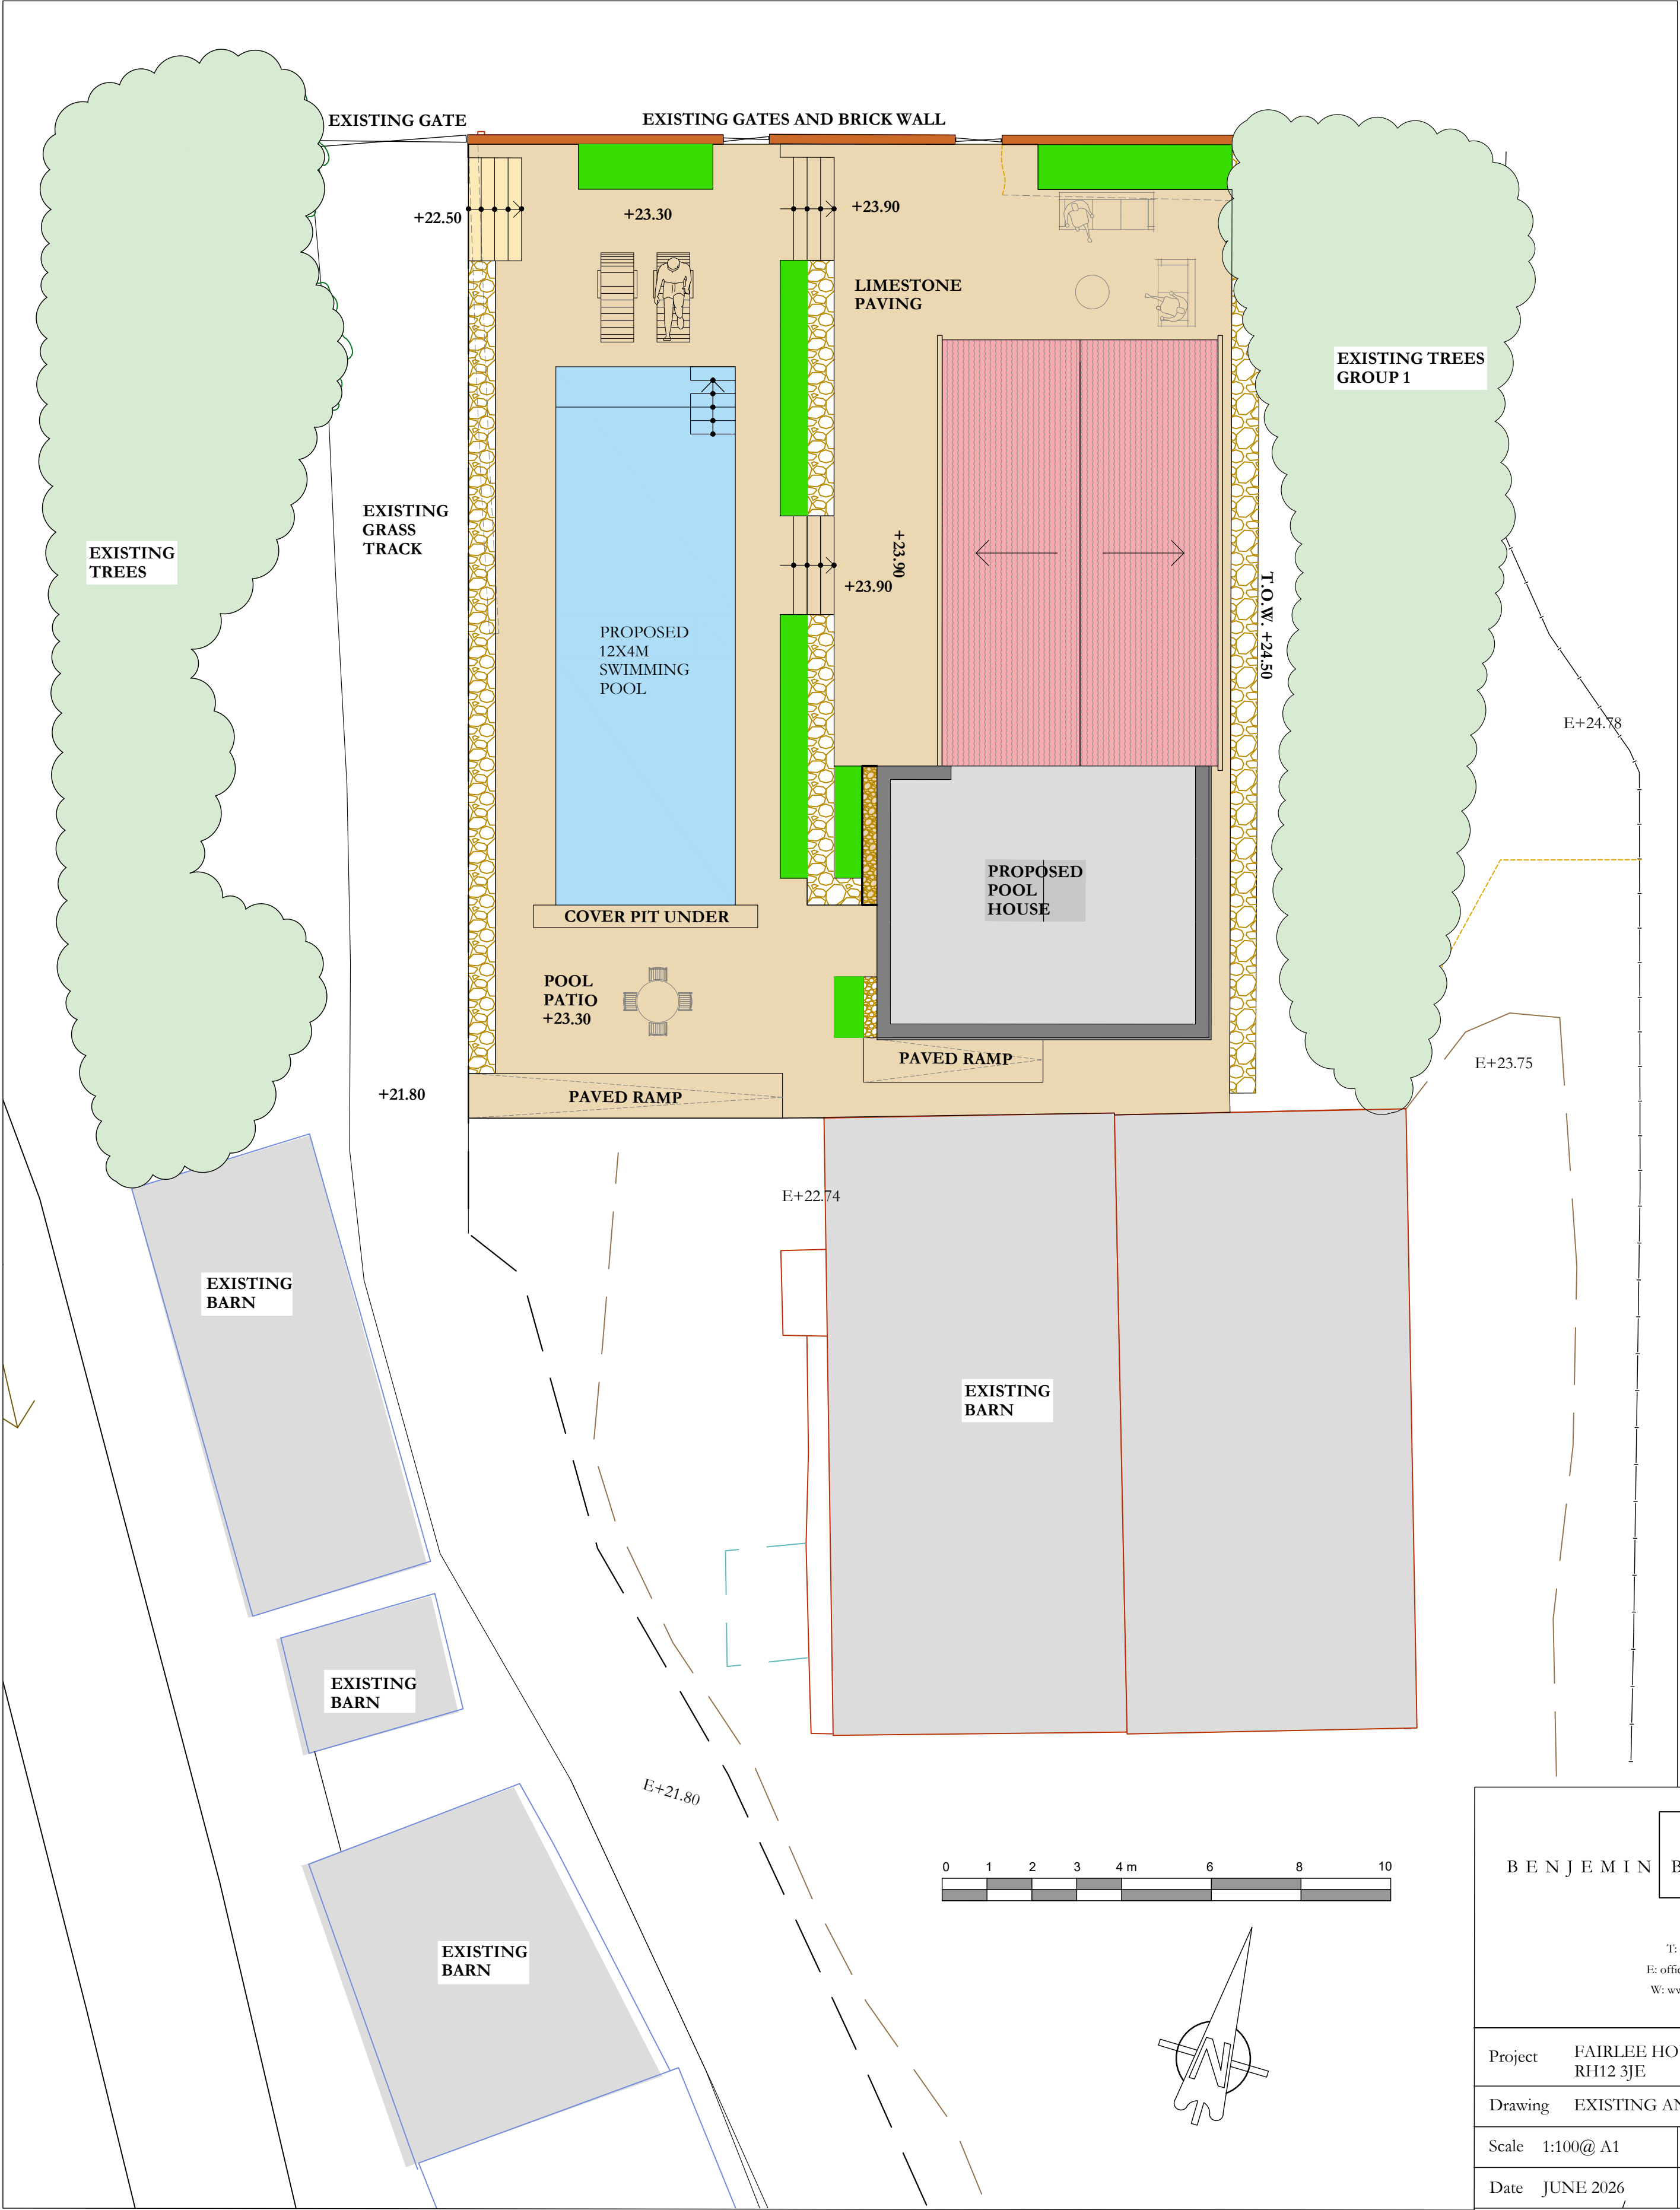

B BENJEMIN BETH PROJECTS T: 01932 880694 E: office@benbeth.co.uk W: www.benbeth.co.uk			
Project	FAIRLEE HOUSE, BUCK GREEN RH12 3JE		
Drawing	EXISTING AND PROPOSED SITE PLANS		
Scale	1:100@ A1	Job No.	P1032
Date	JUNE 2026	Drawn	NAM
		Checked	BB
Do not scale from drawing. Contractors must verify all dimensions on site before commencing any work or shop drawings. Figured dimensions are to be used in preference to scaled dimensions. If this drawing exceeds the quantities taken in any way the architects are to be informed before work is initiated. © Benjamin Beth Projects Ltd			
Drawing No.	P1032 002	Revision No.	--