




EXISTING ELEVATIONAL SECTION A-A

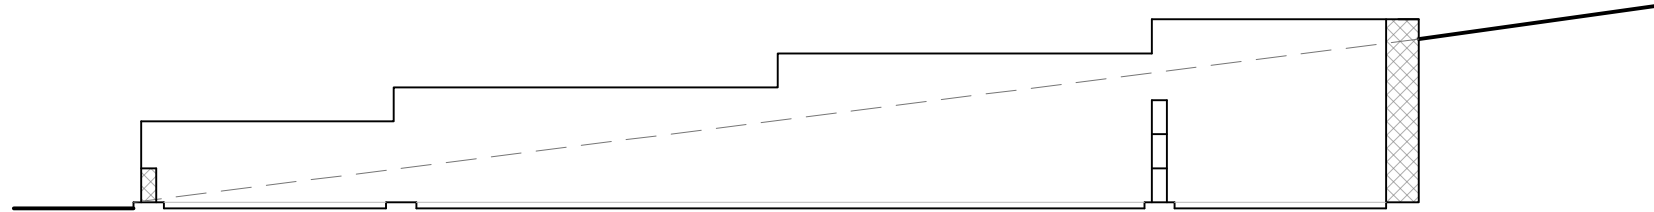


EXISTING ELEVATIONAL SECTION B-B

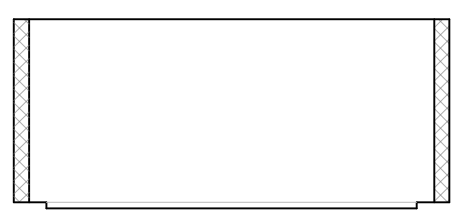


EXISTING ELEVATIONAL SECTION C-C

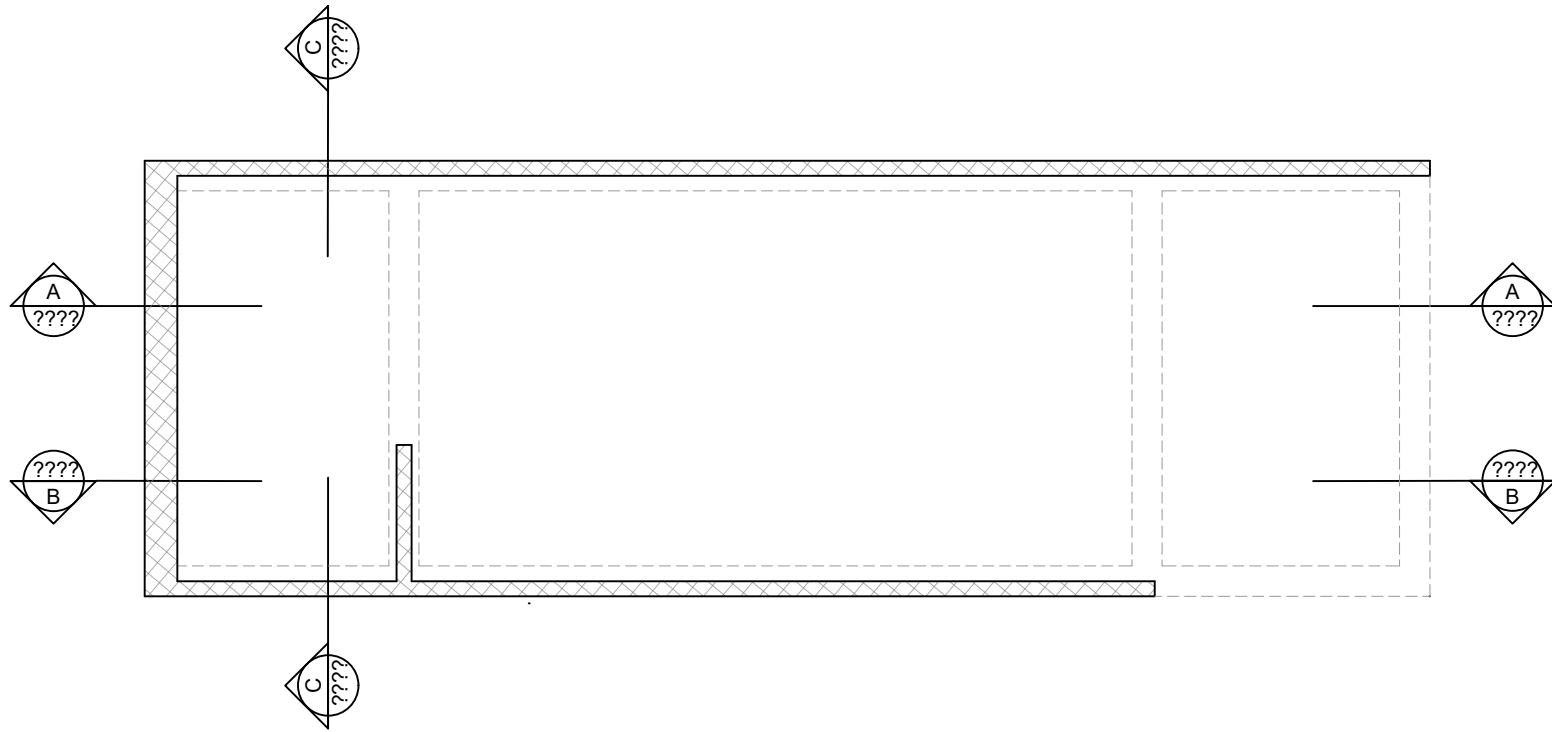


EXISTING PLAN

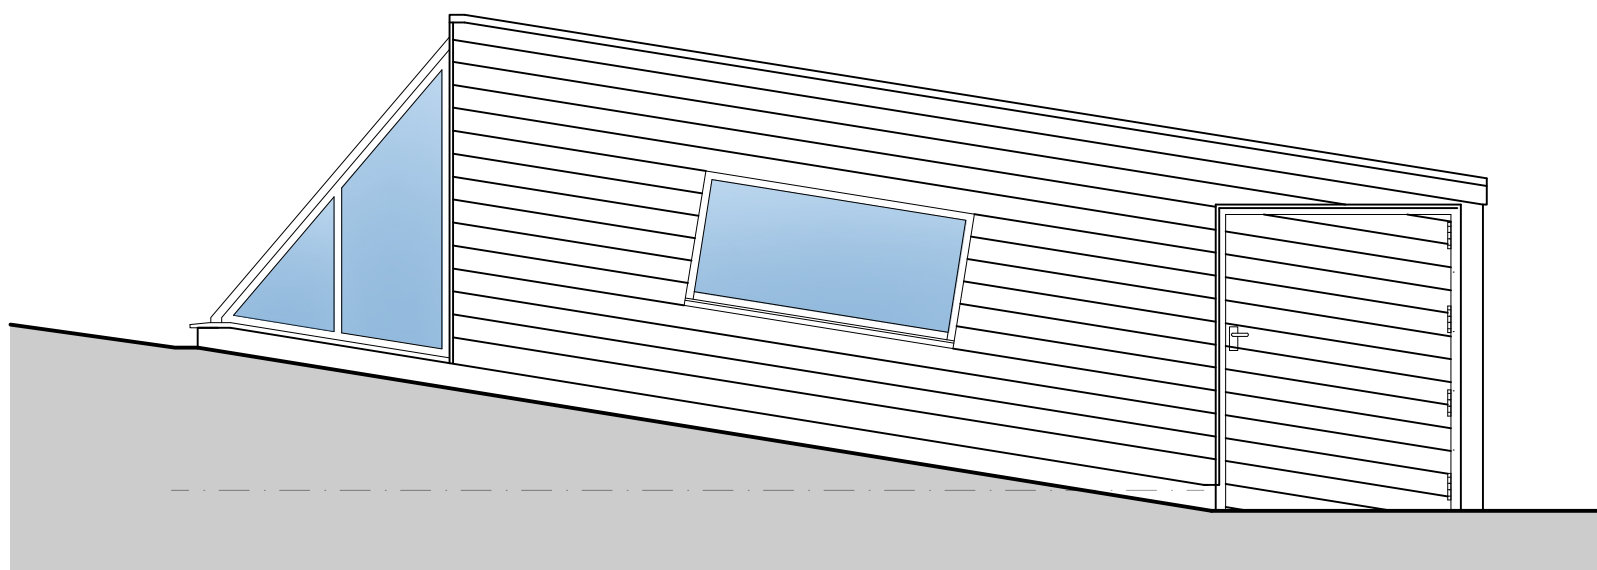


PROPOSED SOUTH ELEVATION

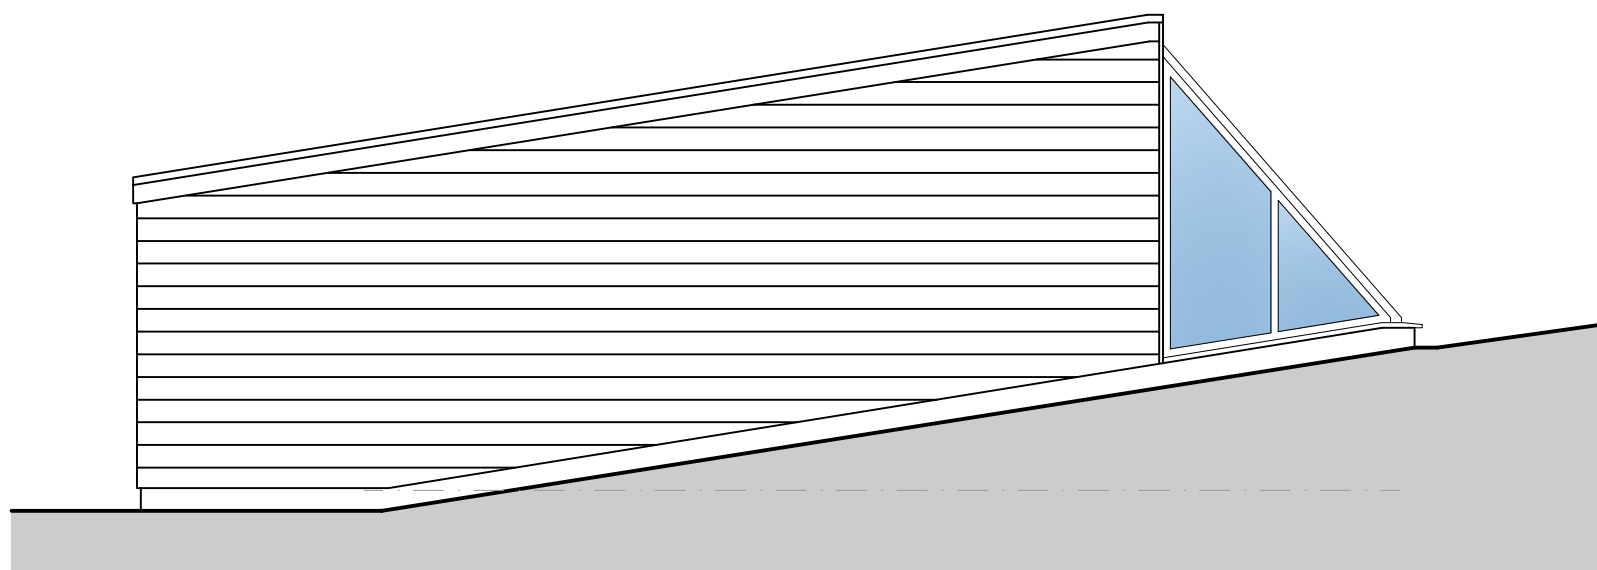


PROPOSED NORTH ELEVATION

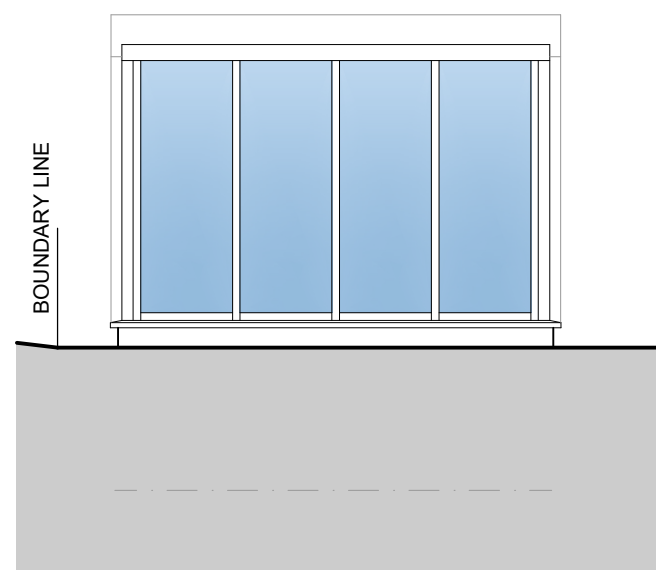


PROPOSED WEST ELEVATION

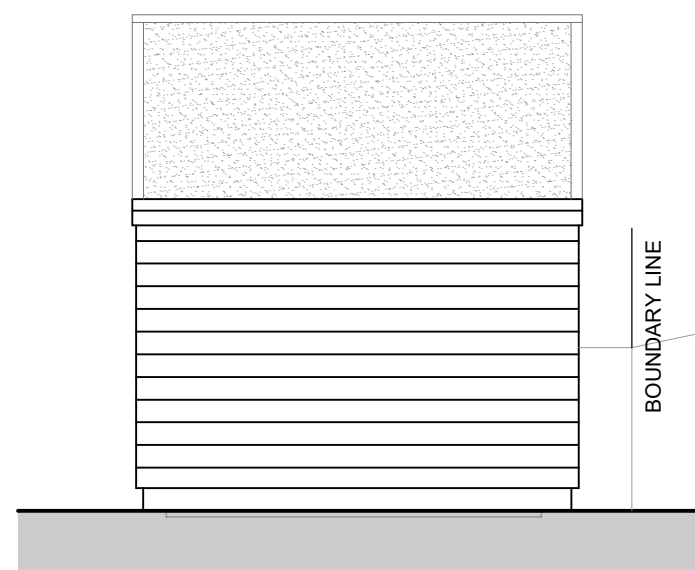

PROPOSED EAST ELEVATION

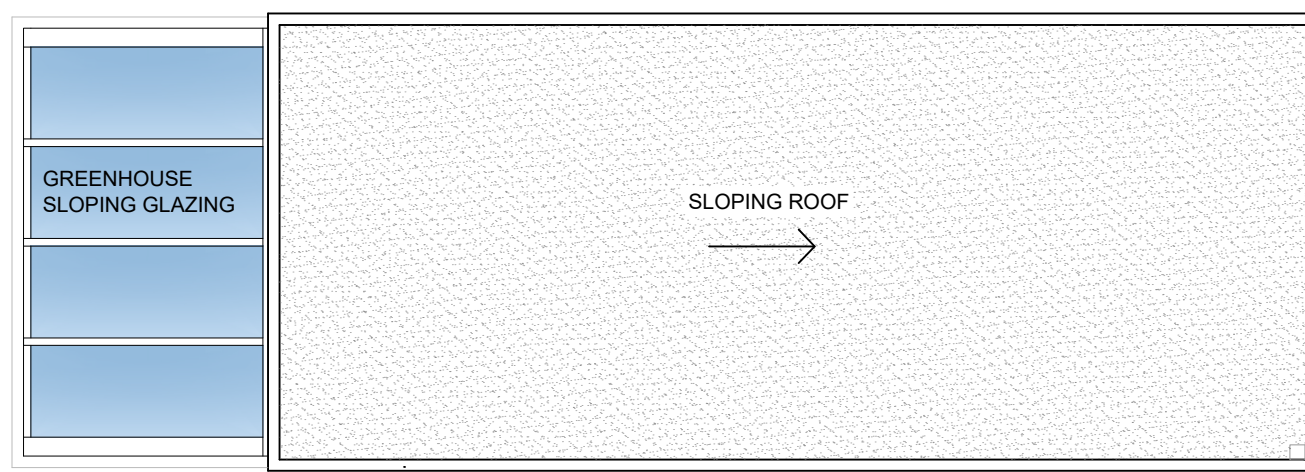

PROPOSED ROOF PLAN

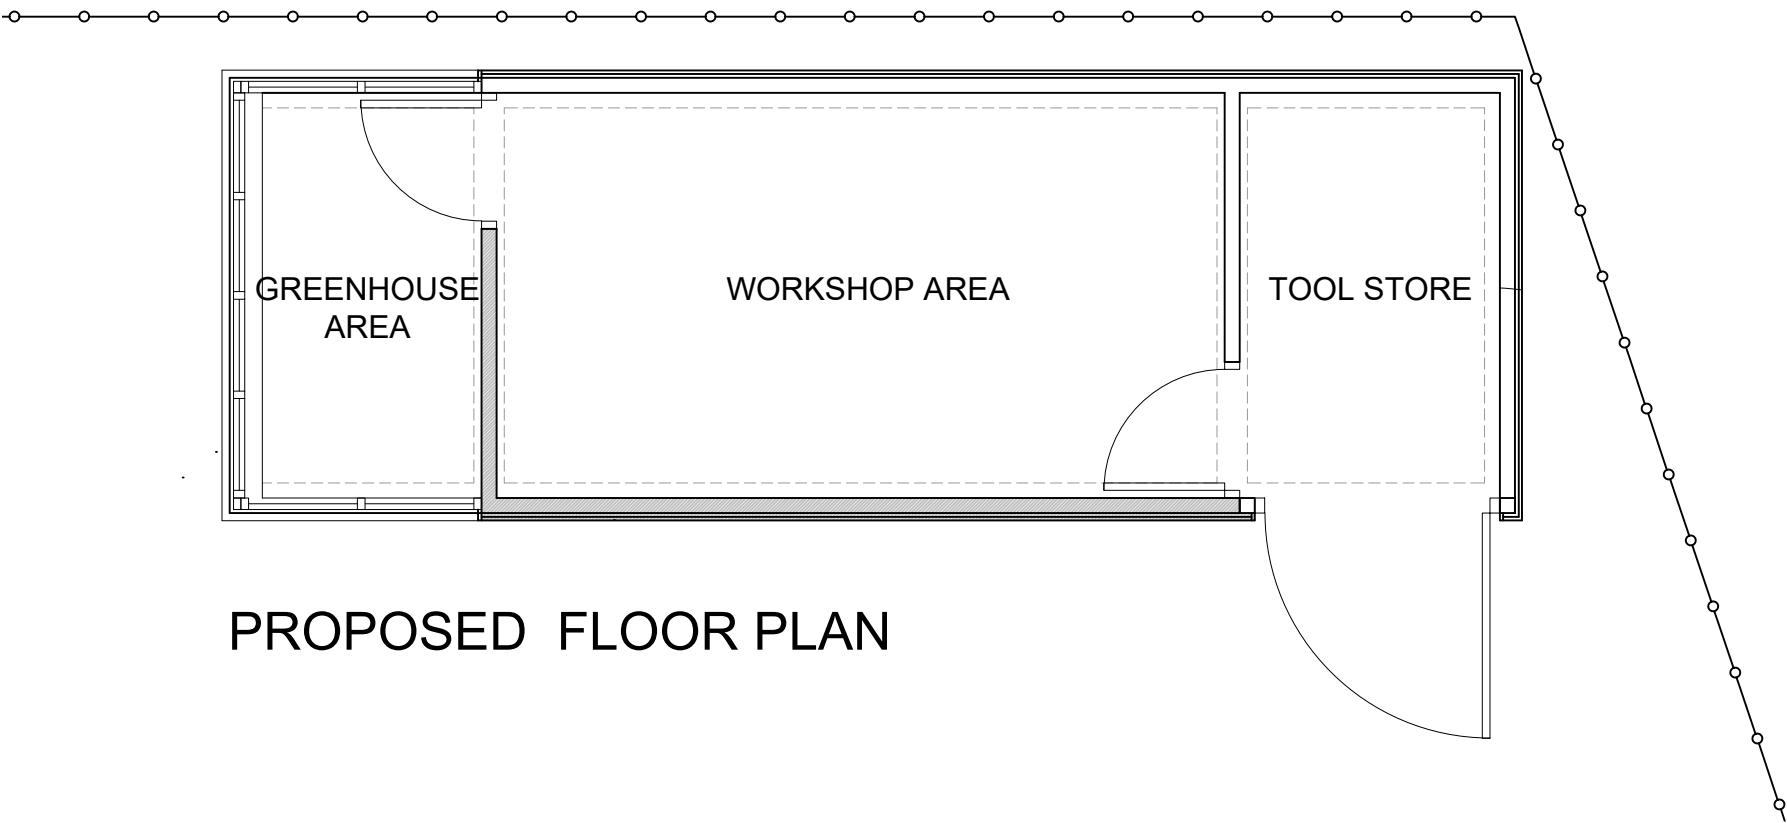

PROPOSED FLOOR PLAN


Notes:
Timber horizontal and angled weatherboarding.

Fire protected weatherboarding to boundary side.

Aluminium framed greenhouse.


Sloping roof to be single ply membrane and be fire protected.

Dense concrete blockwork to plinth.

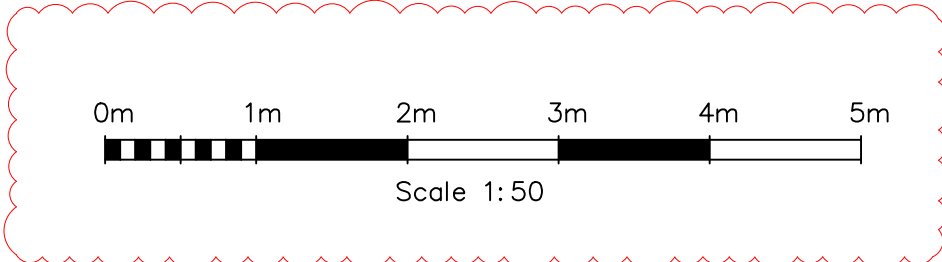

NOTES

- DO NOT SCALE OFF THIS DRAWING EXCEPT FOR PLANNING PURPOSES
- CHECK ALL DIMENSIONS ON SITE BEFORE ANY WORK IS COMMENCED
- ALL GOODS MATERIALS AND WORKMANSHIP MUST CONFORM WITH CURRENT BUILDING REGULATIONS, BRITISH STANDARDS AND CODES OF PRACTICE
- COPYRIGHT OF THIS DRAWING IS RETAINED BY THE ARCHITECT AND IT MUST NOT BE REPRODUCED WITHOUT WRITTEN CONSENT

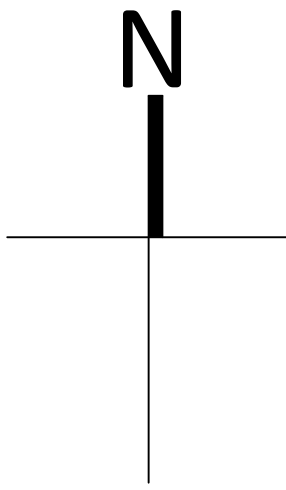

B	16.06.26	GW	Scale bar added
A	28.05.26	GW	Roof raised to correct height: door amended
REV	DATE	BY	AMENDMENT
folkes architects 1 01903 89829 info@folkesarchitects.co.uk The Old Forge 6 Church Street Storrington West Sussex RH20 4LA			
CLIENT Mr & Mrs P Hooper			
JOB TITLE Little Coppice Sandgate Lane Storrington West Sussex RH20 3HJ			
DRAWING TITLE Extg and Prop Outbuilding Plans and Elevations			
PROJECT STAGE PLANNING			
DRAWING STATUS PLANNING NOT FOR CONSTRUCTION USE UNLESS STATED AS 'CONSTRUCTION'			
DATE May 2026	SCALE 1:50@A1	DRAWN BY GW CHECKED BY EC	
JOB NO. 26043	DRAWING NO. 2.03	REVISION B	