



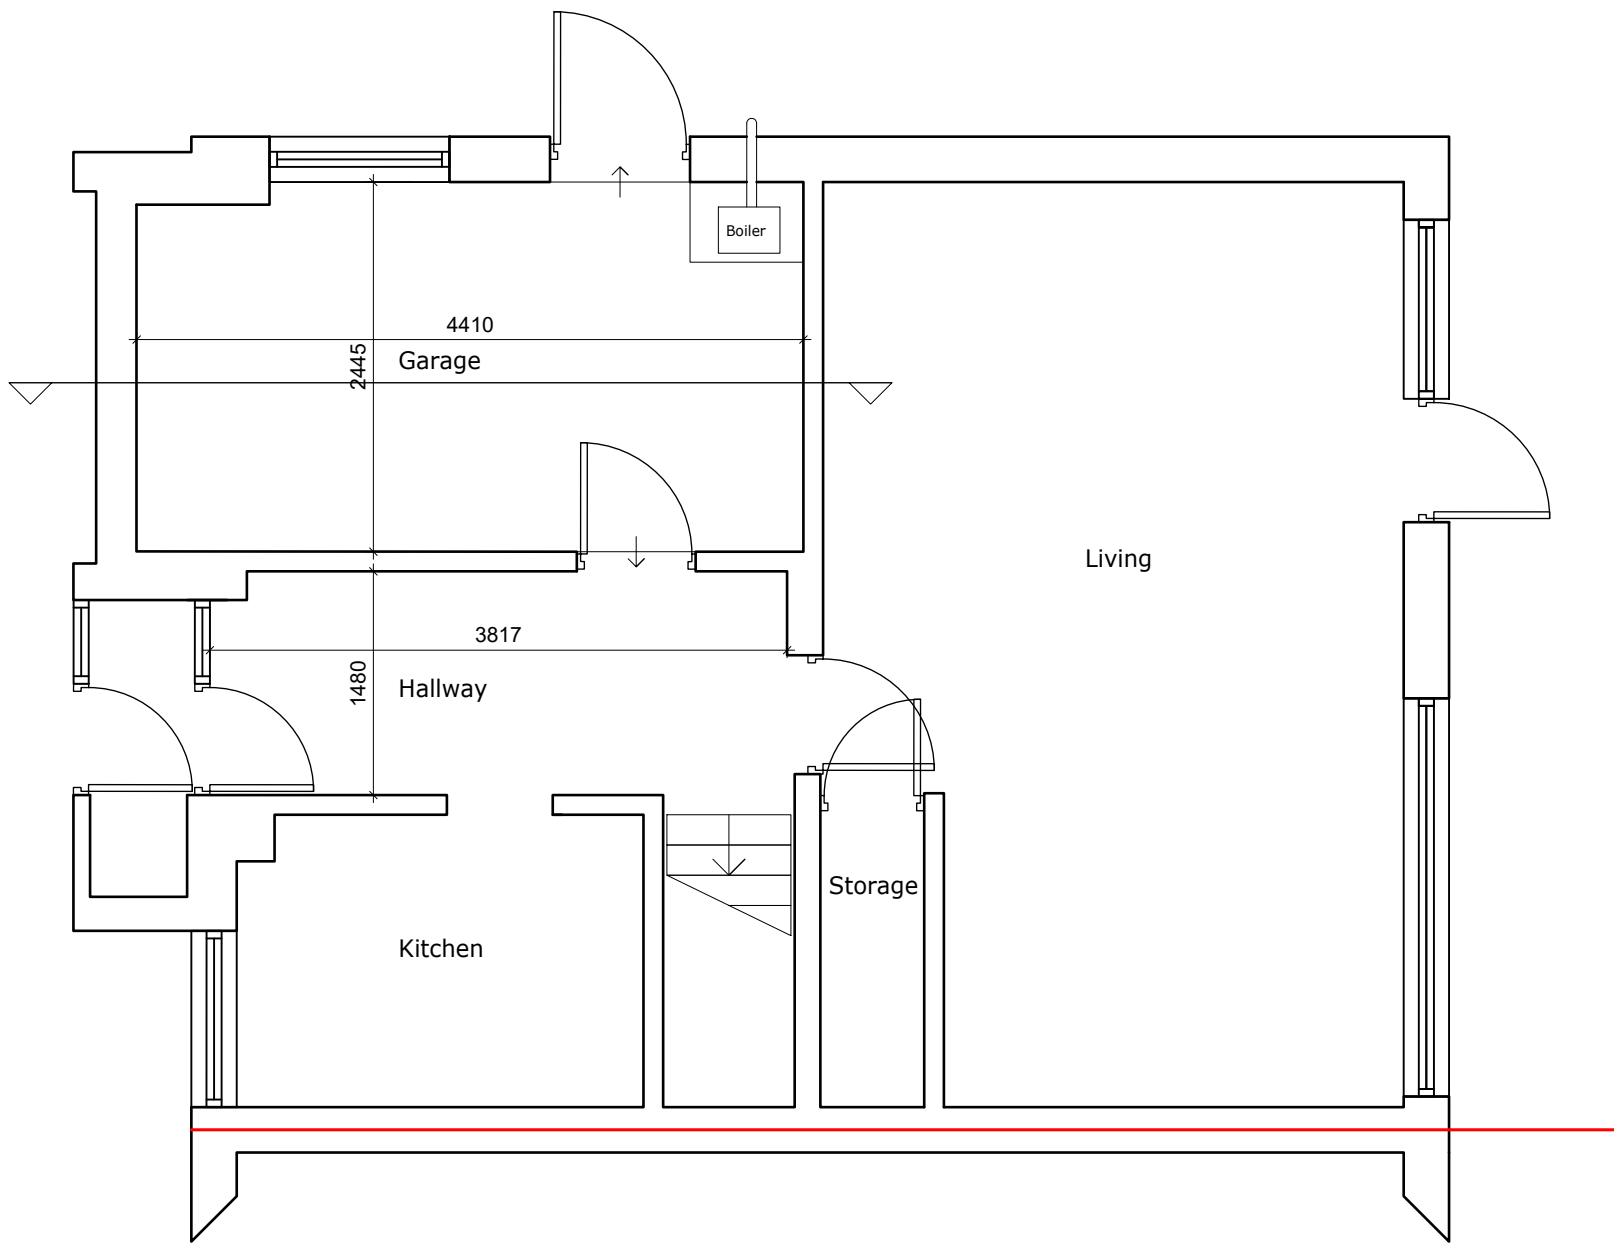

Existing ground floor plan

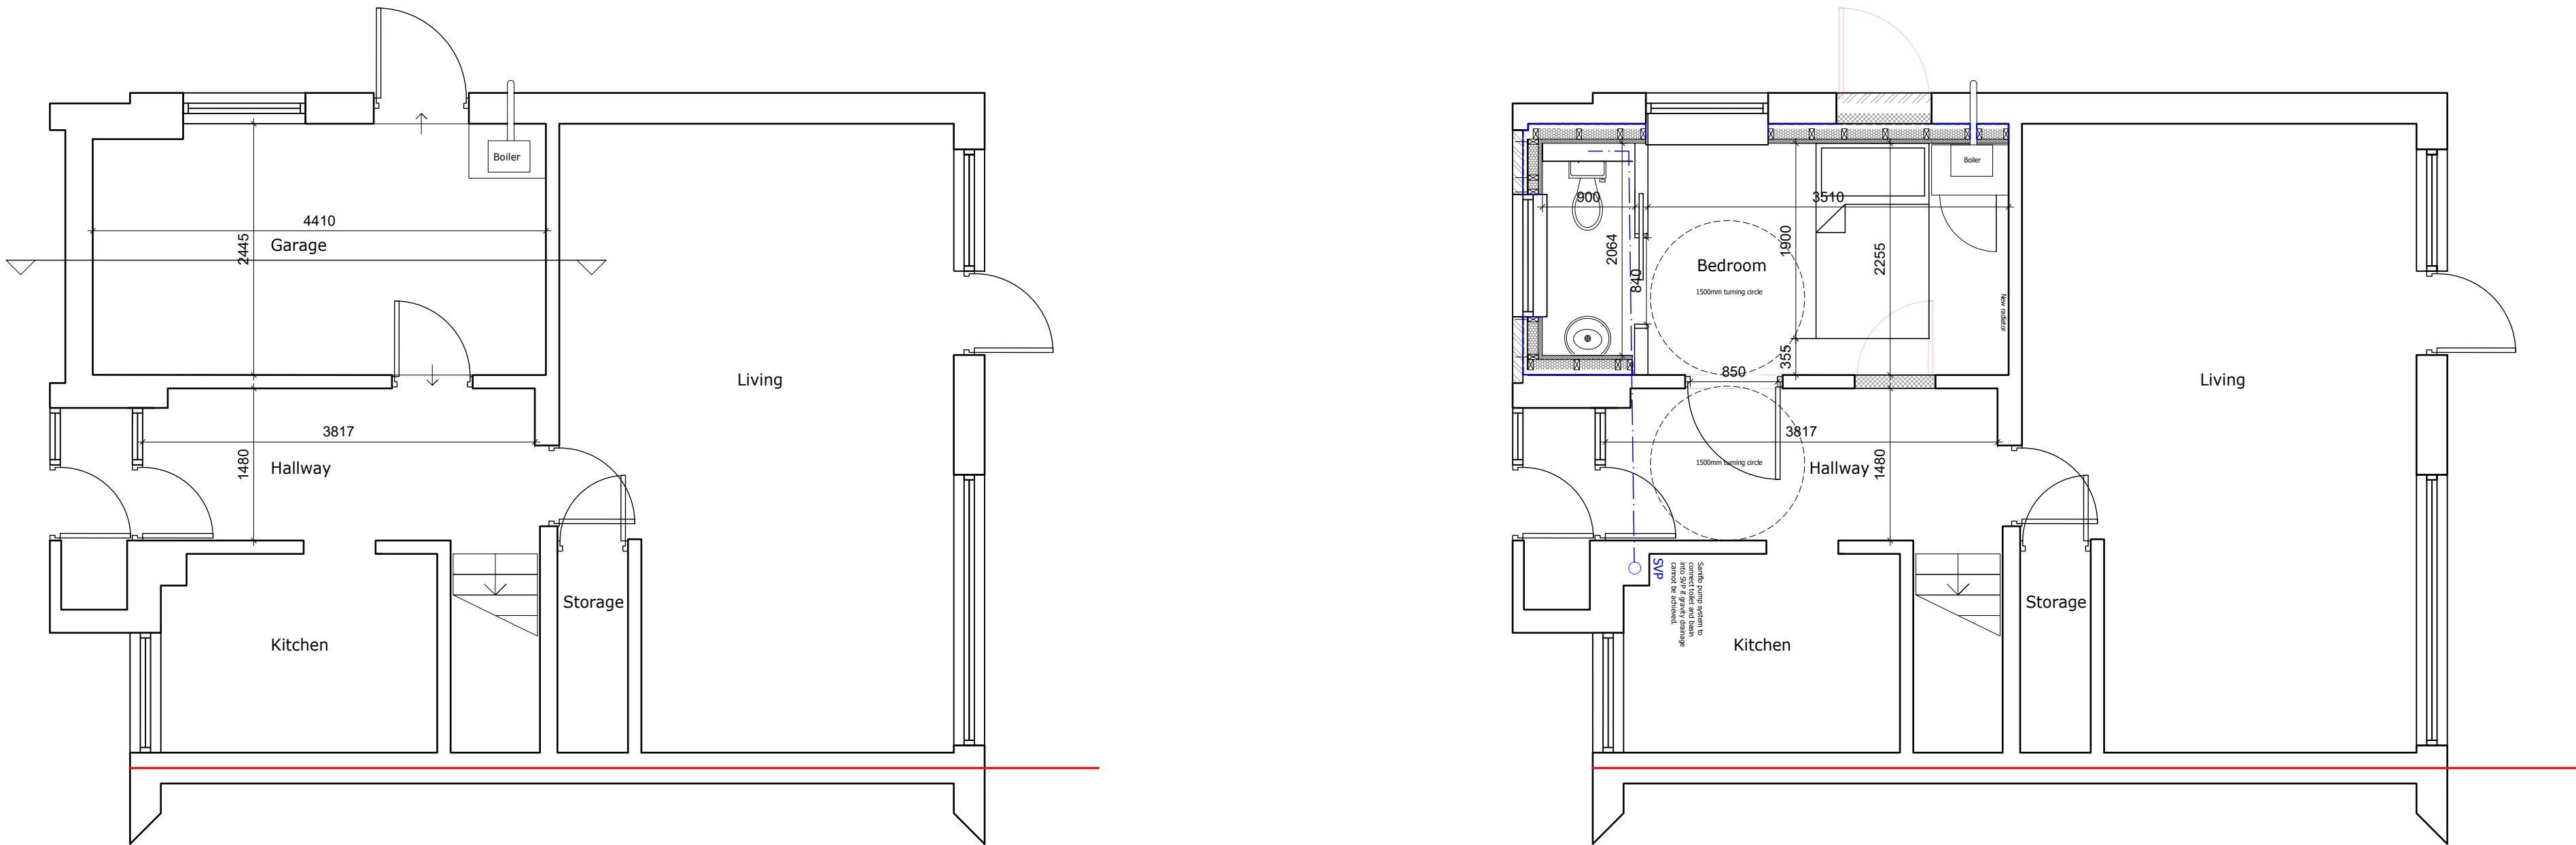

Proposed ground floor plan

NOTES:

- All dimensions are in mm and must be checked on site.
- Drawings are to be read in conjunction with accompanying documents.
- Any errors or inaccuracies should be brought to the attention of Amber Living.

Contact Information

Unit 3, Tunstun Building,
George Street, Portslade,
Brighton, BN41 1RA

Tel: 01273 410836
Email: danny@amberliving.co.uk

amber

living independently

CIAT

RICS

Revision	Description	By	Date
-	-	-	-

Client Name

Address

6 Lanark close, Horsham

Drawing Title

Proposed Plans

Drawing Reference

MM/Lanarkclose6/01

Scale

1:50

Paper

A2

Drawn By

DS

Revision

-

Direction

↗

Date

18/2/26