




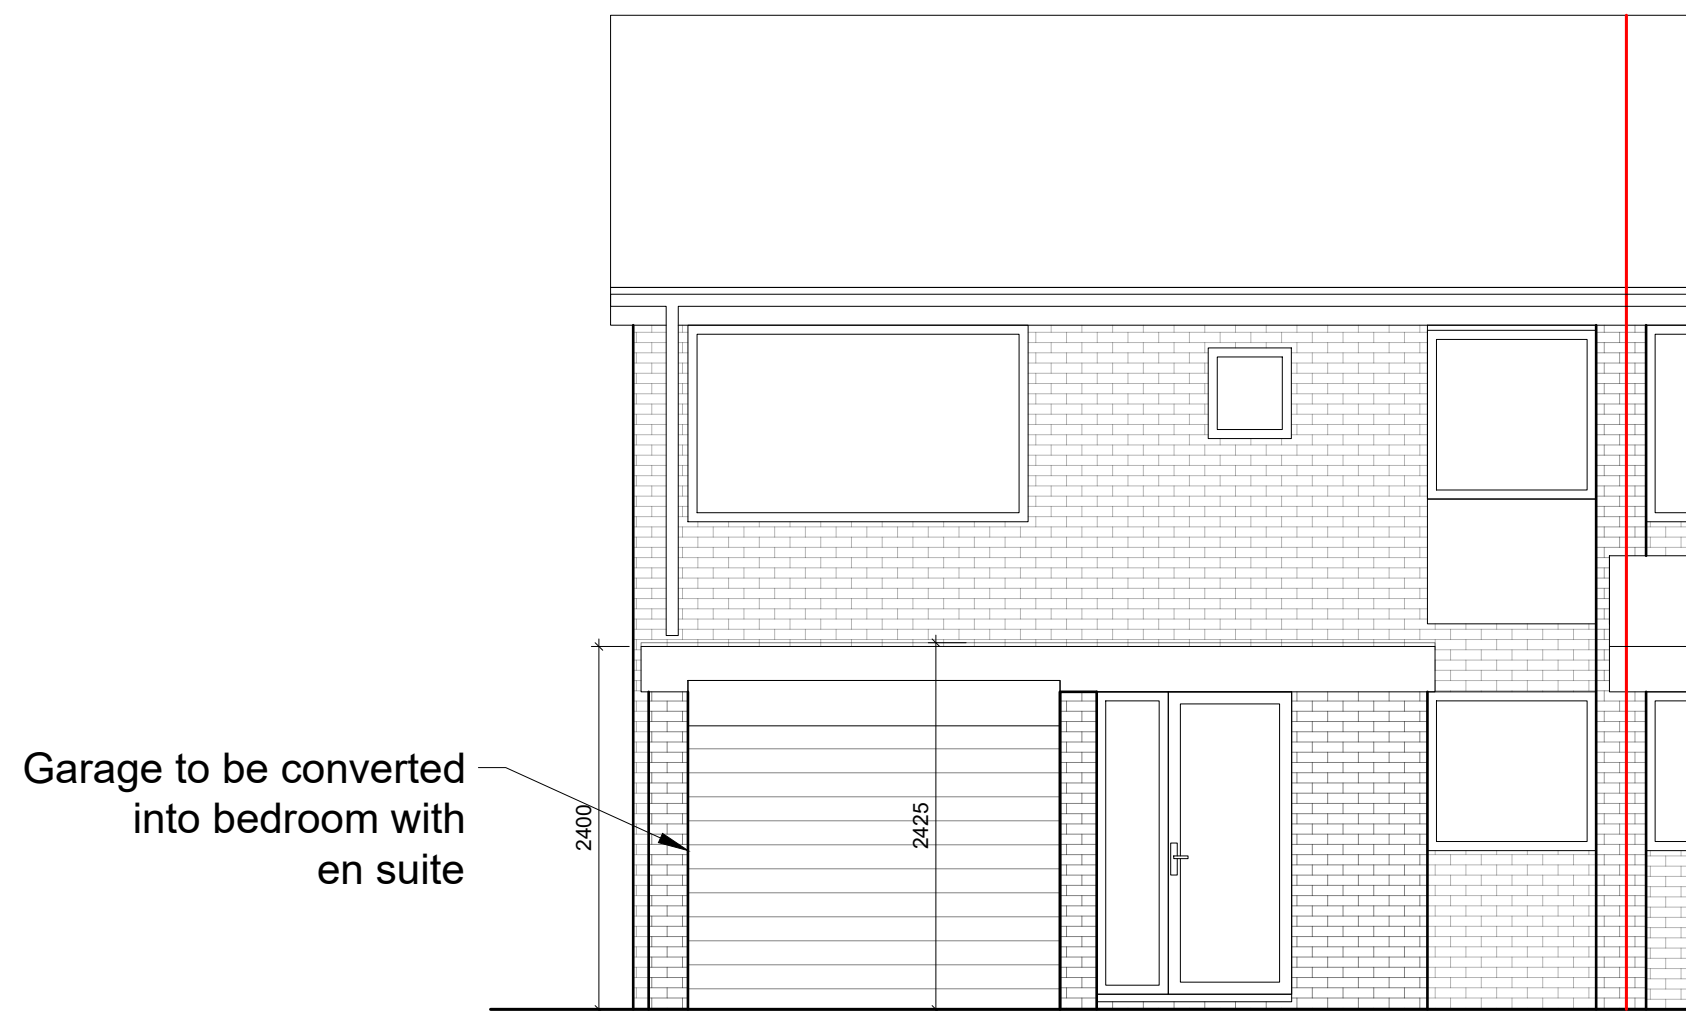


Existing front/north elevation

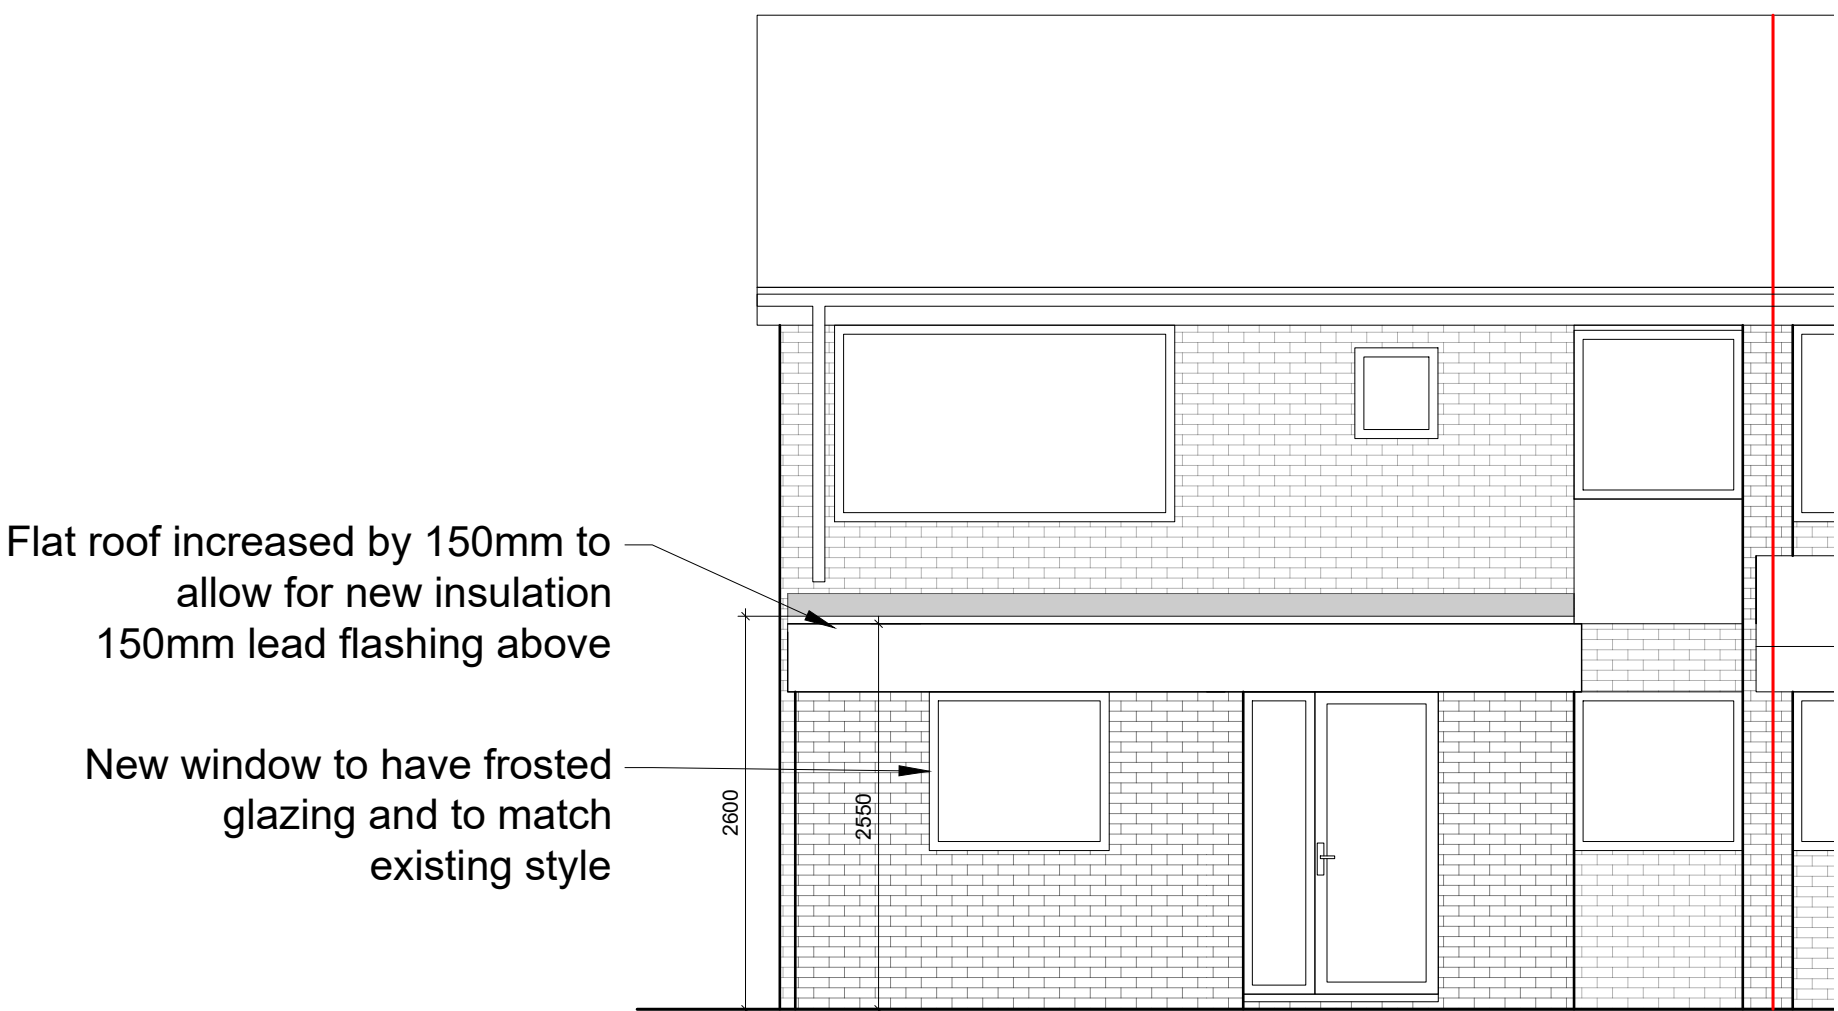


Proposed front/north elevation

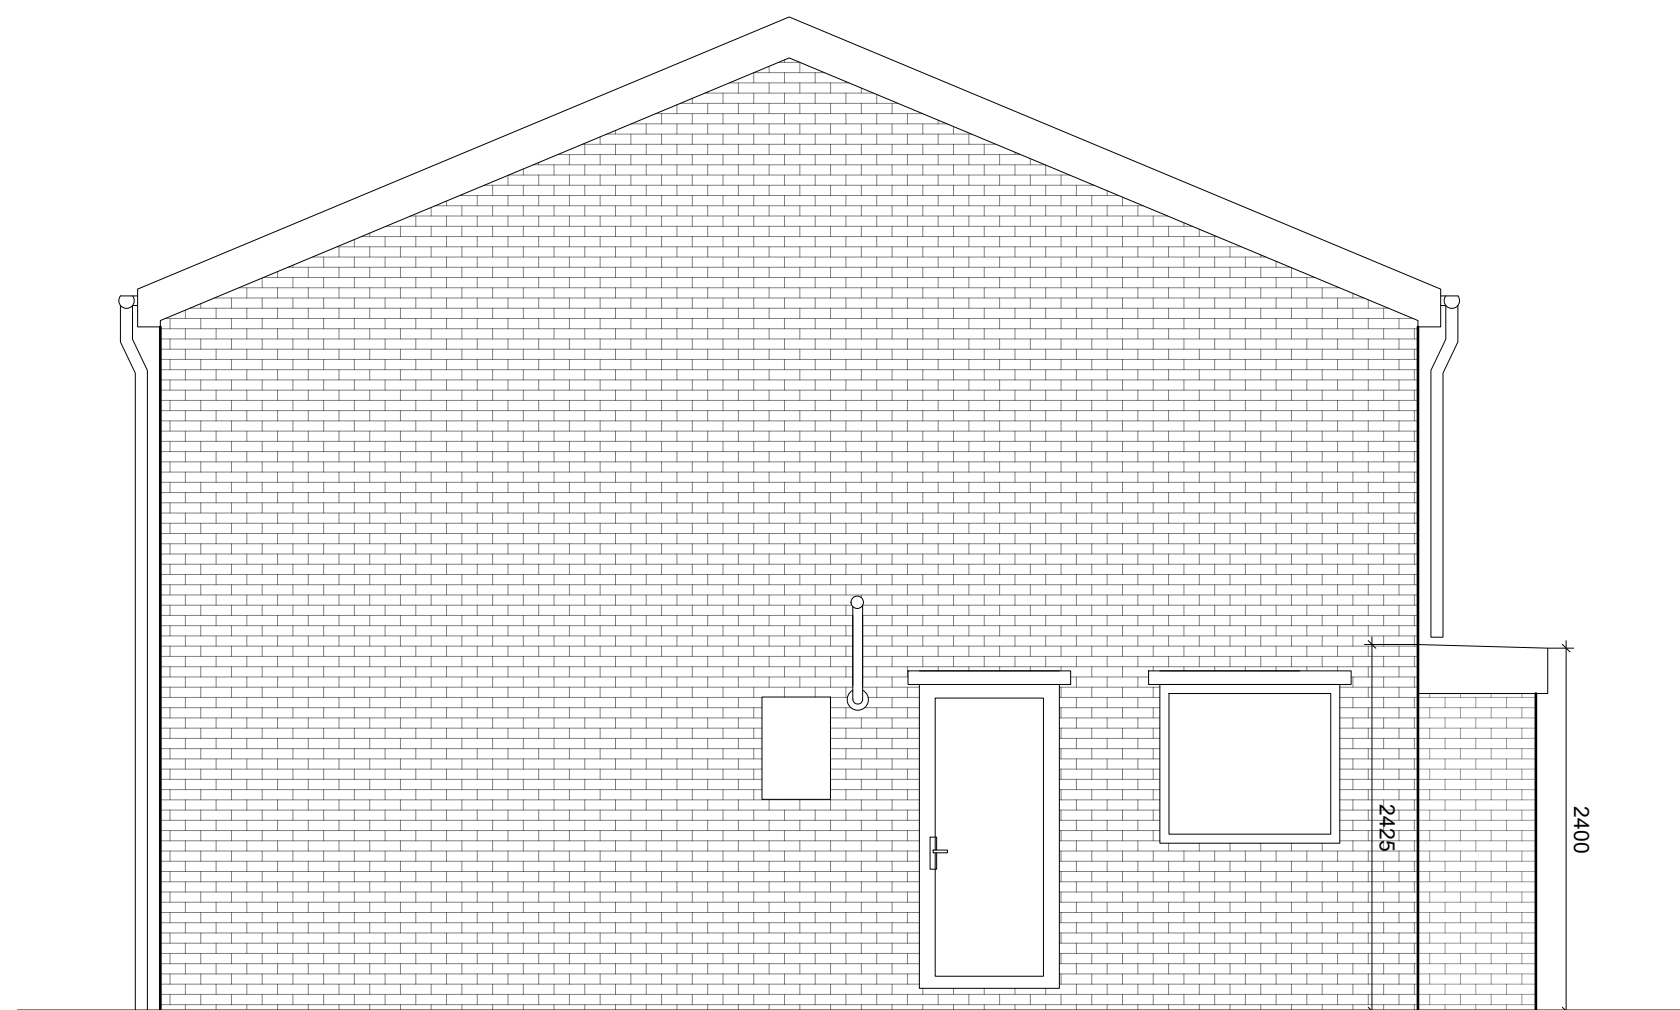

Existing side/east elevation

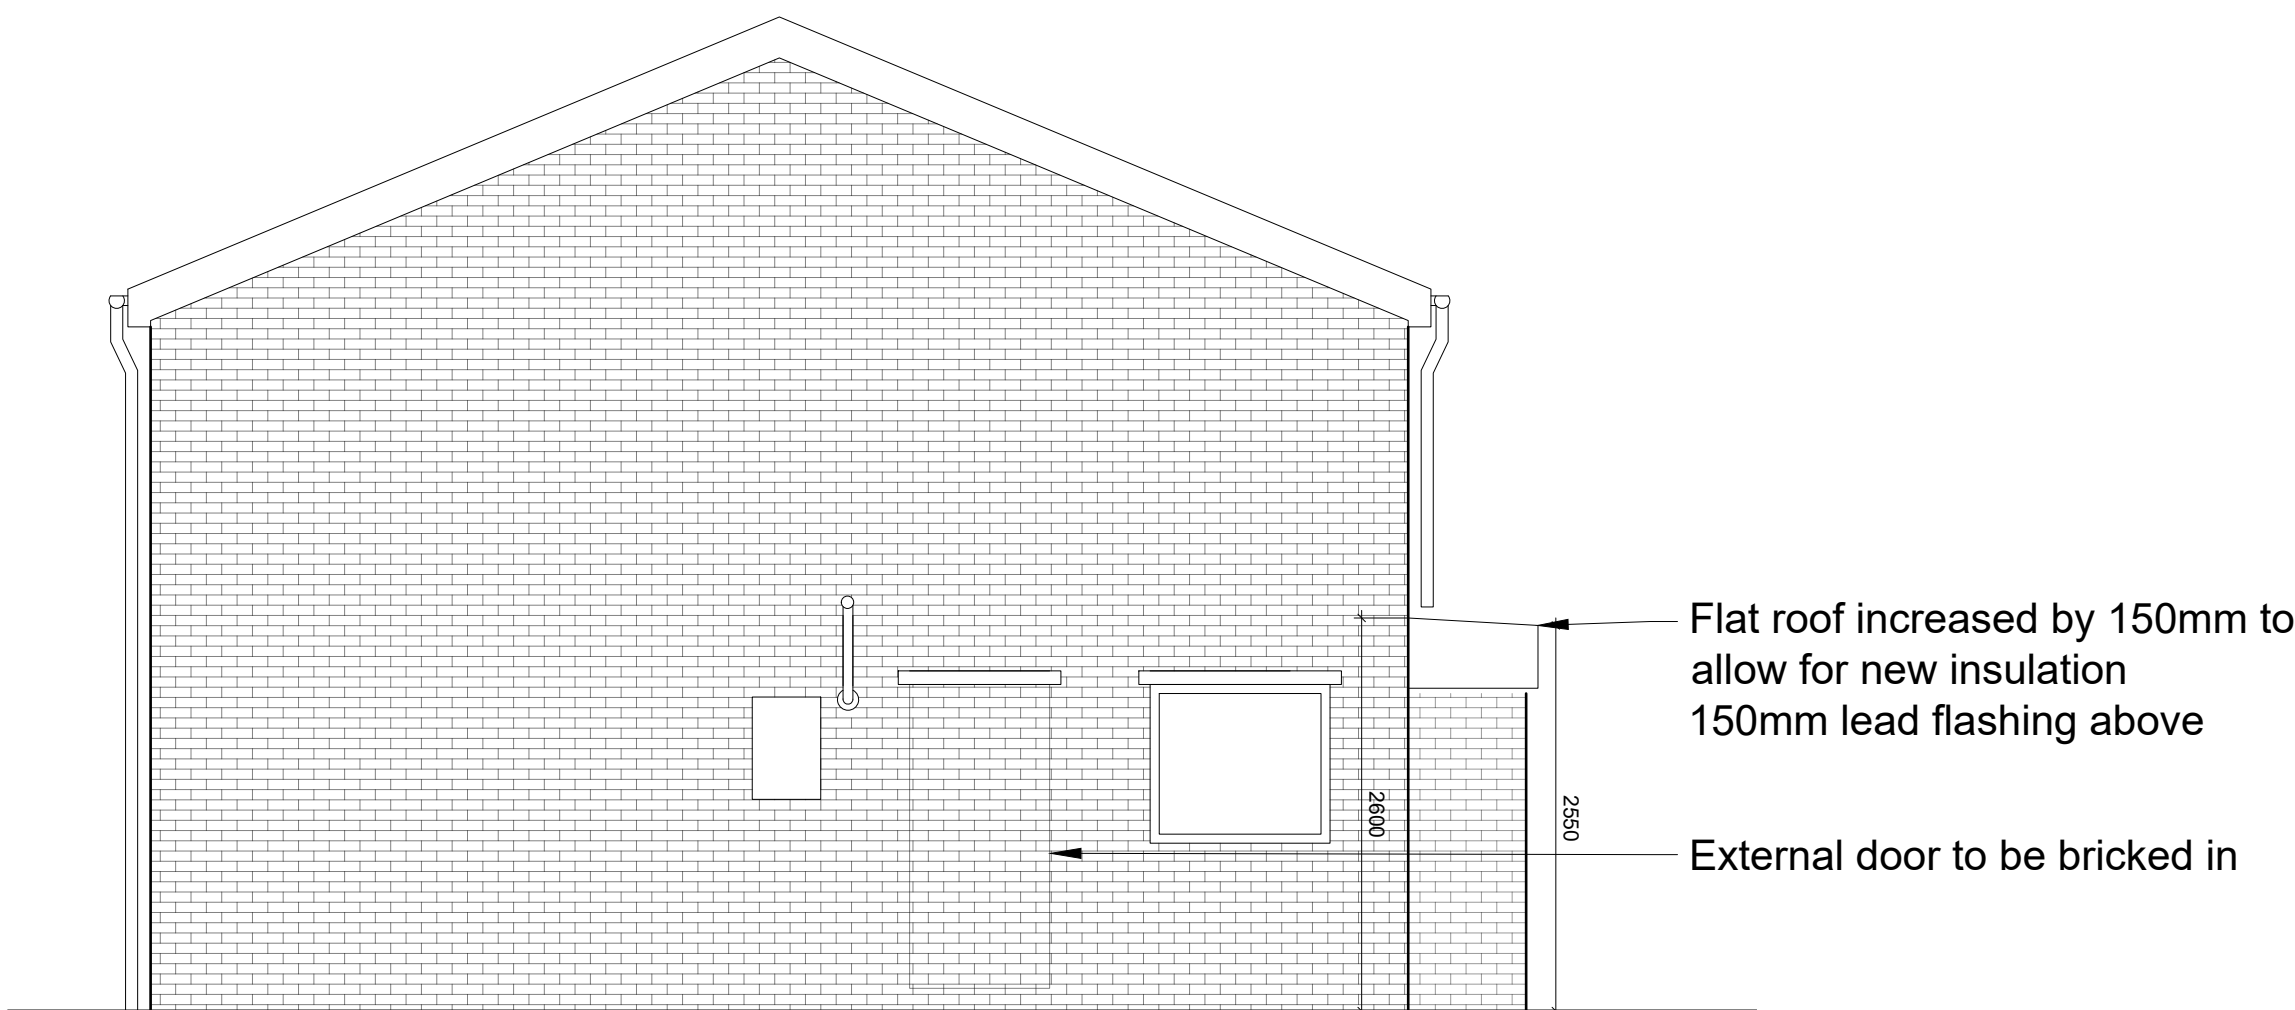

Proposed side/east elevation

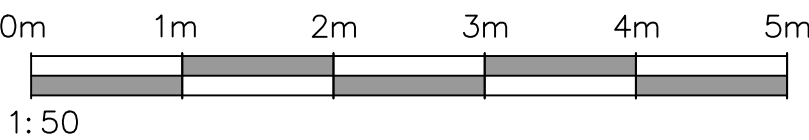

NOTES:

1. All dimensions are in mm and must be checked on site.
2. Drawings are to be read in conjunction with accompanying documents.
3. Any errors or inaccuracies should be brought to the attention of Amber Living.

Contact Information
Unit 3, Tungsten Building,
George Street, Portslade,
Brighton, BN41 1RA
Tel: 01273 410836
Email: danny@amberliving.co.uk



Revision	Description	By	Date
-	-	-	-

Client Name	
Address	6 Lanark close, Horsham
Drawing Title	Existing and proposed elevations
Drawing Reference	MM/Lanarkclose6/02
Date	18/2/26
Scale	1:50
Paper	A2
Drawn By	DS
Revision	-
Direction	↻