

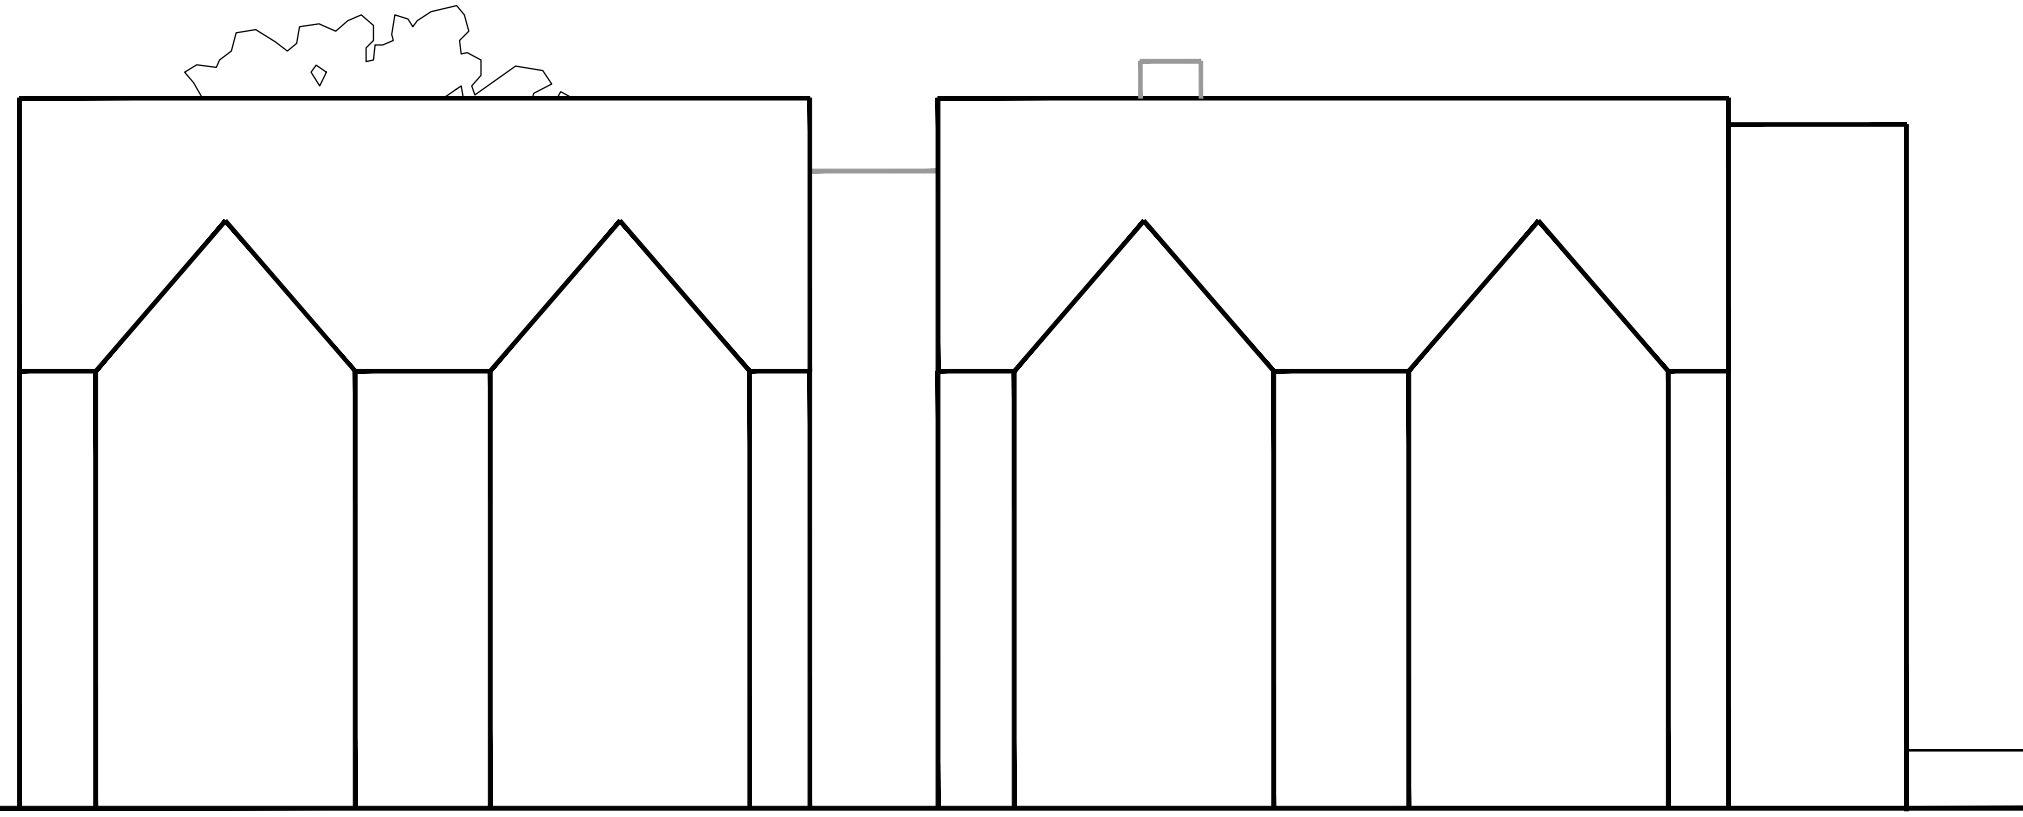
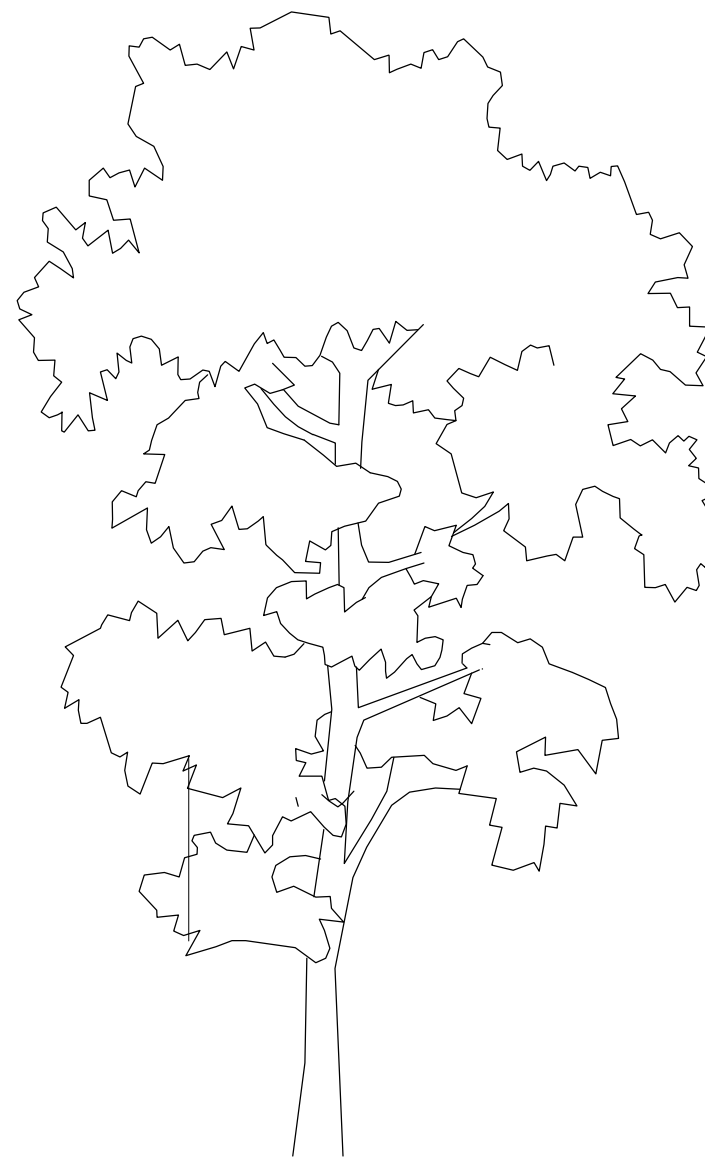


Proposed area - 0.119 Hectare

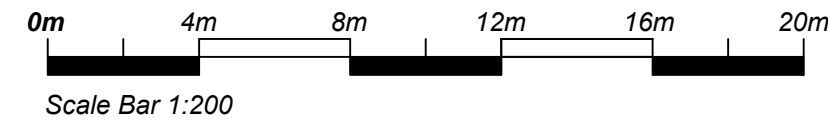

PROPOSED STREET SCENE SHOWING NEW
UNITS AND NEIGHBOURING HOUSES
SCALE 1:100

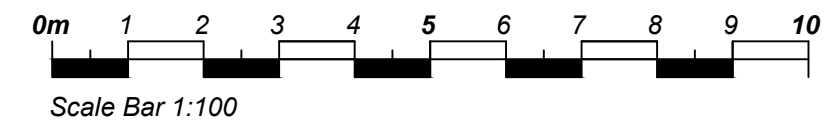

This drawing is to be read in conjunction with all other relevant drawings and specifications.
Do not scale from this drawing. Use figured dimensions only. All levels and dimensions to be checked on site. All dimensional discrepancies are to be brought to the immediate attention of DMA BUILDING DESIGNS.
Responsibility cannot be accepted for alteration and/or deviation from this design without prior knowledge of DMA BUILDING DESIGNS.
Copyright reserved. This drawing may only be used for the client and location specified in the title block. It may not be copied or disclosed to any other third party without prior written consent from DMA BUILDING DESIGNS.
Prior to any works commencing on site, DMA BUILDING DESIGNS is to be contacted regarding the current status, revision or regulatory approval of this drawing.

Notes

P1	ISSUED FOR PLANNING APPROVAL	27.03.2026
REV	DESCRIPTION	DATE

DMA
BUILDING DESIGNS

UNIT 4B, RUDGWICK BRICKWORKS, LYNNWICK ST
RUDGWICK, HORSHAM, WEST SUSSEX, RH12 3DH.
TEL No 01403 822220 Mobile 07730 523447
Email - admin@dmabuildingdesigns.co.uk

CLIENT
VBMC Building Development Ltd.

PROJECT
DEMOLITION OF EXISTING HOUSE AND ERECTION OF TWO
SEMI-DETACHED HOUSES AND CAR PORTS.

DRAWING
PROPOSED SITE PLAN AND STREET SCENE.
1 LITTLEWORTH LANE, PARTRIDGE GREEN,
WEST SUSSEX, RH13 8JF

STATUS PLANNING	SCALE @ A1 1:100, 1:200	DATE JANUARY 2026	ORG No VBMC001/P2 - 03	REVISION P1
---------------------------	----------------------------	----------------------	---------------------------	----------------