




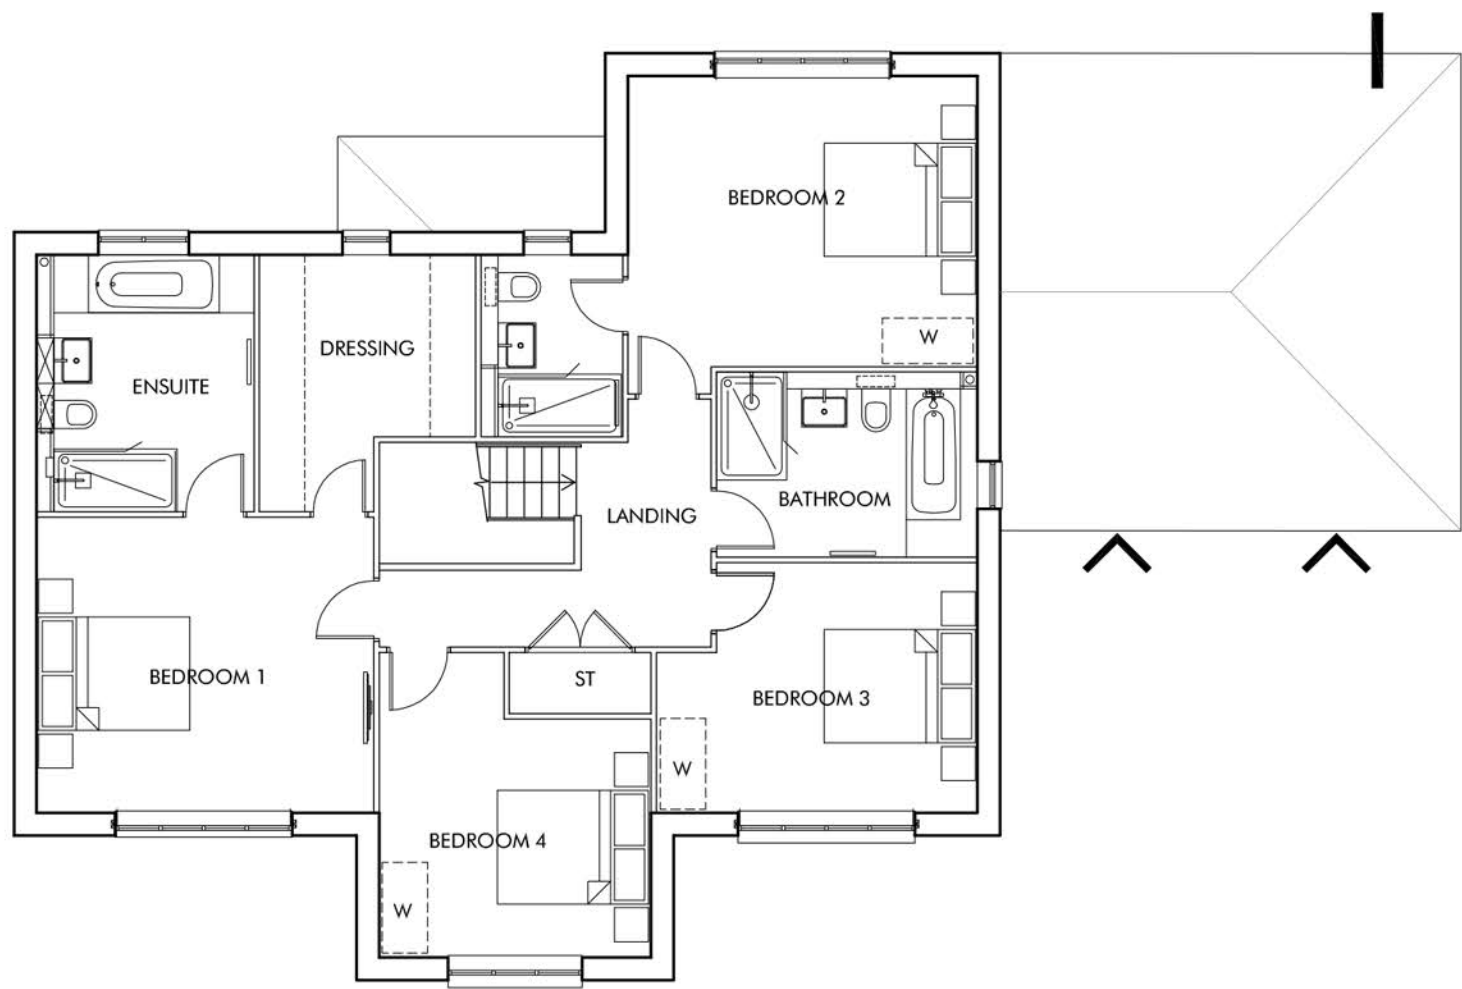

FIRST FLOOR PLAN

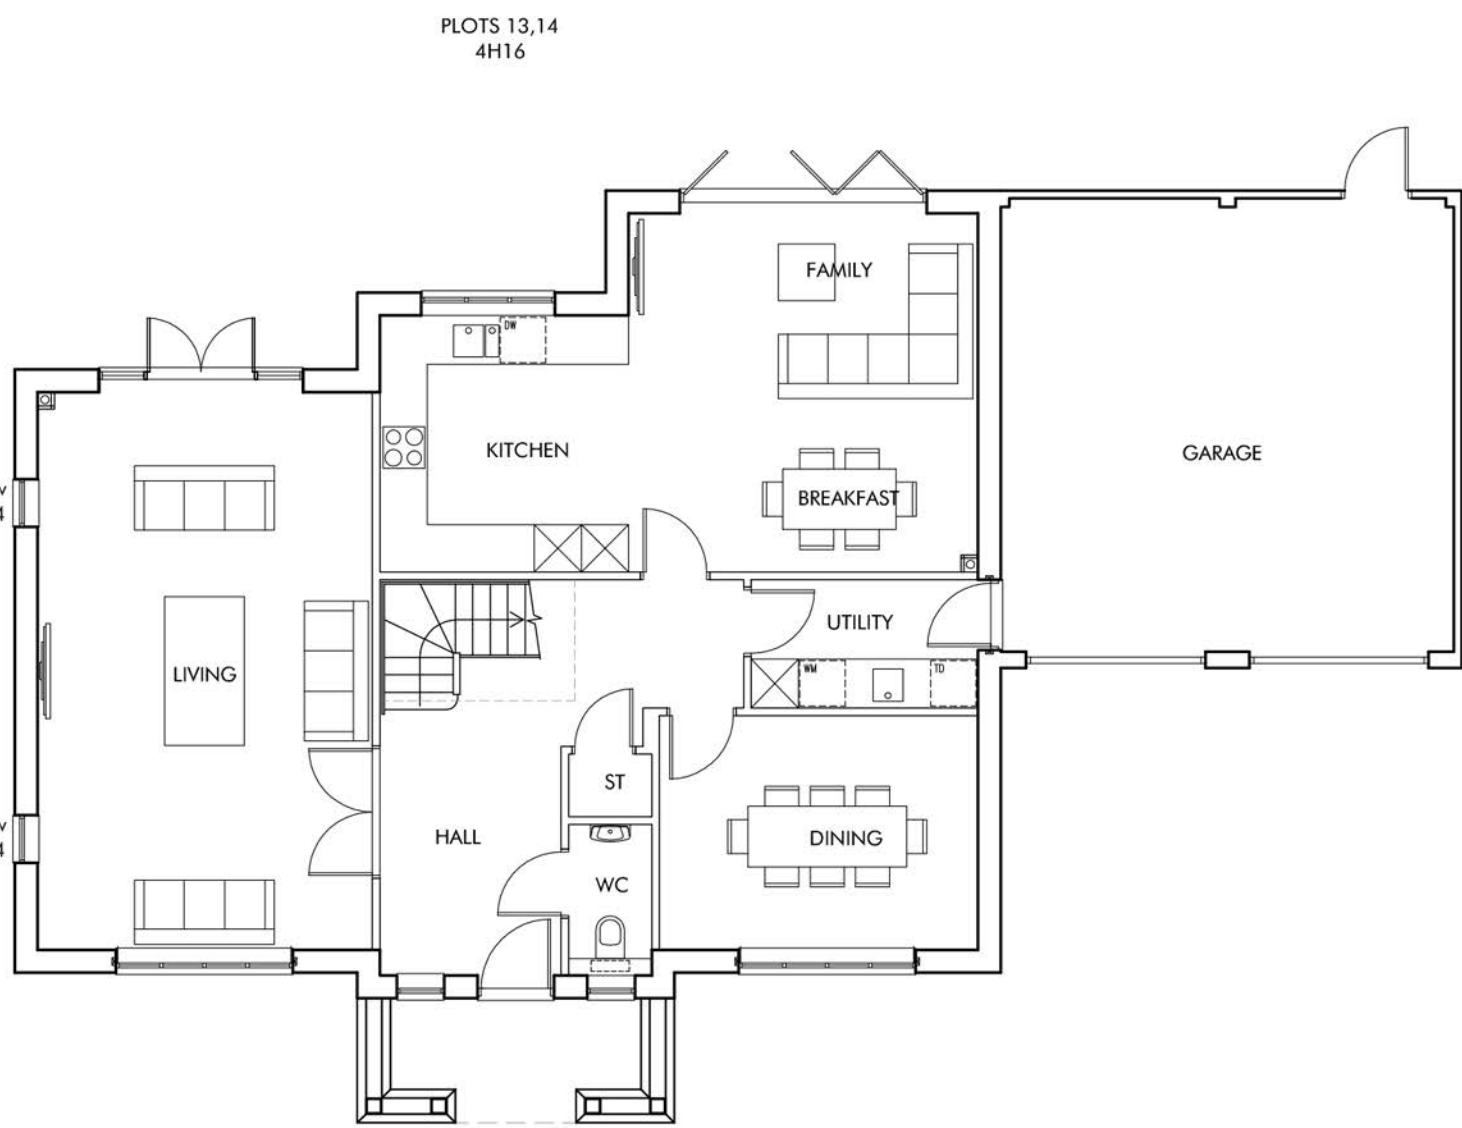

GROUND FLOOR PLAN

 


SIDE ELEVATION D



REAR ELEVATION C



SIDE ELEVATION B

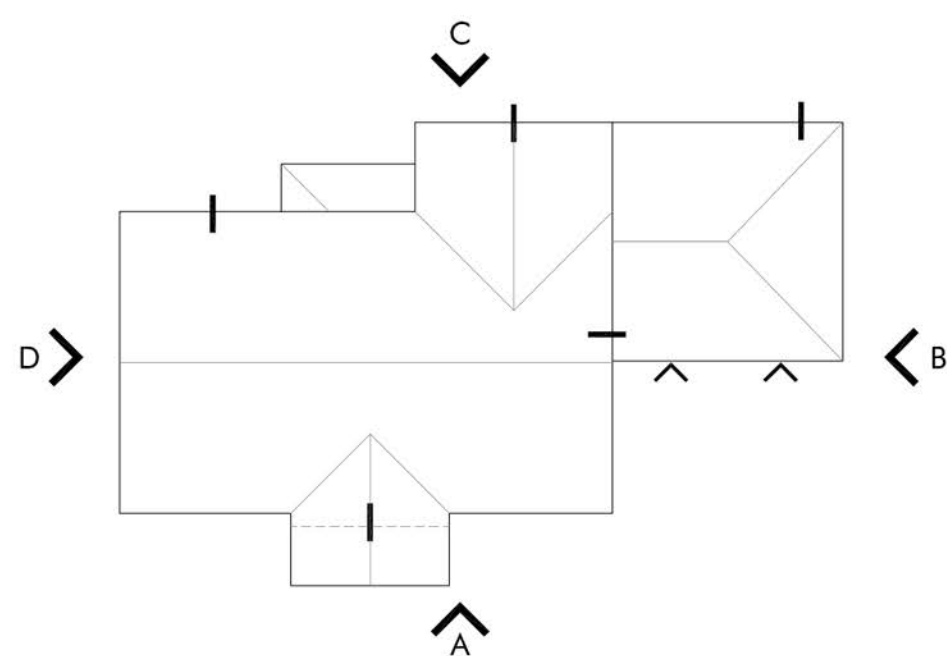

ROOF PLAN 1:200



KEY PLAN 1:2000

Berkeley
Designed for life

Omega Architects

Unit 6, AC Court, High Street, Thomas Ditton, Surrey, KT7 0SR
T: 01372 470 313 W: www.omega-architects.co.uk

Client: **BERKELEY HOMES**

Project: **SOUTHWATER, PHASE 5**

Drawing Title: **TYPE 4H16 Plots 13, 14
Plans & Elevations**

Scale: **1:100 @ A1
(except where stated)**

Revision	Drawn	Check	Date
A	GB	TJ	12.11.19
-	-	-	-
-	-	-	-

Project No	Class	Dwg No	Status	Rev
2772	C	3031	PL	A

OMEGA C - COLOURS A - BLACK & WHITE
OMEGA B - WHITE & GREY
OMEGA C - COLOURS A - BLACK & WHITE
OMEGA D - WHITE & GREY
OMEGA E - COLOURS A - BLACK & WHITE
OMEGA F - WHITE & GREY
OMEGA G - COLOURS A - BLACK & WHITE
OMEGA H - WHITE & GREY
OMEGA I - COLOURS A - BLACK & WHITE
OMEGA J - WHITE & GREY
OMEGA K - COLOURS A - BLACK & WHITE
OMEGA L - WHITE & GREY
OMEGA M - COLOURS A - BLACK & WHITE
OMEGA N - WHITE & GREY
OMEGA O - COLOURS A - BLACK & WHITE
OMEGA P - WHITE & GREY
OMEGA Q - COLOURS A - BLACK & WHITE
OMEGA R - WHITE & GREY
OMEGA S - COLOURS A - BLACK & WHITE
OMEGA T - WHITE & GREY
OMEGA U - COLOURS A - BLACK & WHITE
OMEGA V - WHITE & GREY
OMEGA W - COLOURS A - BLACK & WHITE
OMEGA X - WHITE & GREY
OMEGA Y - COLOURS A - BLACK & WHITE
OMEGA Z - WHITE & GREY