
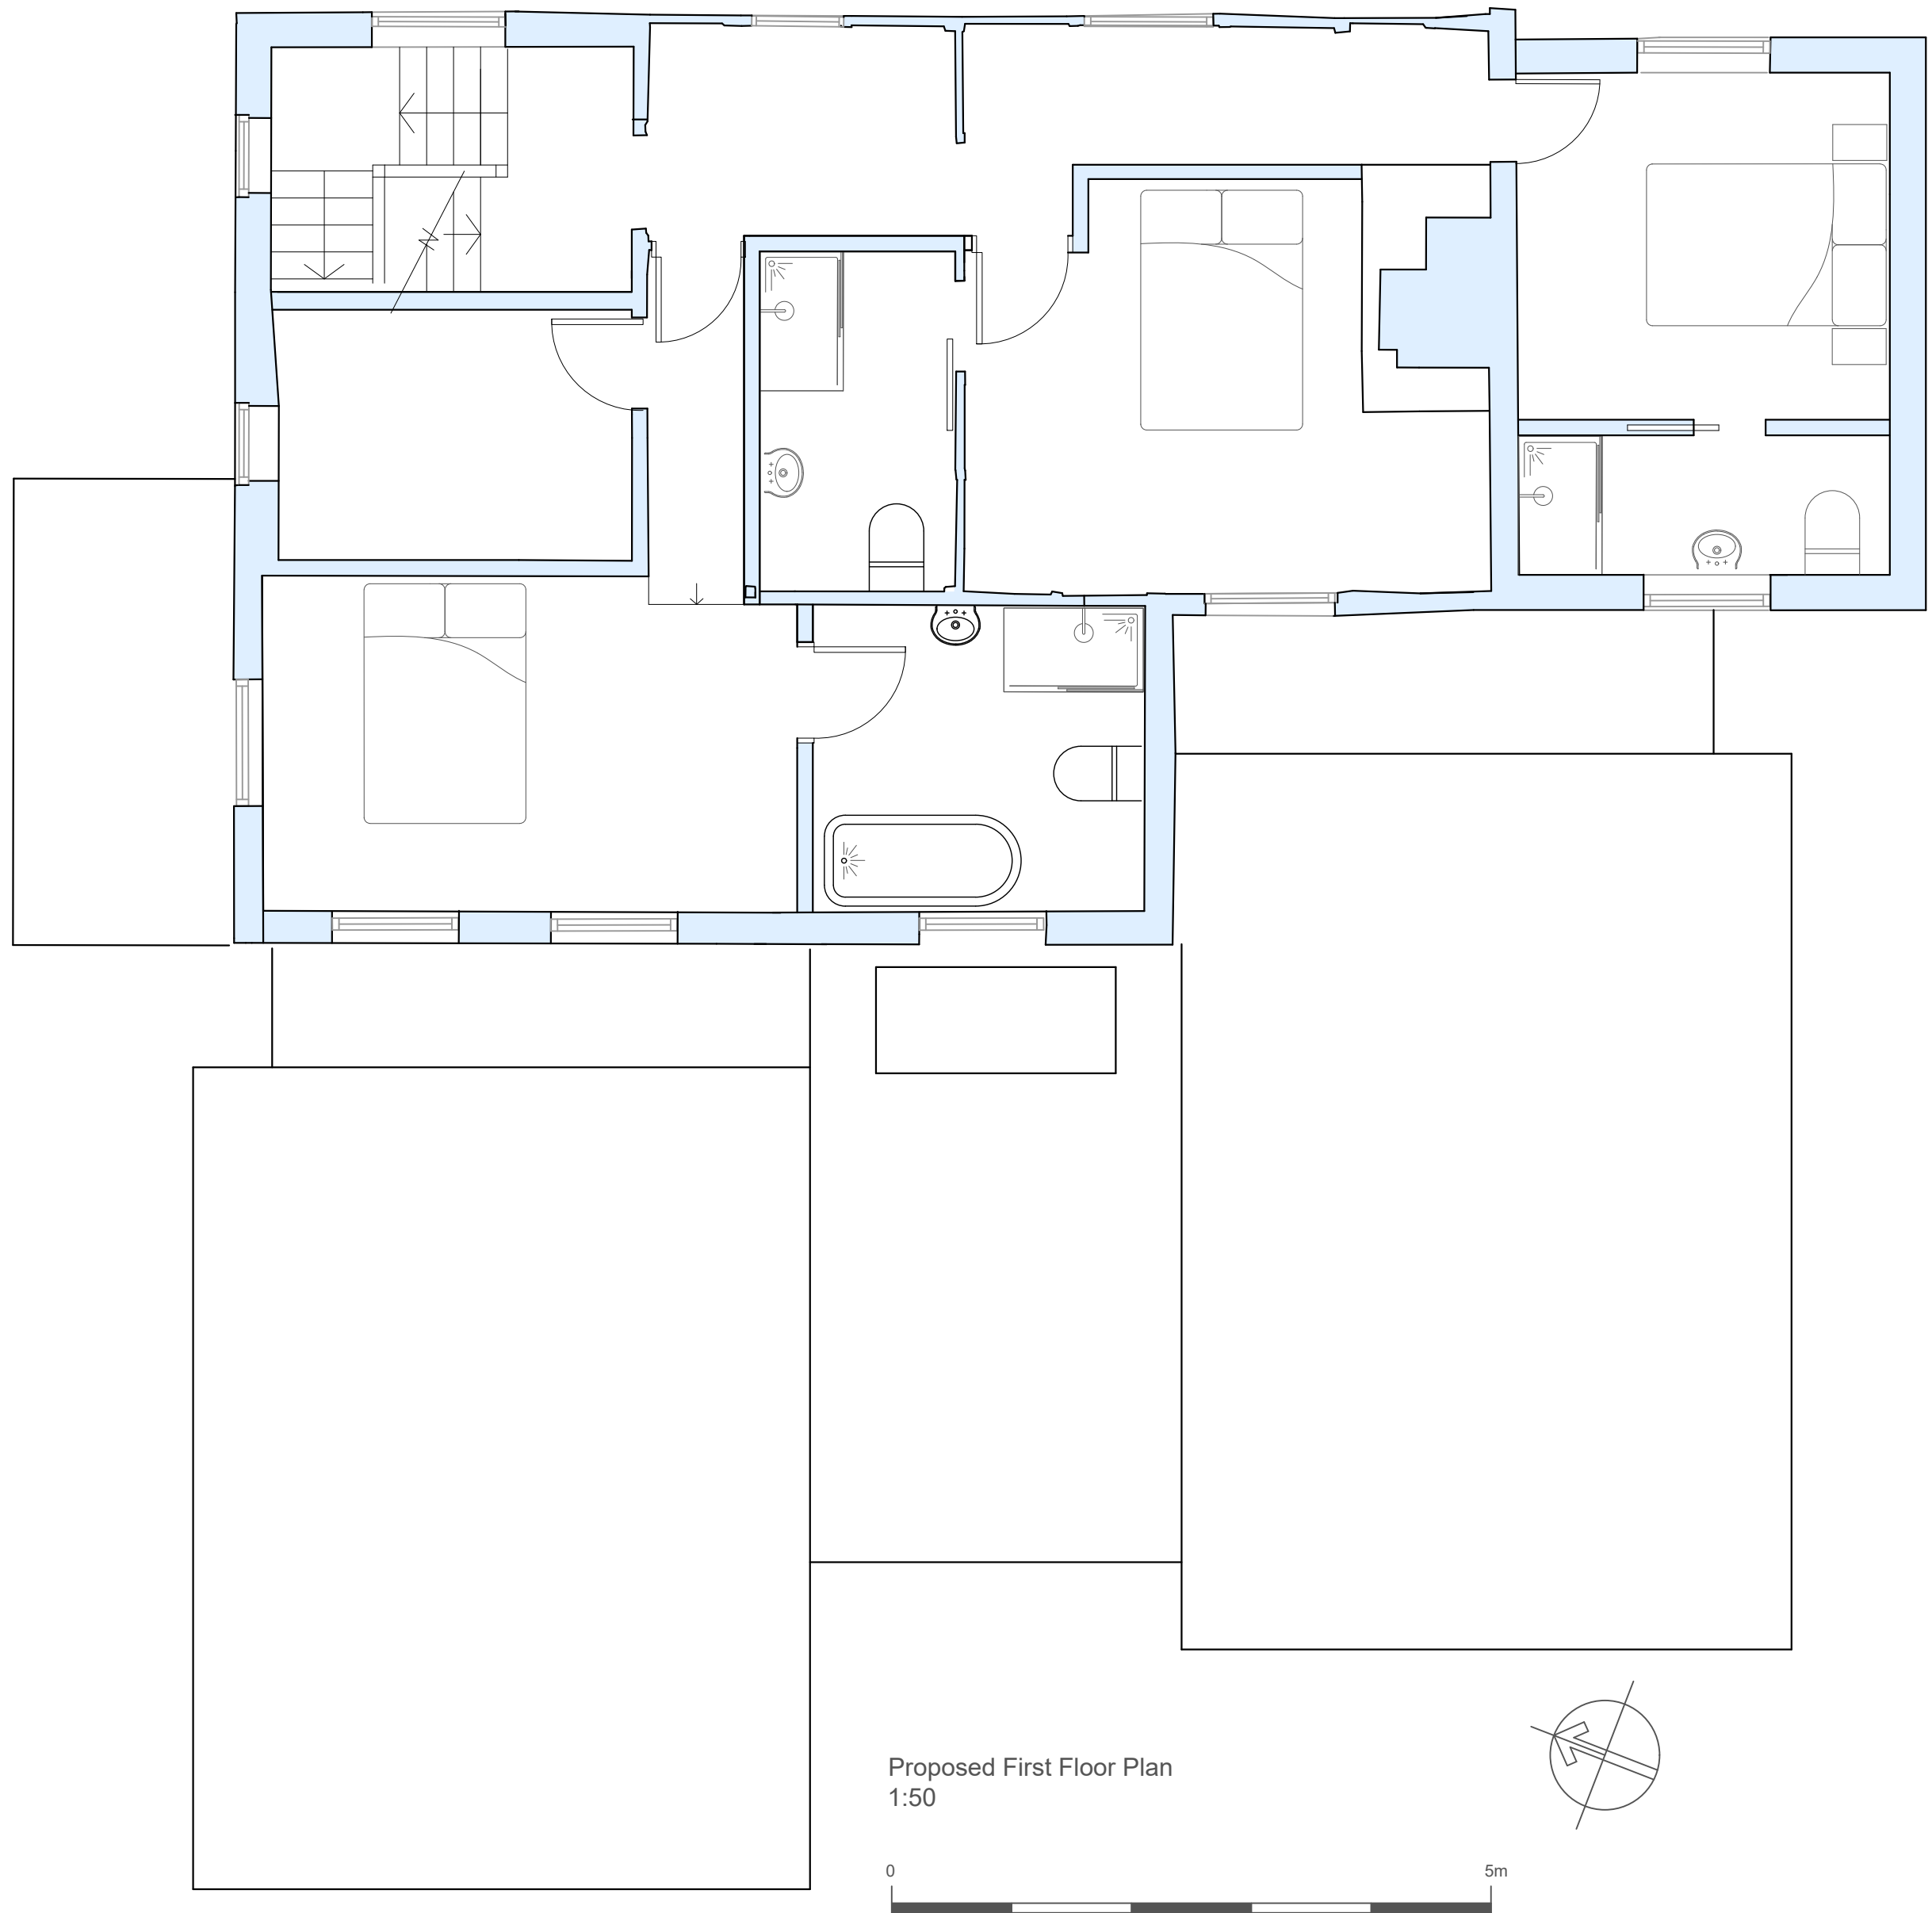
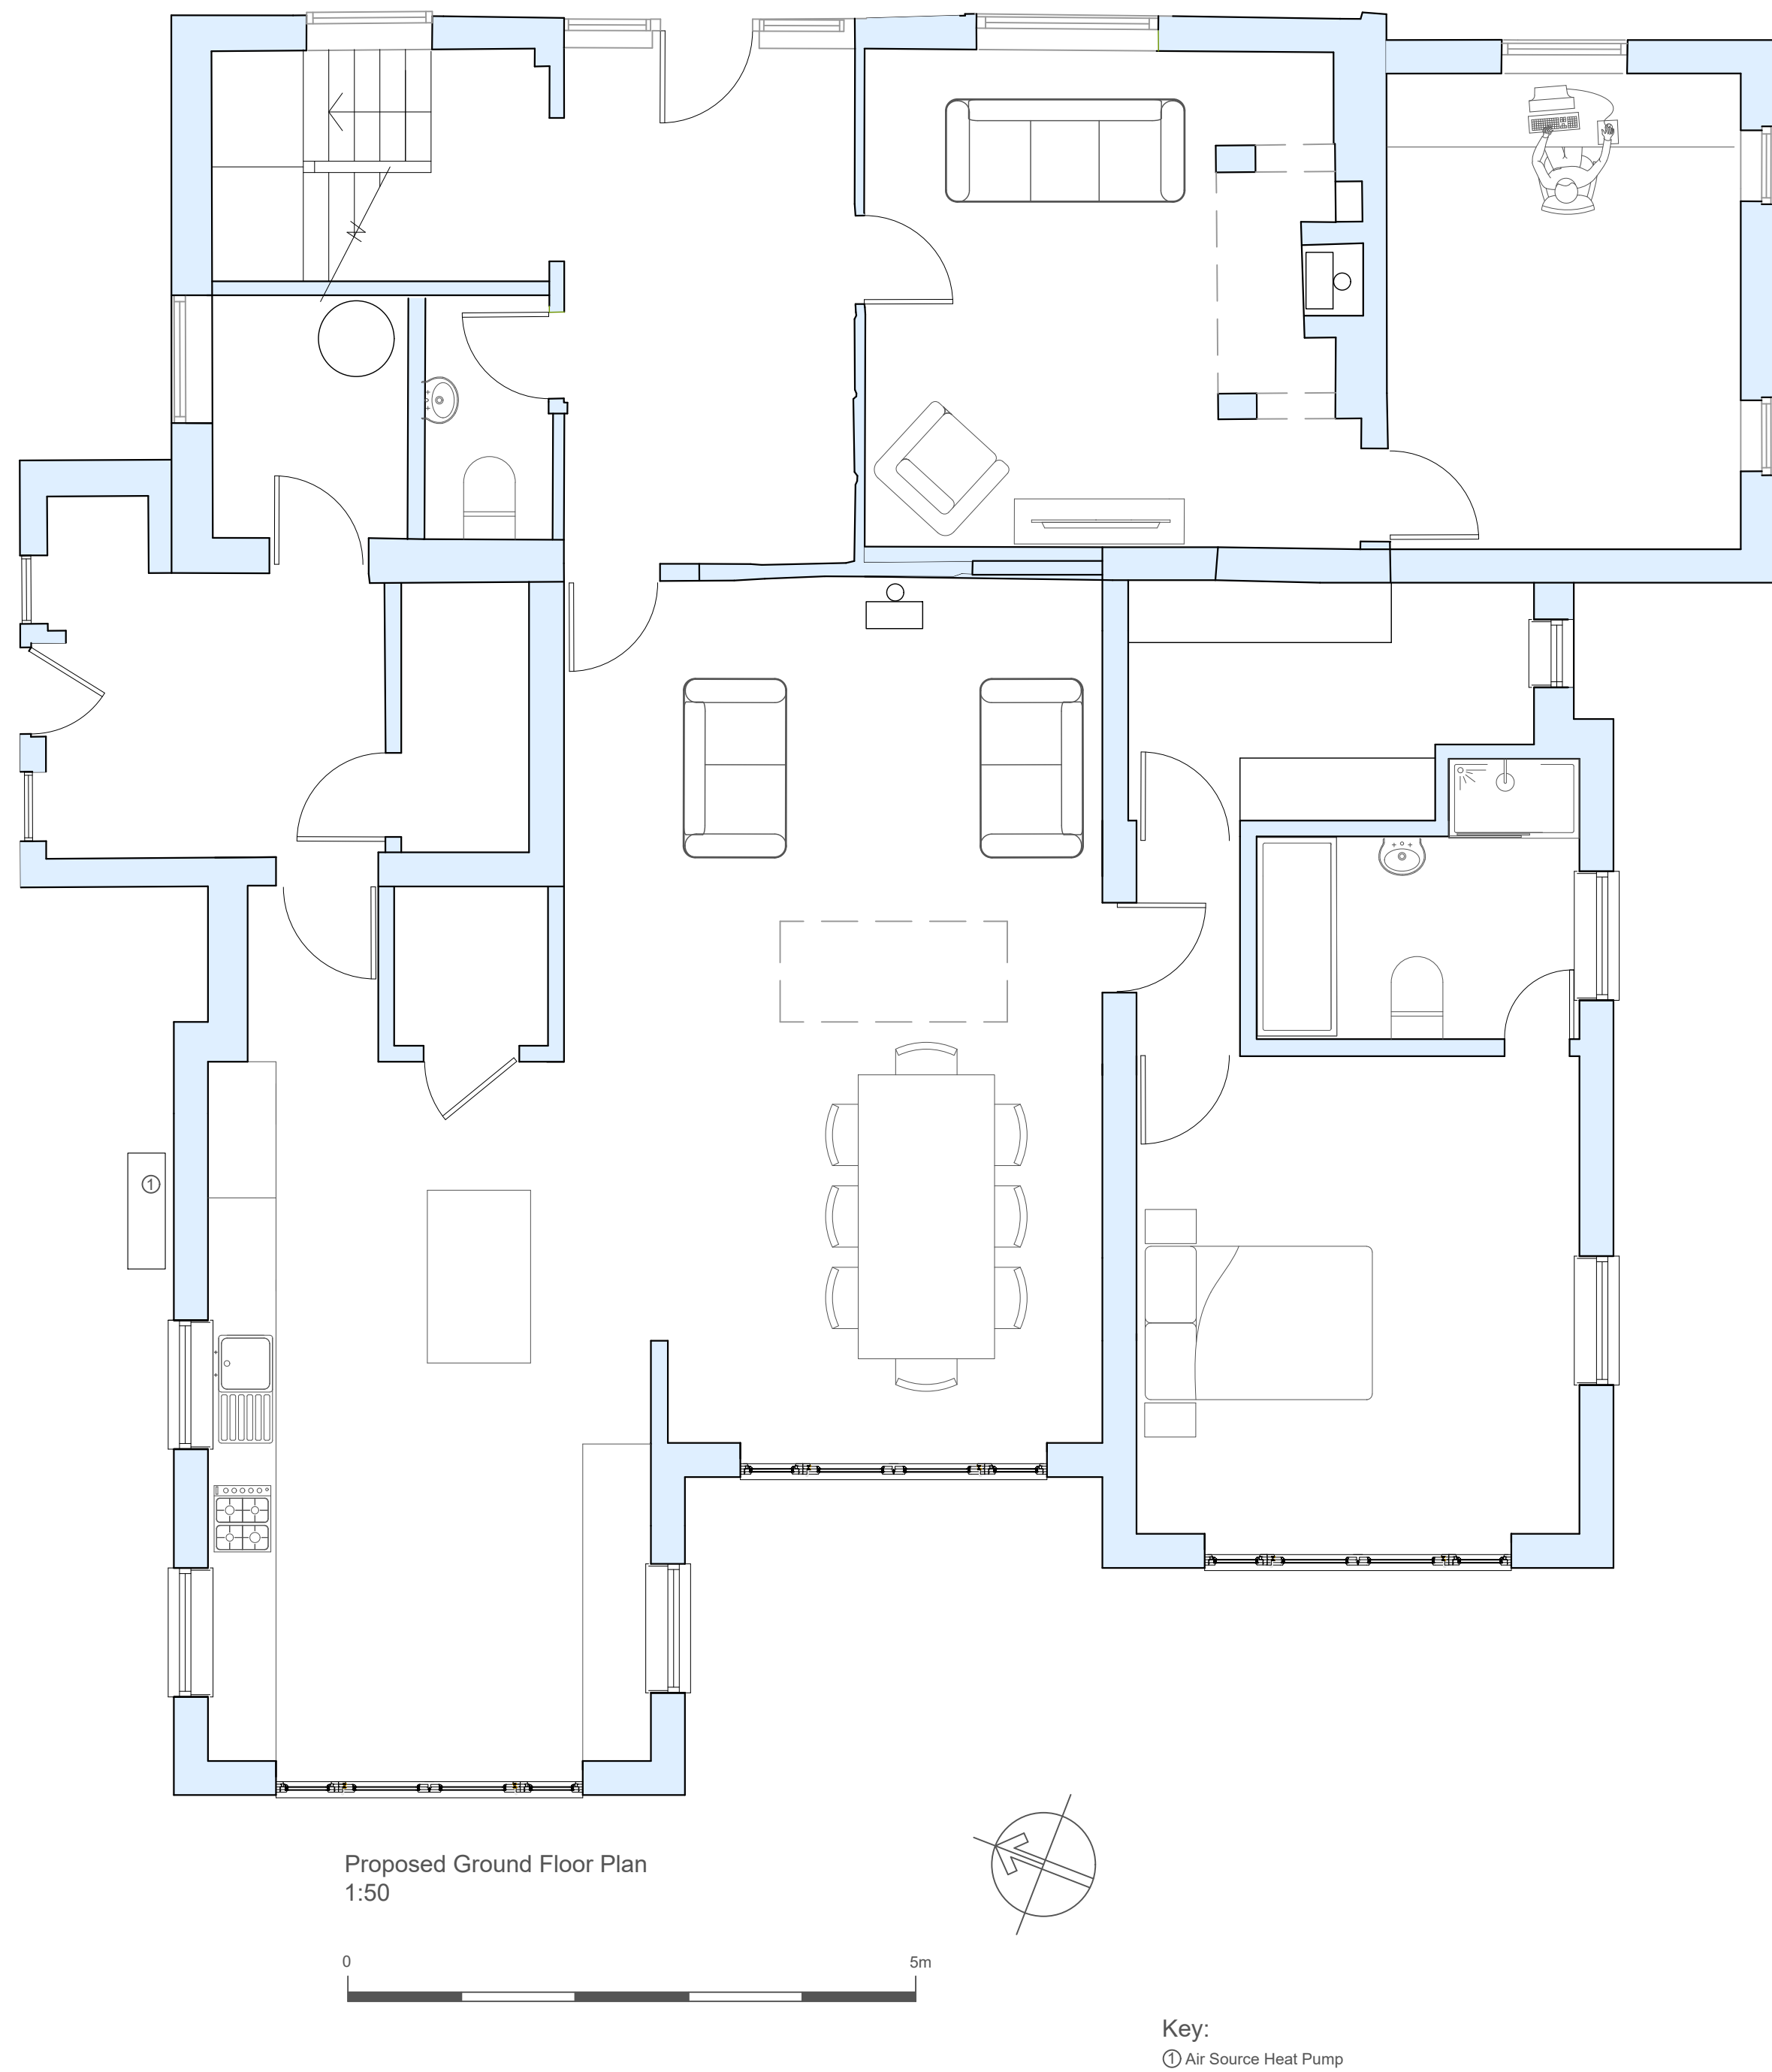


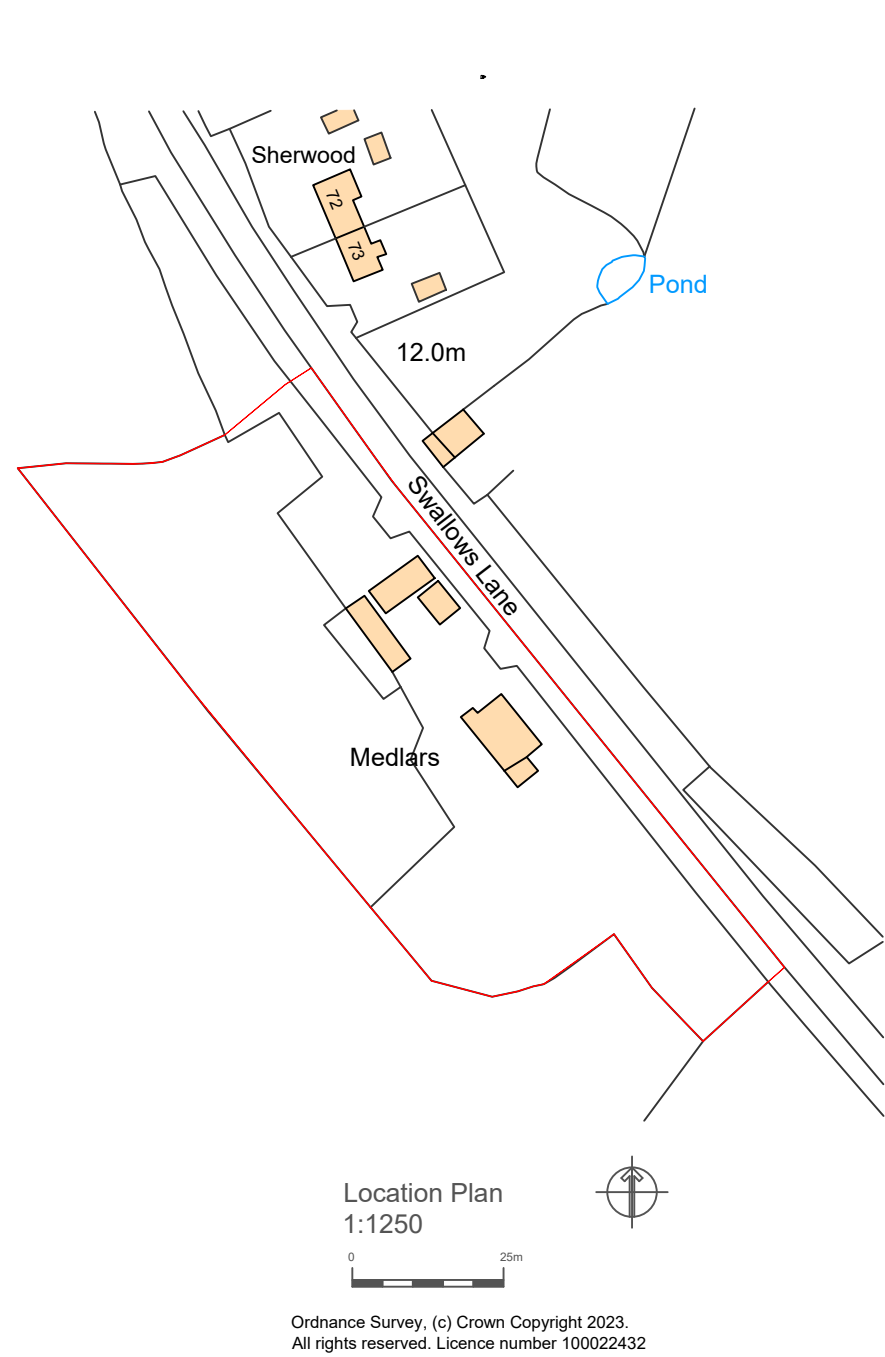

Notes:
Do not scale from this drawing.
Only to be scaled for local authority purposes.
Dimensions to be checked on site.
All dimensions are in millimeters unless stated.
Report all discrepancies.

NOT FOR CONSTRUCTION

This drawing and information displayed is the confidential property of Engineering Architecture Ltd and shall not be copied or used for any purpose without the written consent of the company.

©Engineering Architecture Ltd. All Rights Reserved

Planning
Stage

A Site plan added Existing Grd floor plan added		Oct 26
Revisions		Date
Scale As shown at A1	Job No. 471	
Drawing No. 471_PL11	Revision A	
Drawing: Proposed Plans ASHP		
Project: Medlars, Swallows Lane Dial Post, Horsham, RH13 8NN		
engineering architecture t. 01428 741671 e. mail@engarc.co.uk w. www.engarc.co.uk		