

HORSHAM

1. THIS DRAWING MUST NOT BE SCALED.
2. FOLLOWING COMMENCEMENT OF WORK ON SITE, ISSUED DRAWINGS MUST BE KEPT ON SITE AND NOT TO BE CHANGED DUE TO SITE CONDITIONS OR CONTRACTOR'S DESIGN.
3. ALL WORKS MUST BE CARRIED OUT TO THE SATISFACTION OF LOCAL AND NATIONAL AUTHORITIES IN ACCORDANCE WITH CURRENT BUILDING REGULATIONS AND CODES OF PRACTICE.
4. ALL DIMENSIONS ARE TO BE VERIFIED WITH THE CONTRACTOR ON SITE PRIOR TO THE COMMENCEMENT OF WORK.
5. QUADRANT DESIGN MUST BE INFORMED OF ANY AMENDMENTS TO THE DESIGN ON SITE.



SCAN THIS
CODE TO
ACCESS:
QD WEBSITE

SCAN ME

16/12/25 PLANNING ISSUE JF
REV. DATE UPDATE BY

TECHNICAL DESIGN

THE WHITE COMPANY
LONDON

HORSHAM
45/45A West Street,
Horsham, RH12 1PP

EXISTING SHOPFRONT
ELEVATION

SCALE AS SHOWN AT A1 JF
SHEET NO. J002630_A1_02 ~




QUADRANT DESIGN
23 KINGS ROAD,
BROMLEY,
RG1 3AR

73-74 BERNWICK
STREET,
LONDON,
W1F 8TE

020 7494 0000
hello@quadrantdesign.co.uk
www.quadrantdesign.co.uk

INTERIORS | ARCHITECTURE | BRANDING

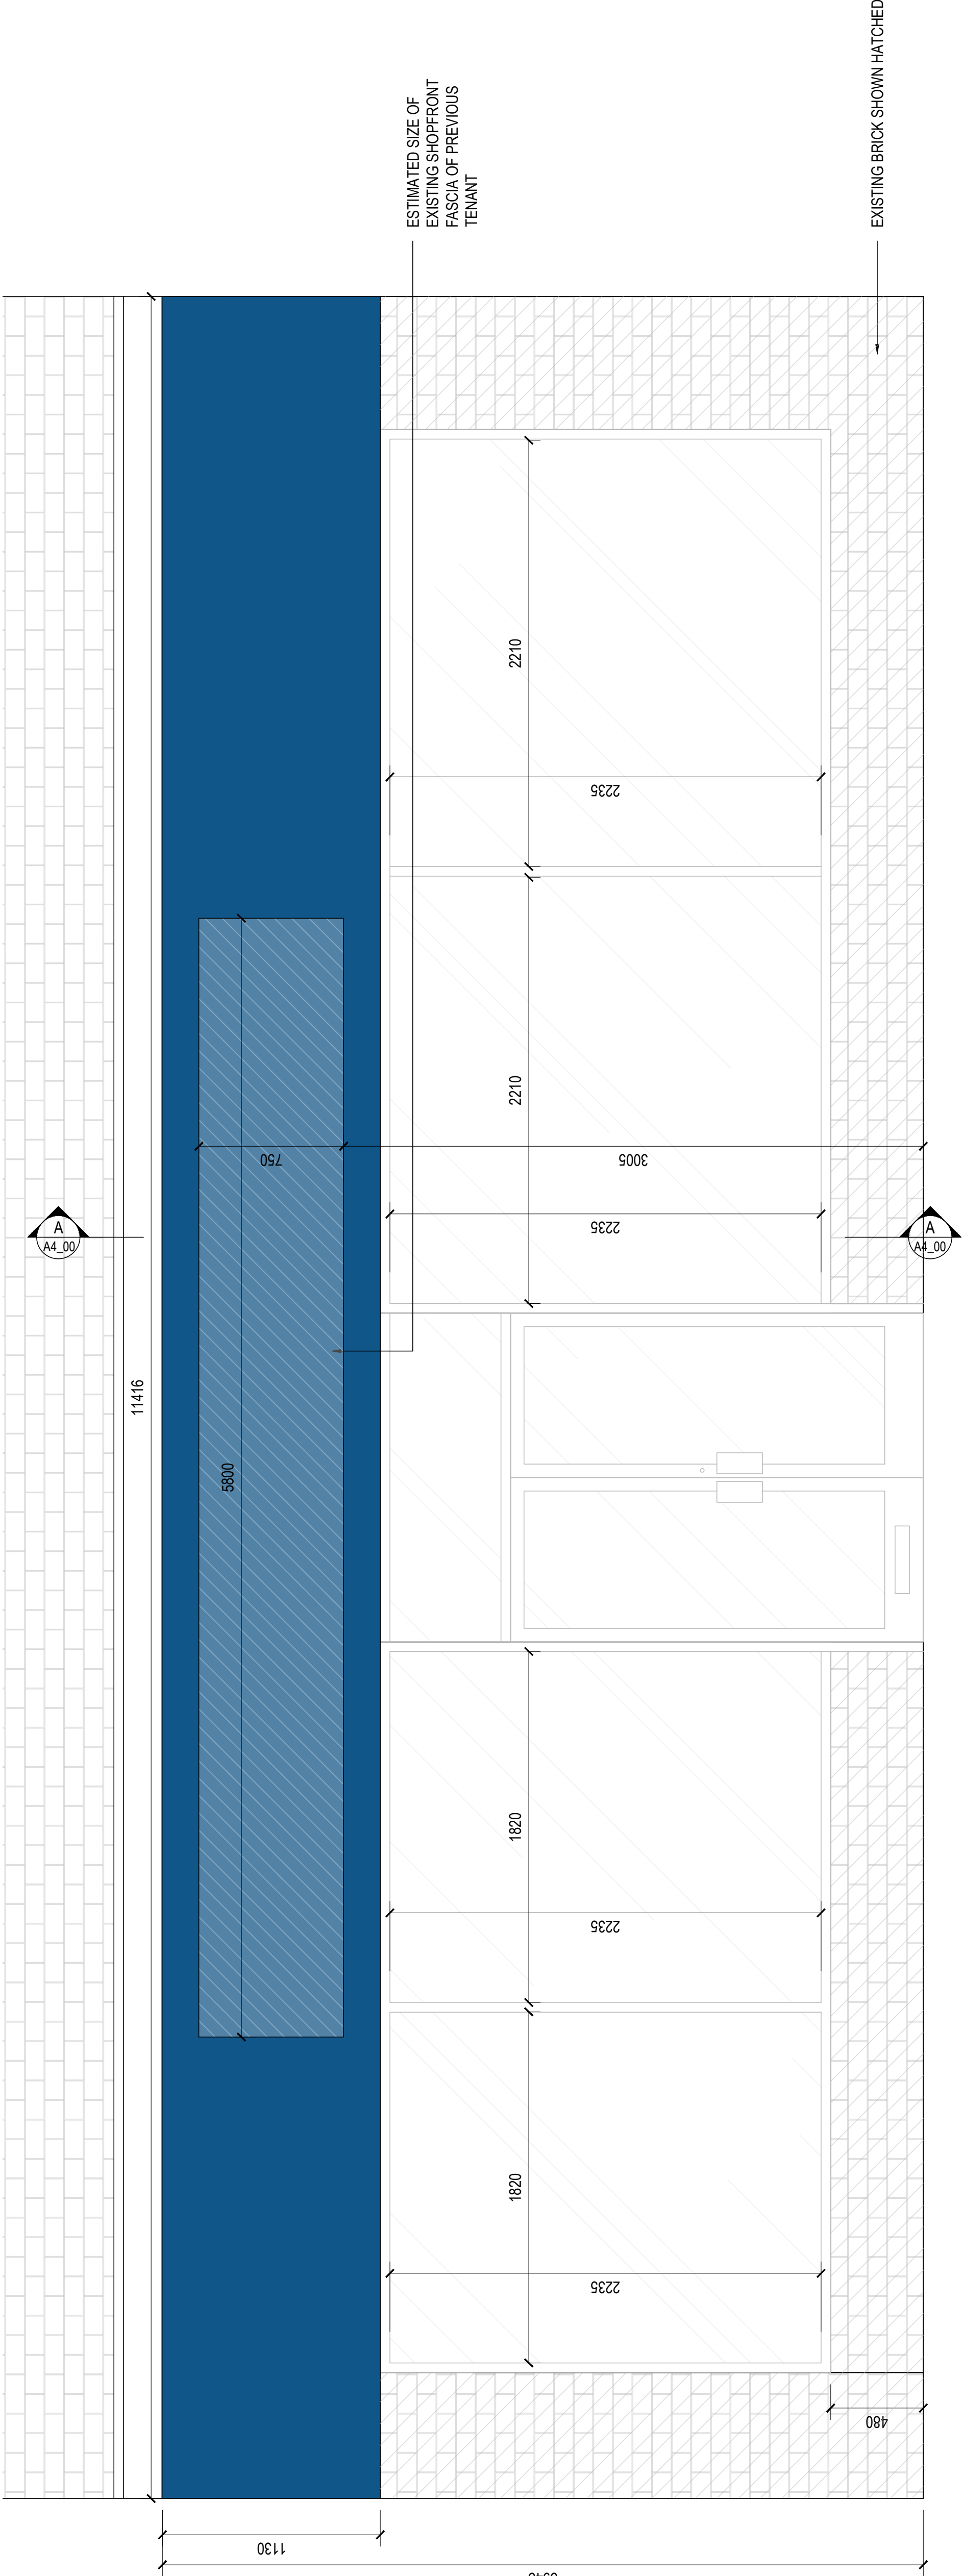

EXISTING SHOPFRONT ELEVATION

SCALE 1:20

SCALE 1:20

