




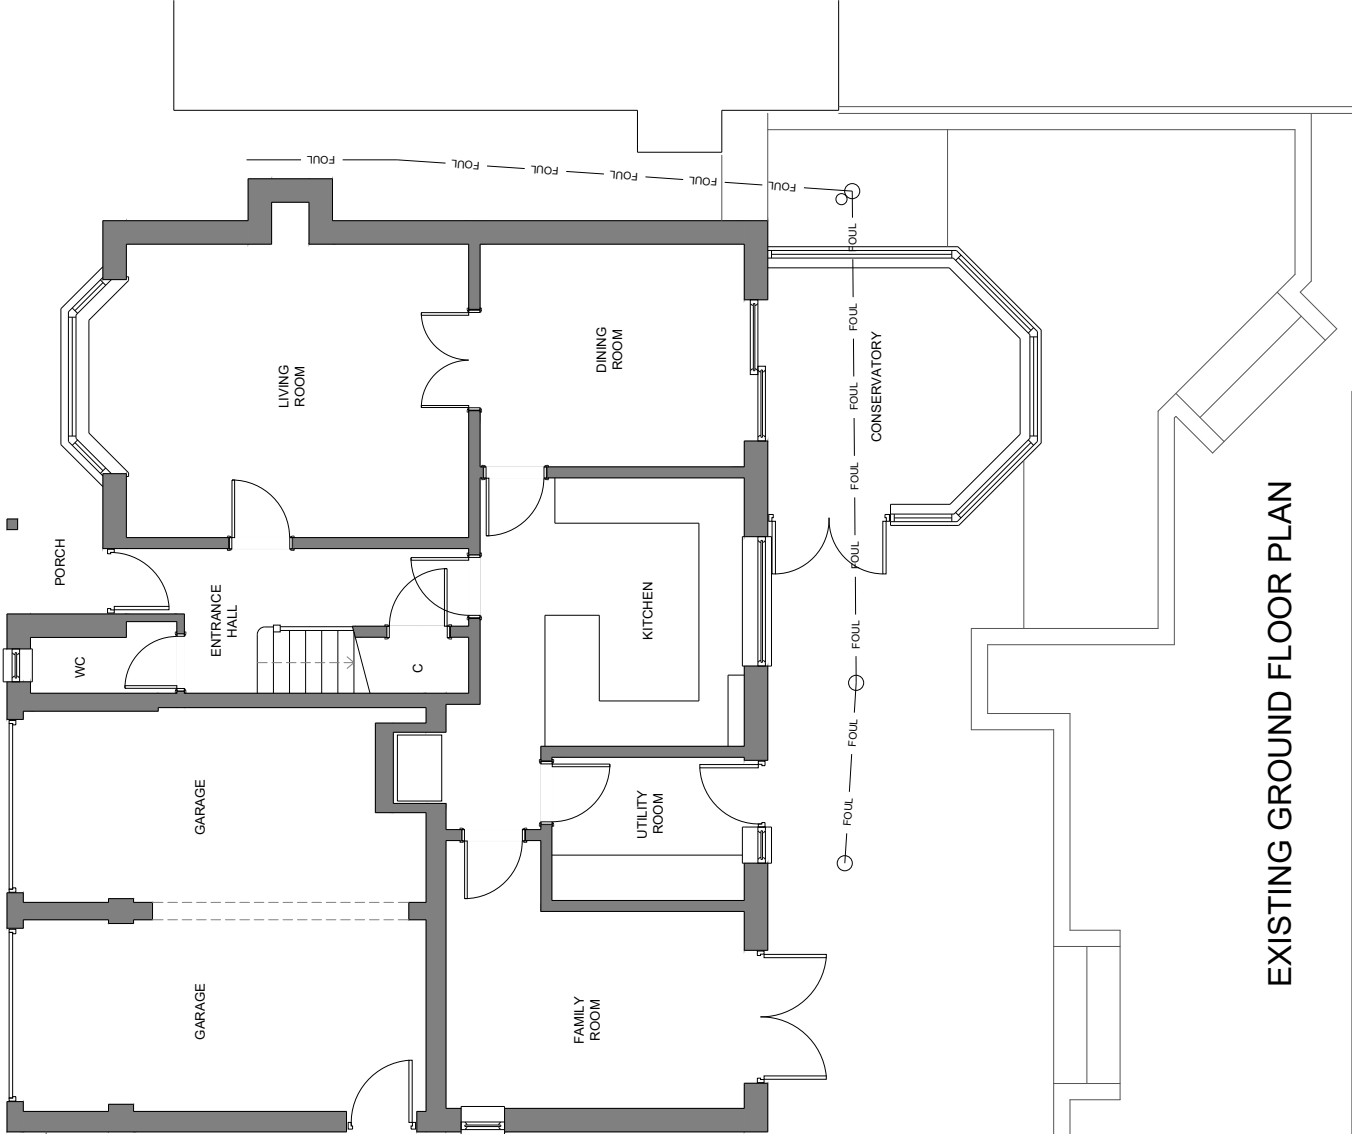


EXISTING GROUND FLOOR PLAN

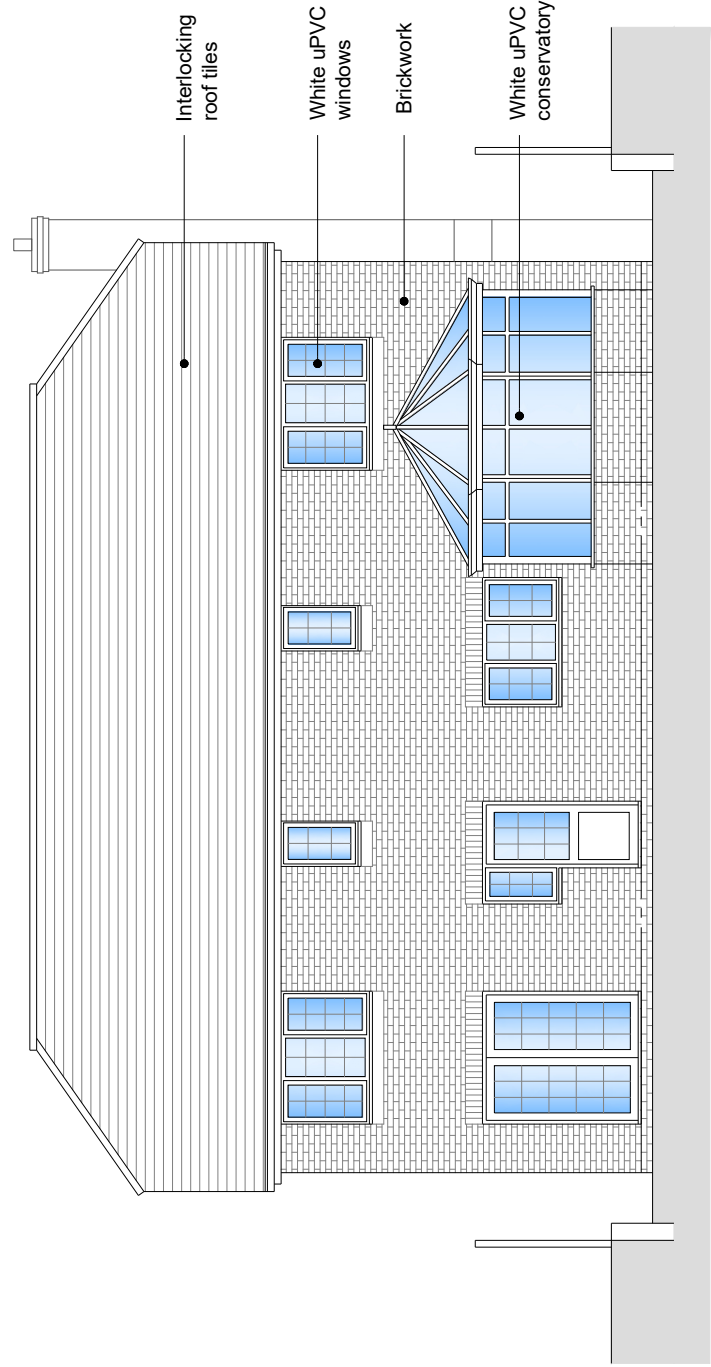


EXISTING REAR ELEVATION

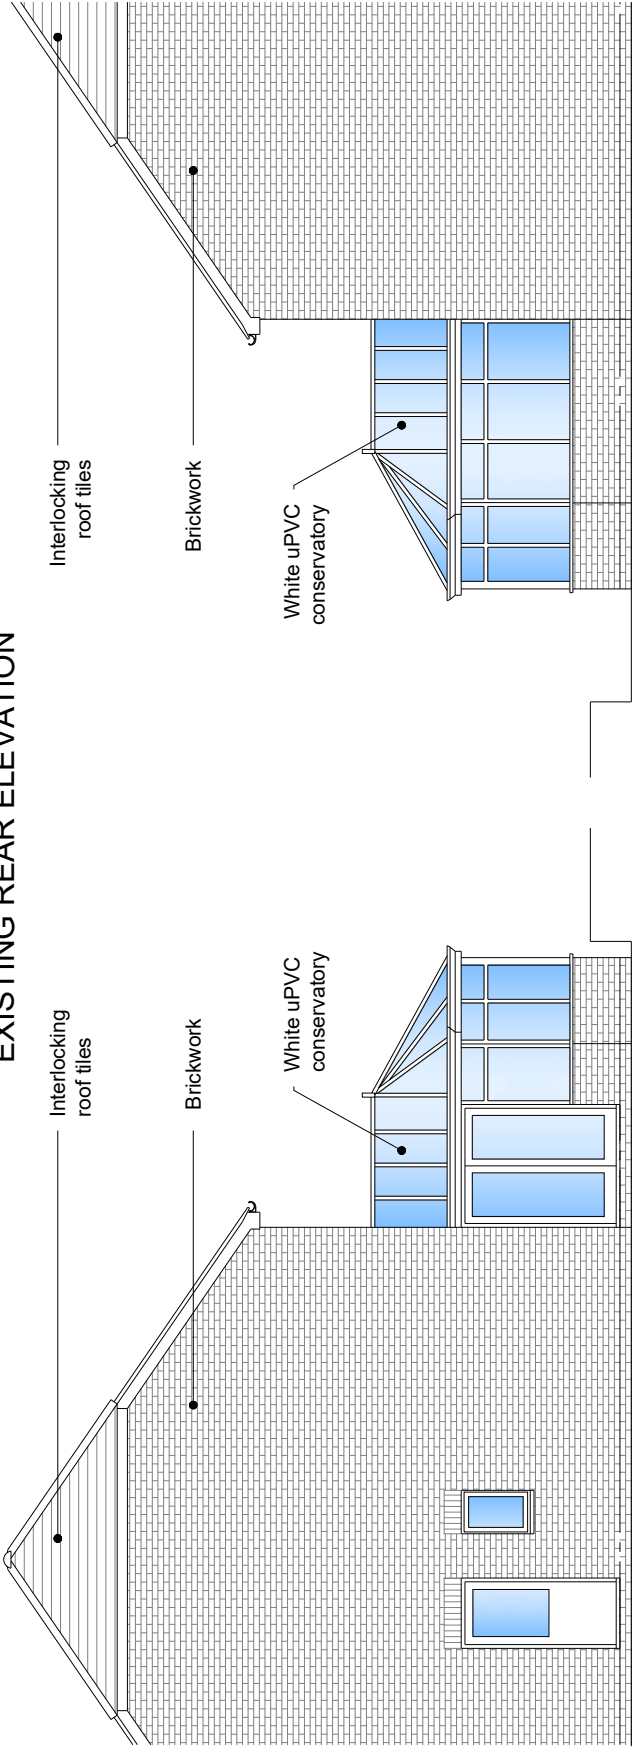

EXISTING SIDE ELEVATION

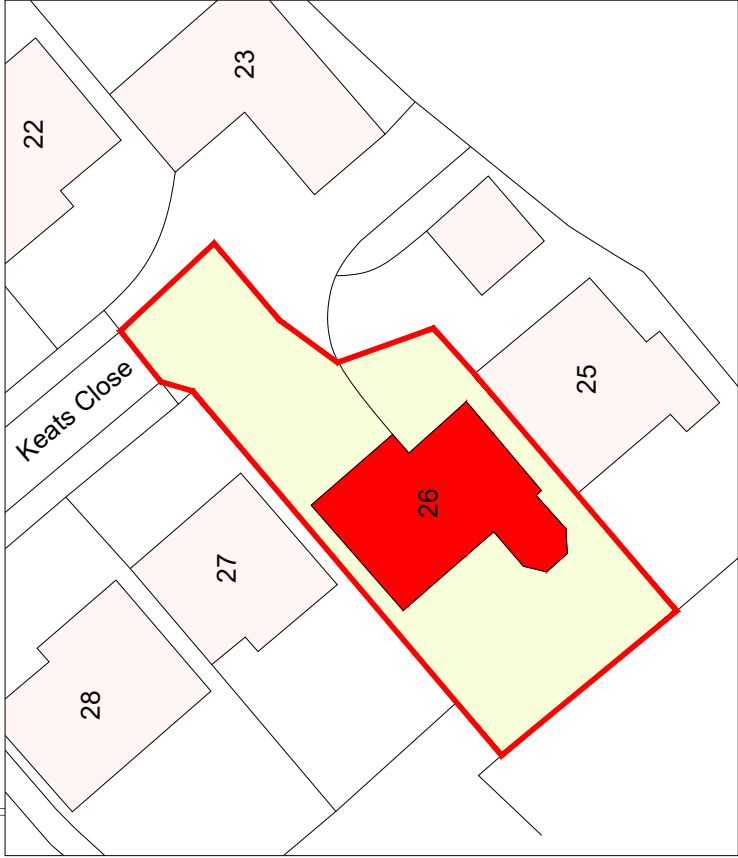


EXISTING BLOCK PLAN 1:500

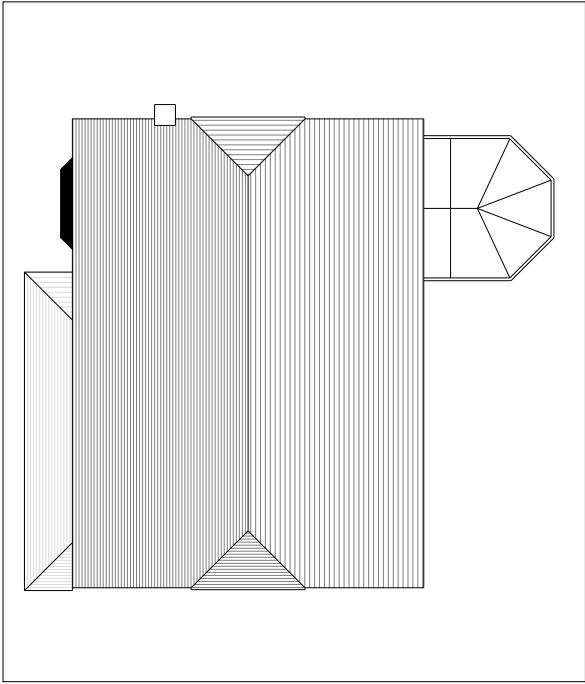

EXISTING ROOF PLAN 1:200

EXISTING SIDE ELEVATION

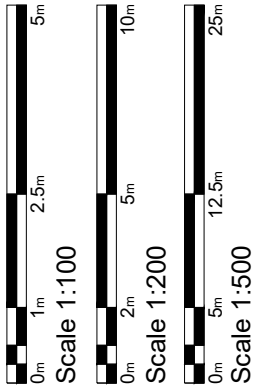

 Heatherlands Bracken Lane Storrington West Sussex RH20 3HS T: 01903 740033 E: office@markalforddesign.com	drawn by: MSA date: JAN '26 scale: 1:100/1:200/1:500 @ A3
	issue status: FOR LAWFULNESS CERTIFICATE (proposed use)
	drawing number: 25585 / PD100 revision:

This drawing may not be used or reproduced without written consent. Copyright reserved
No dimensions to be scaled from this drawing except for Planning purposes.