

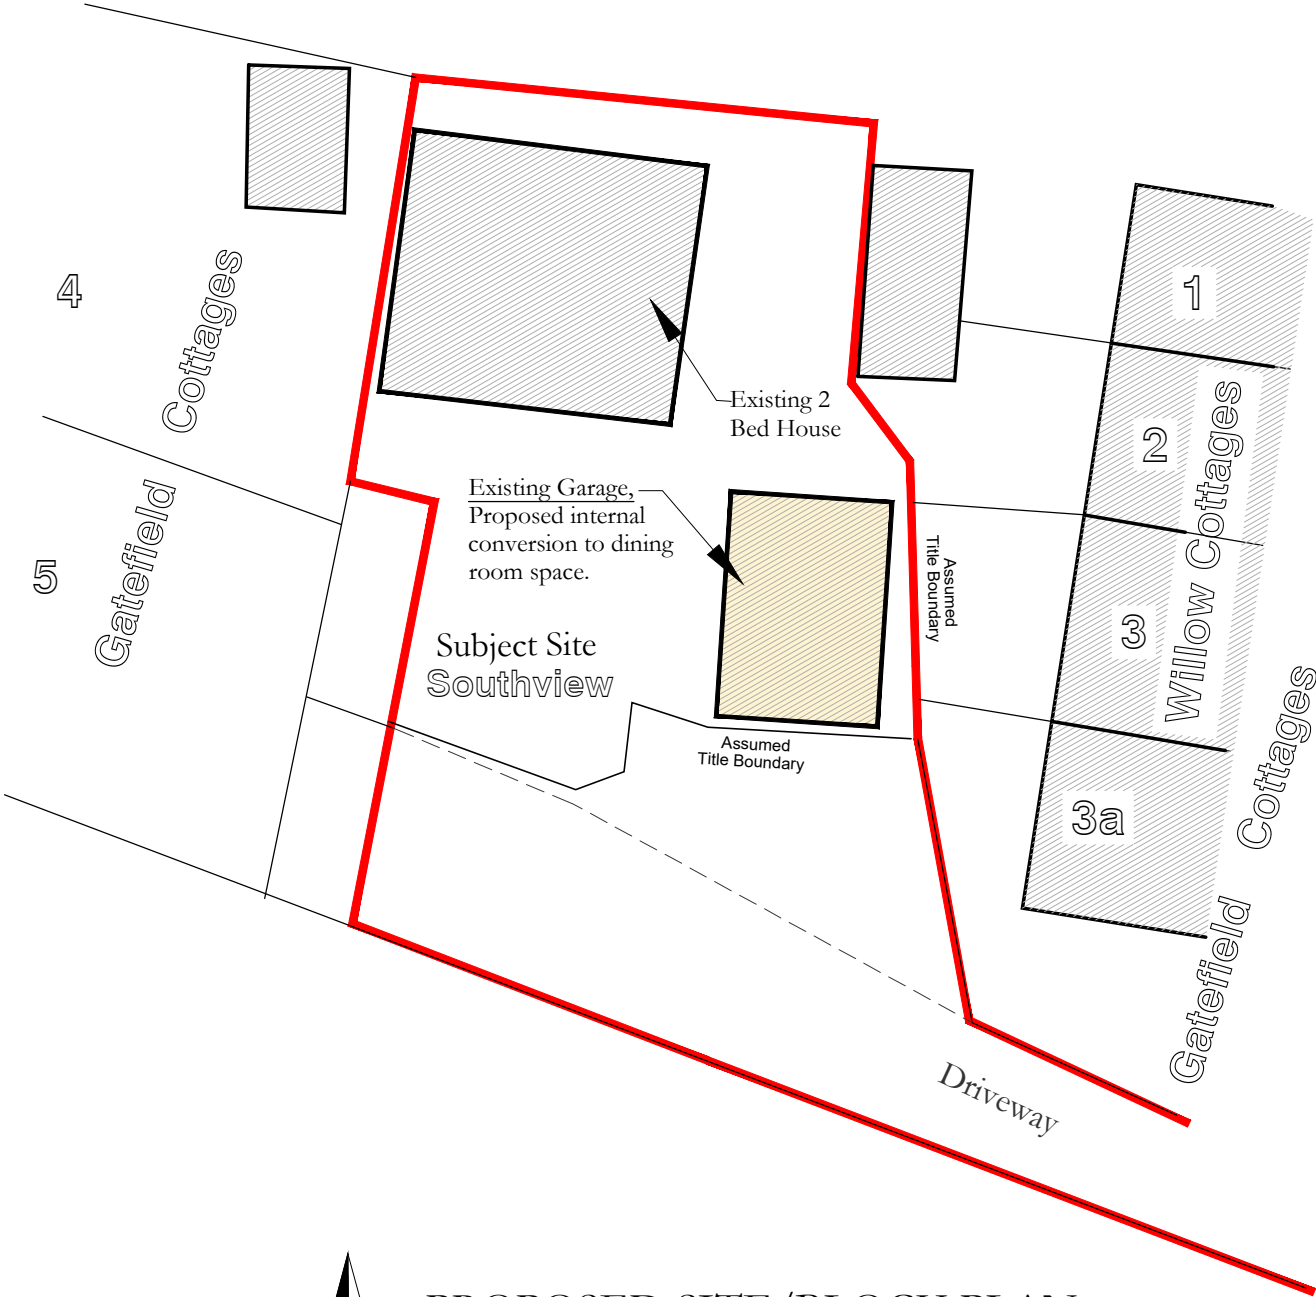
 


PROPOSED SITE/BLOCK PLAN
SCALE 1 : 200 @ A3

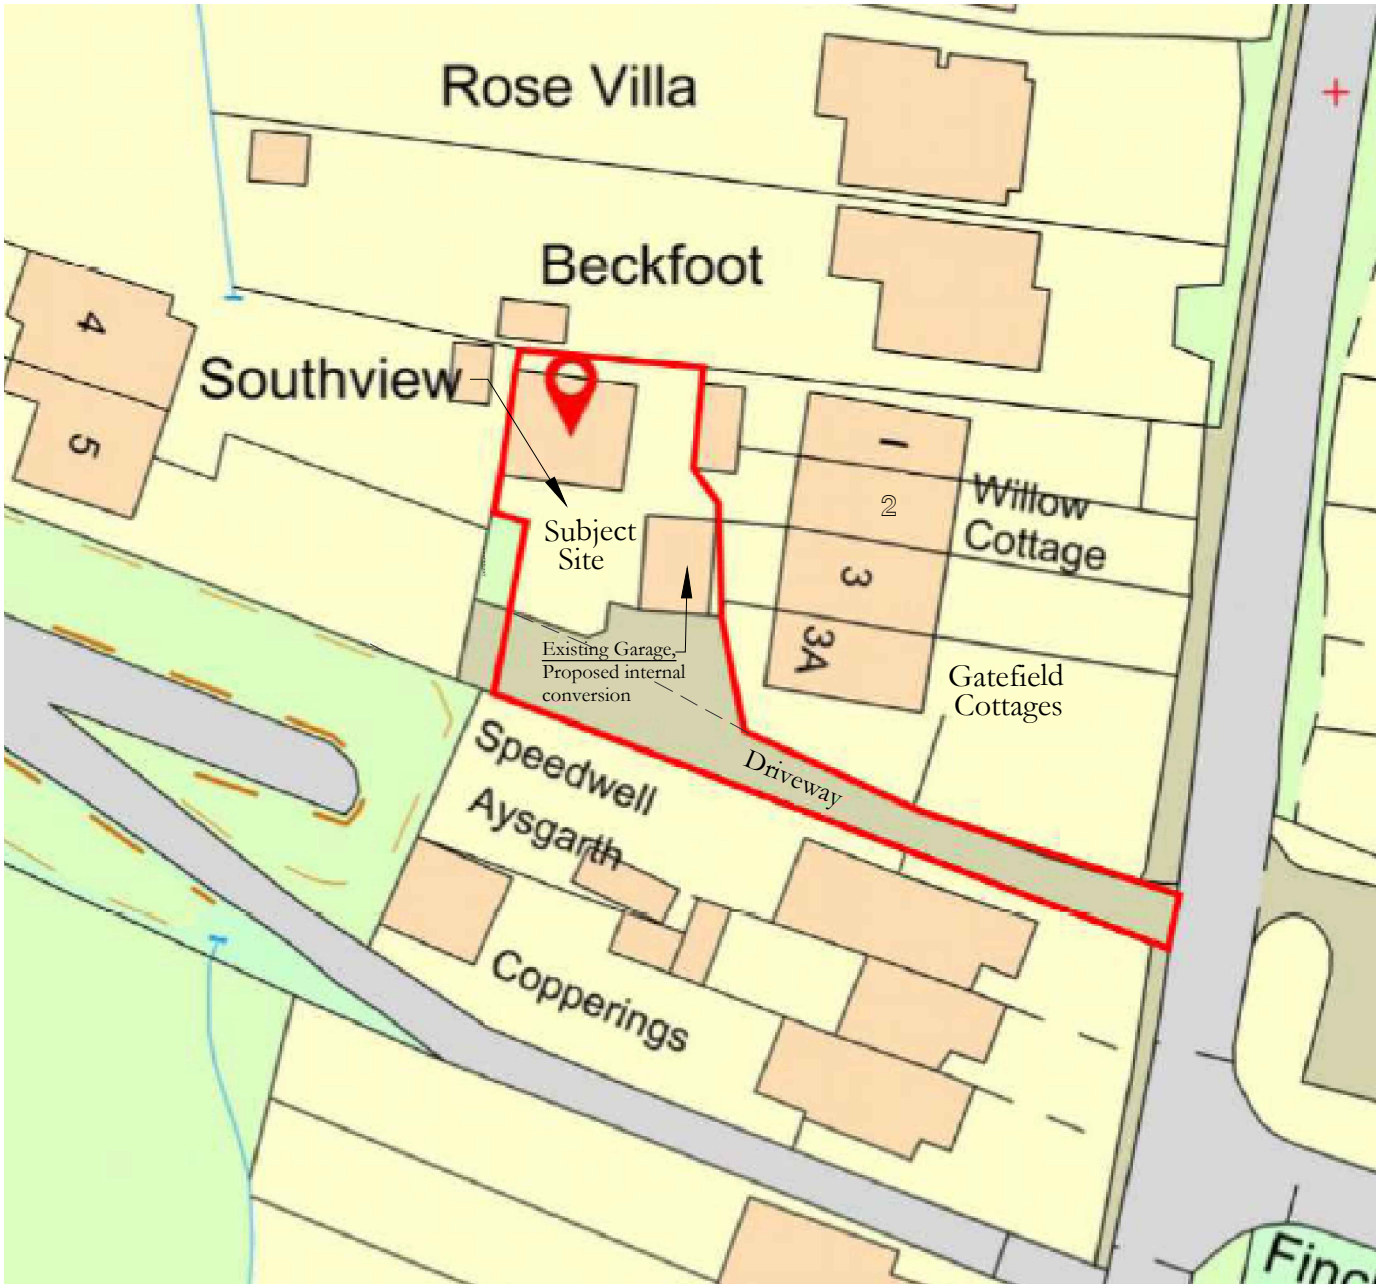

LOCALITY PLAN
SCALE 1 : 1250 @ A3

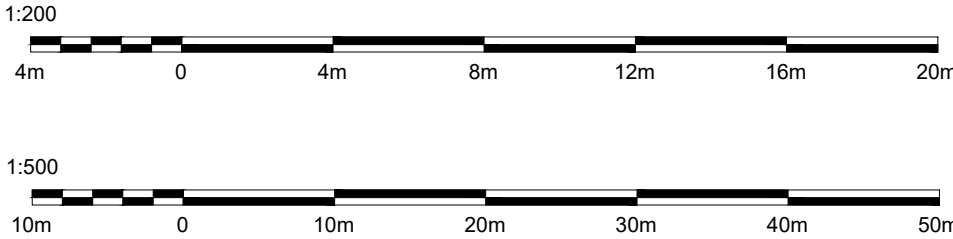

General Project Notes and Caveats.

OS Map and Title Plan-Deed:
The site plan, title boundaries and adjoining properties drawn are based on the OS map, Title plan & visual inspection on site.
Planning Permit:
This proposal is subject a planning application being lodged and approved prior to construction commencing.

Marlon Haus Ltd
Architecture - Sustainability
M: 07591 936671
E: mark@marlonhaus.com
W: www.marlonhaus.com
A: 25 Depot Road, Horsham RH13 5HE West Sussex

PROJECT: Proposed Garage Conversion
CLIENT: Luke and Sophie Simpson
AT : Southview, Hayes Lane, Slinfold, RH13 0SQ
West Sussex

Job No: 26-24
Date: 18-03-26
Drawn By: M. Long
Issue: TP02

PAGE 05

Issue amendment notes:
11-08-26 Final Planning Drawings to lodge.

© Owned by 'Marlon Haus Ltd'