


8 Millais, Horsham, RH13 6BS
Existing Front Elevation and Roof Plan
Showing Proposed Alterations
Scale 1:100 **Drg. No. MH02**

Fascia Proposed for Upgrade to
Hung Clay Tiles

Existing Plastic Fascia to
Single Storey Section

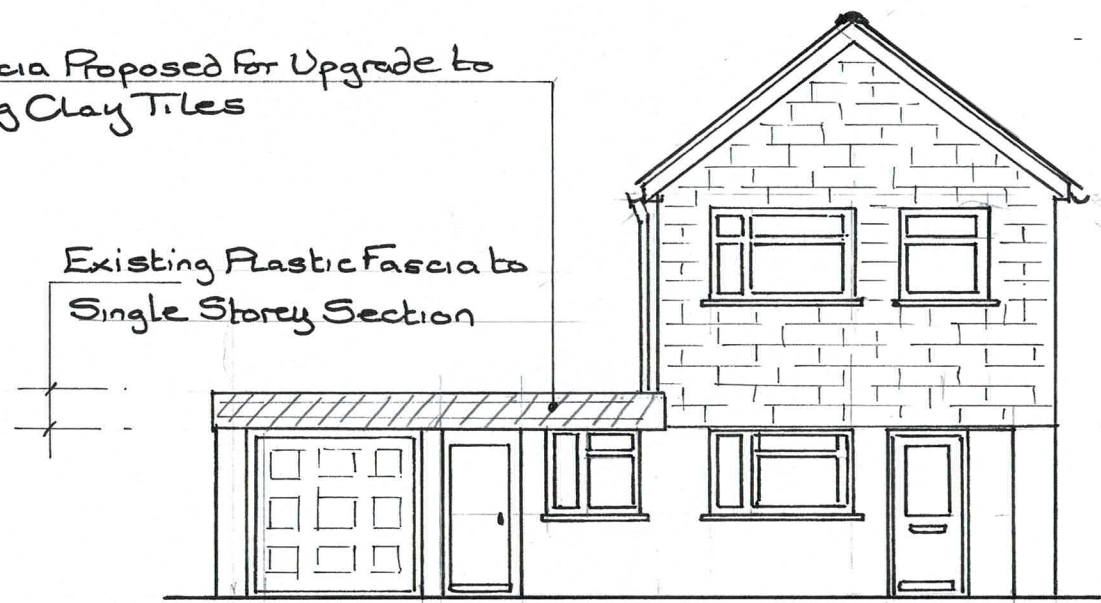


Extent of existing
Clay Tile Hanging

EXISTING FRONT ELEVATION

Showing Section of Fascia
Proposed for Replacement with
Hung Clay Tiles to Match Main Building

Line of Proposed Flat
Roof Extension

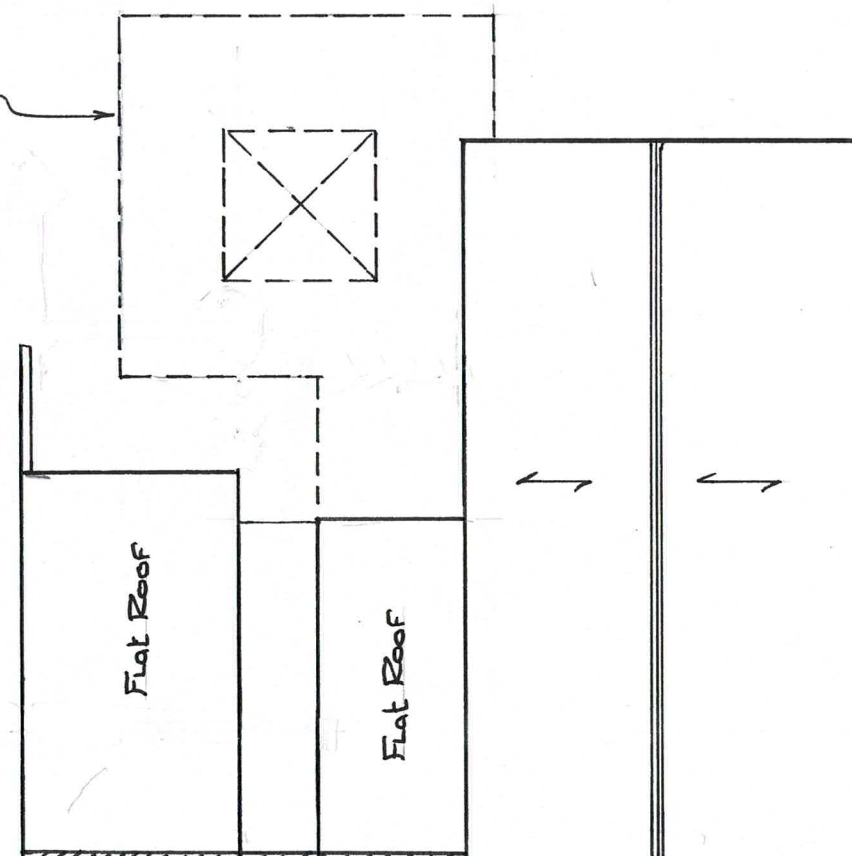

Proposed Fascia
Upgrade

EXISTING ROOF PLAN

Showing Proposed Rear Extension
and Front Fascia Upgrade.

0 1 2 3 4 5 M.

SCALE