


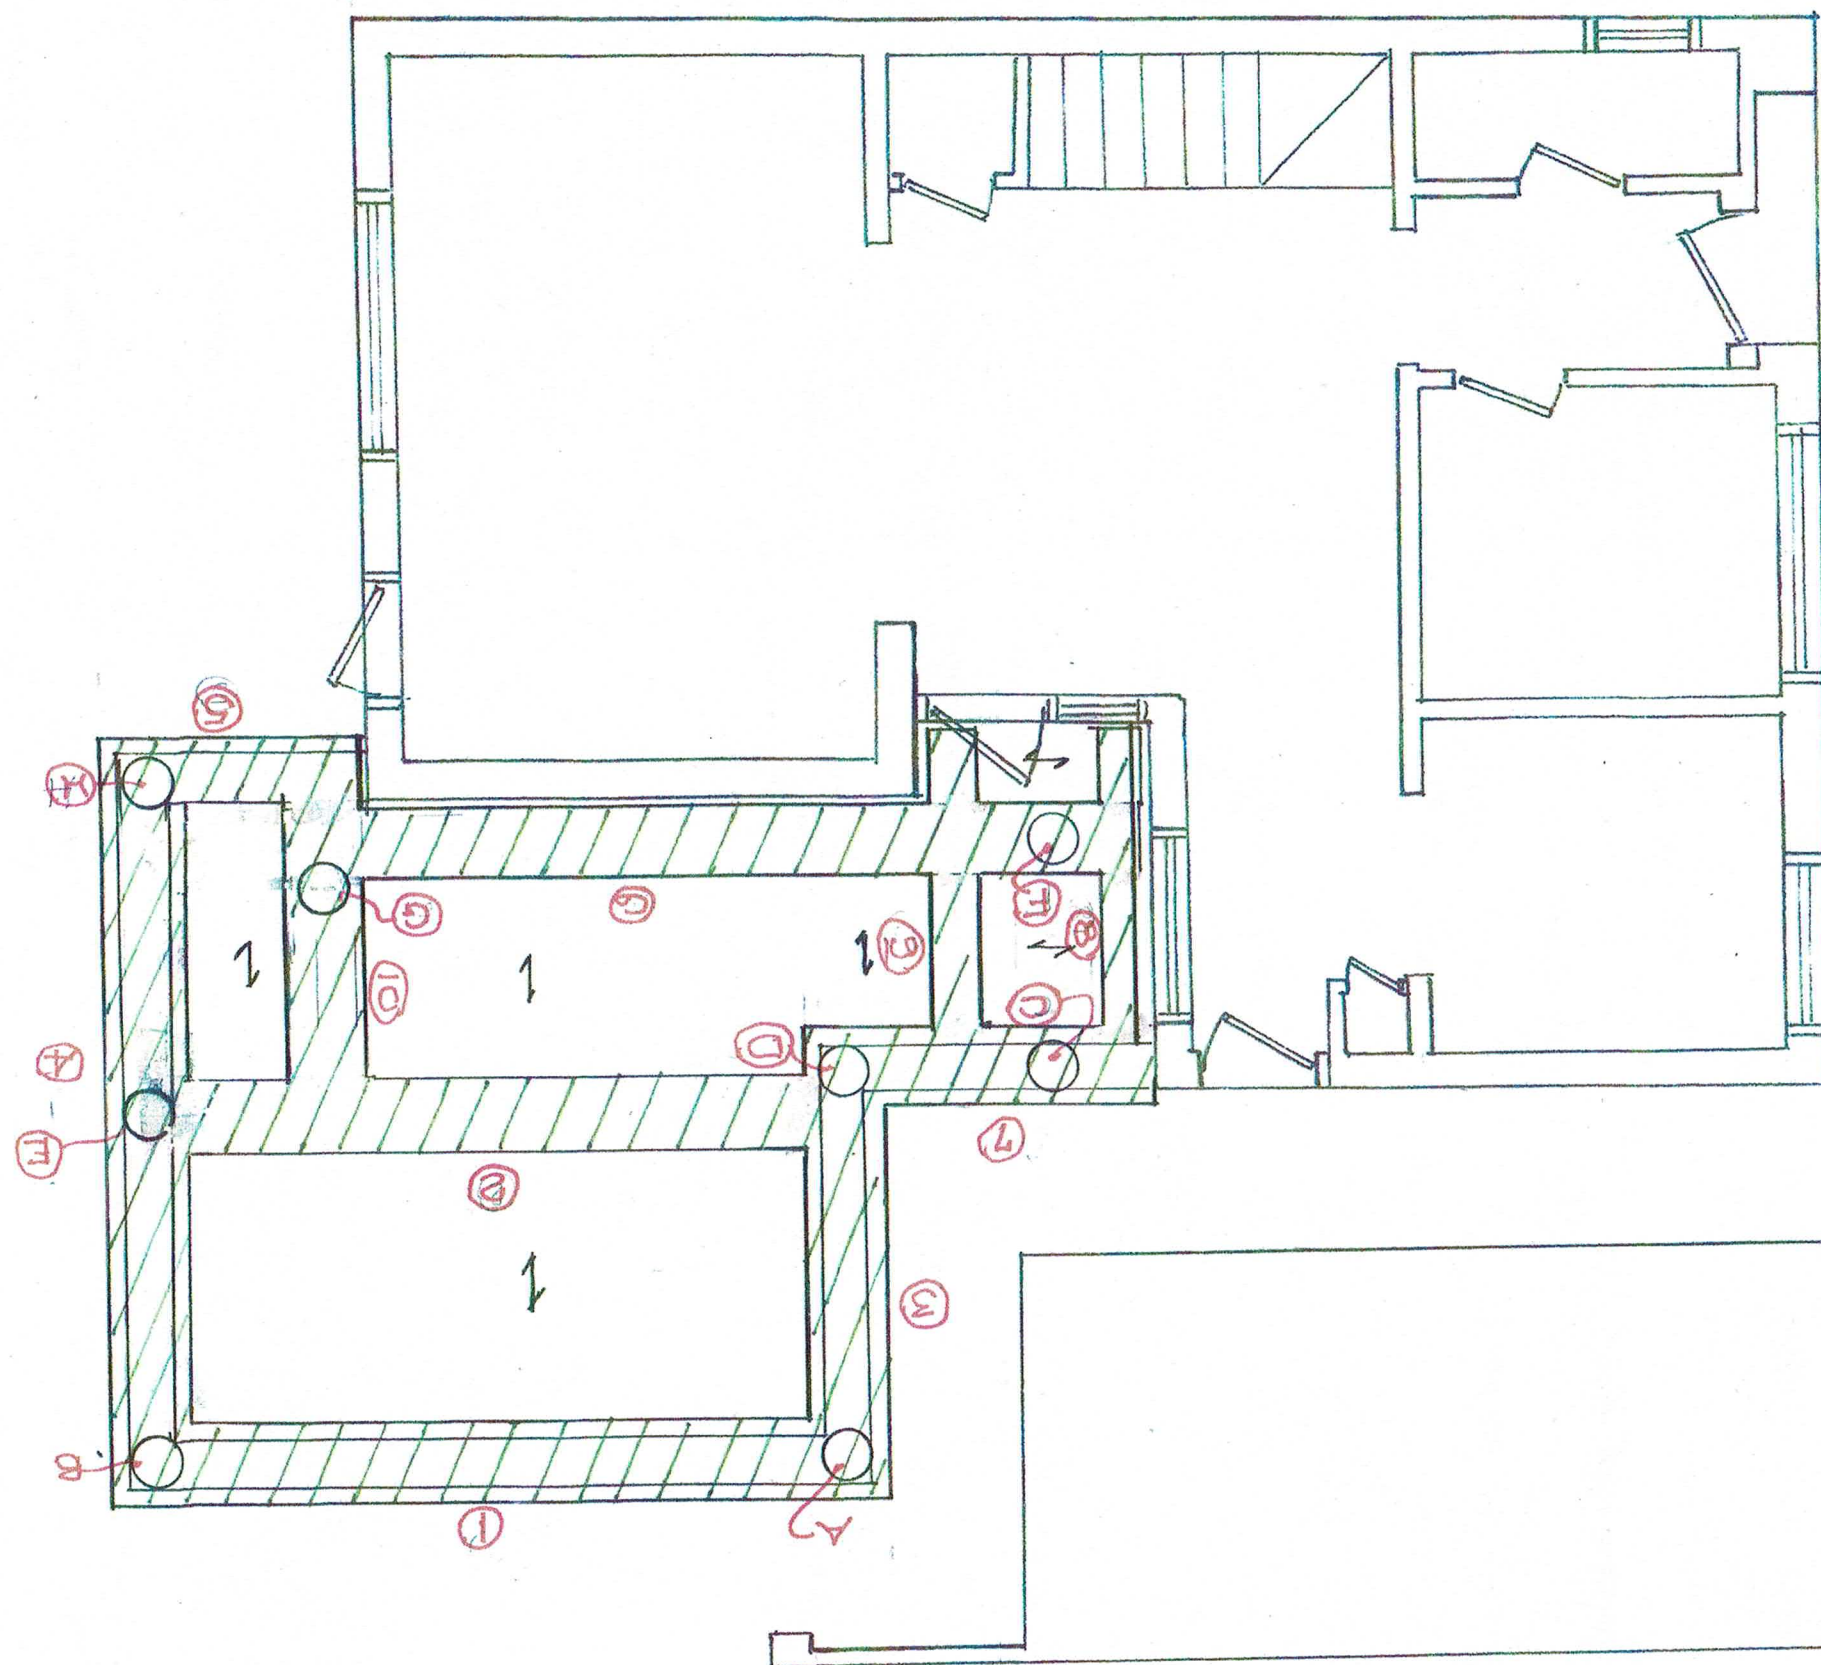

0 1 2 3 4 5 m.
SCALE

8 Millais, Horsham, RH13 6BS
Existing Ground Floor Plan Showing
Extent of Proposed Single Storey Extension
Scale 1:50 Drg. No. MH03