
 


8 Millais, Horsham, RH13 6BS

Existing Ground Floor Plan Showing
Framing to Single Storey Extension Roof

Scale 1:50

Drg. No. MH04

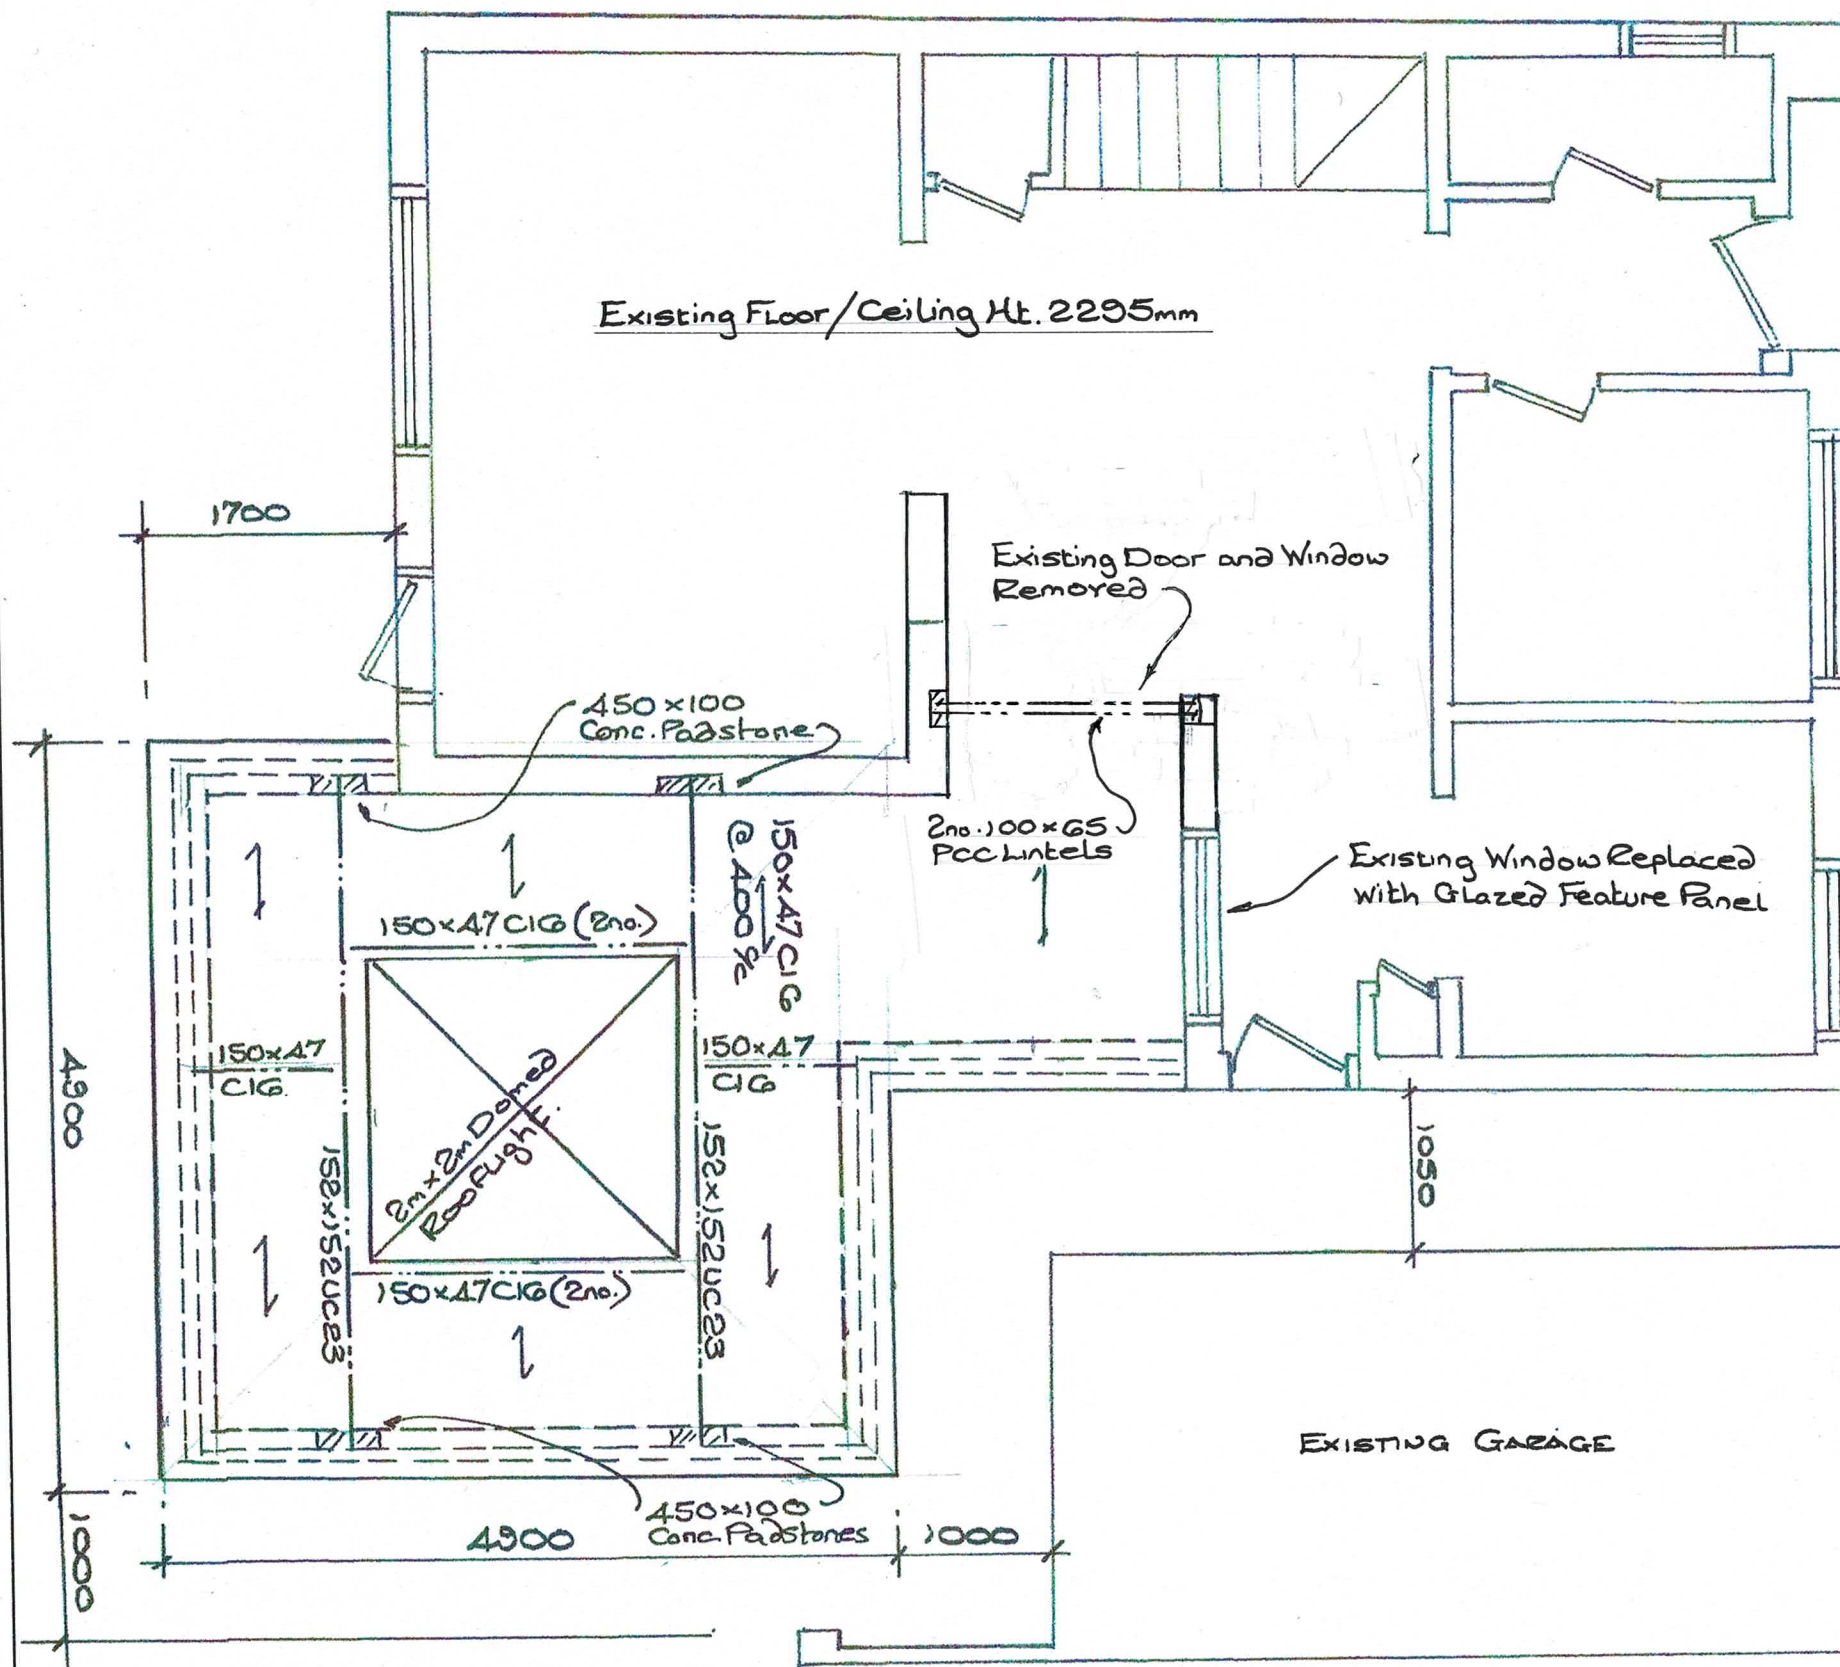

SCALE