



8 Millais, Horsham, RH13 6BS
Existing and Proposed Elevations
Scale 1:100 **Drg. No. MH01**

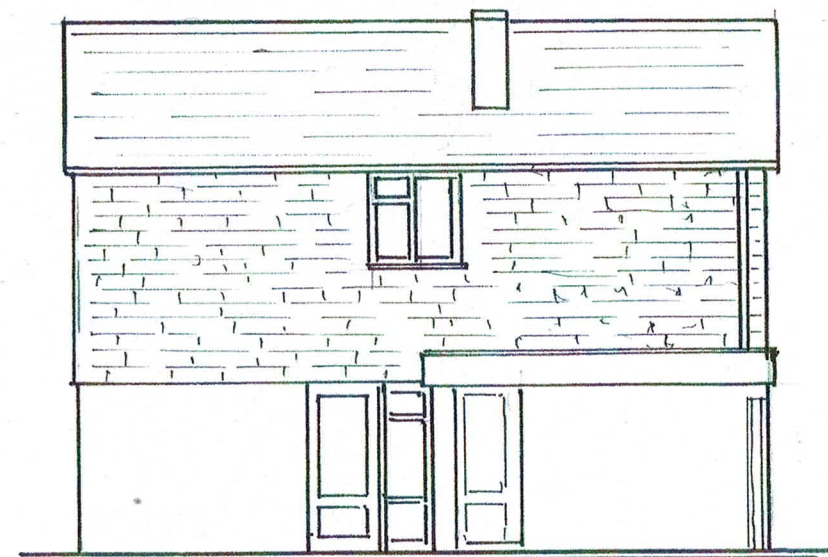


EXISTING REAR ELEVATION




EXISTING SIDE ELEVATION (LHS)

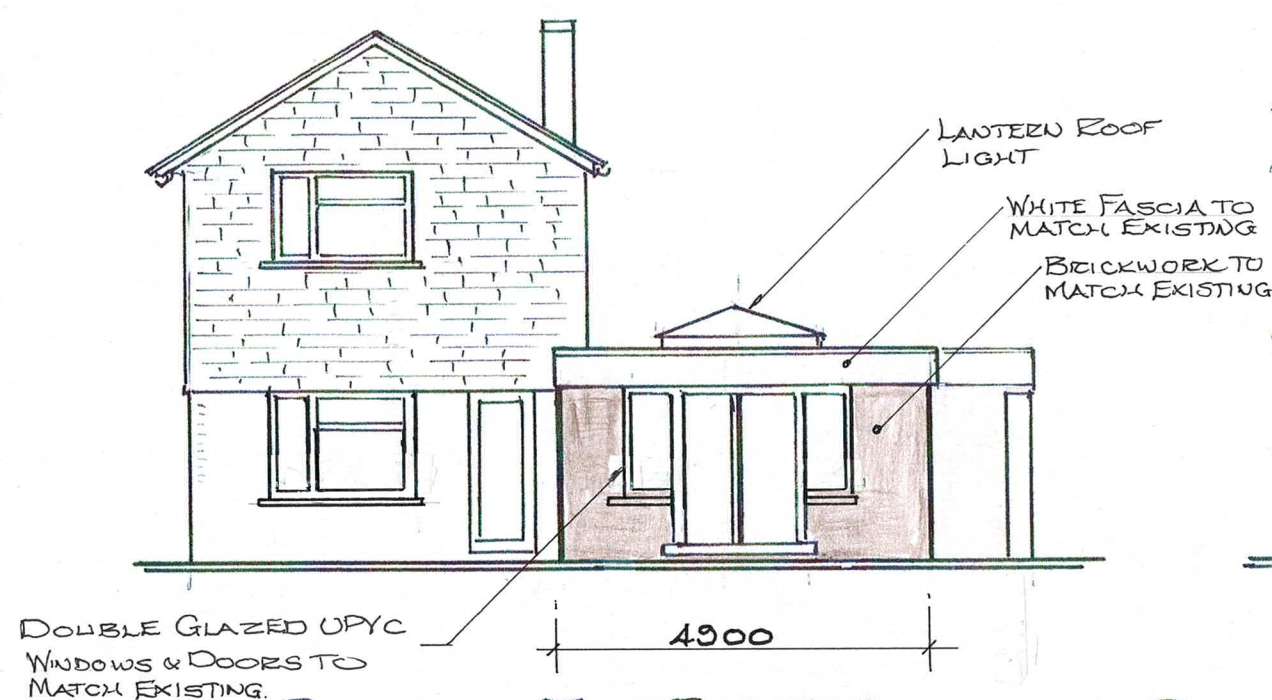

PROPOSED REAR ELEVATION

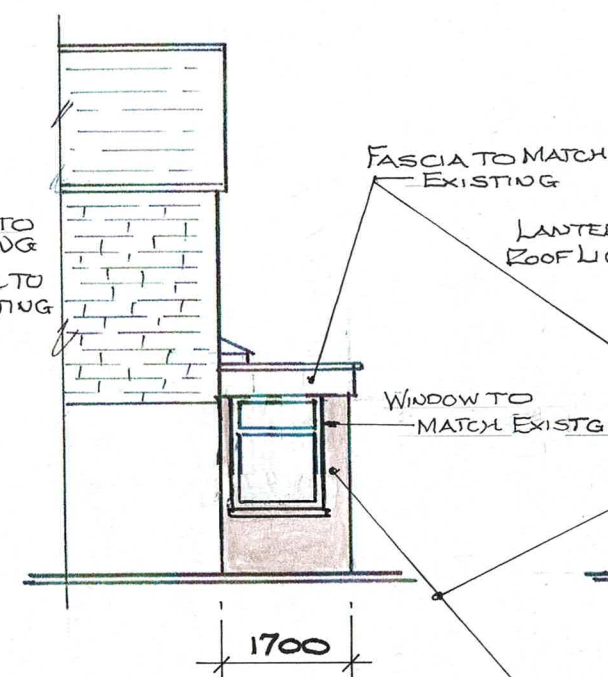

PROPOSED SIDE ELEVATION
R.H.S.

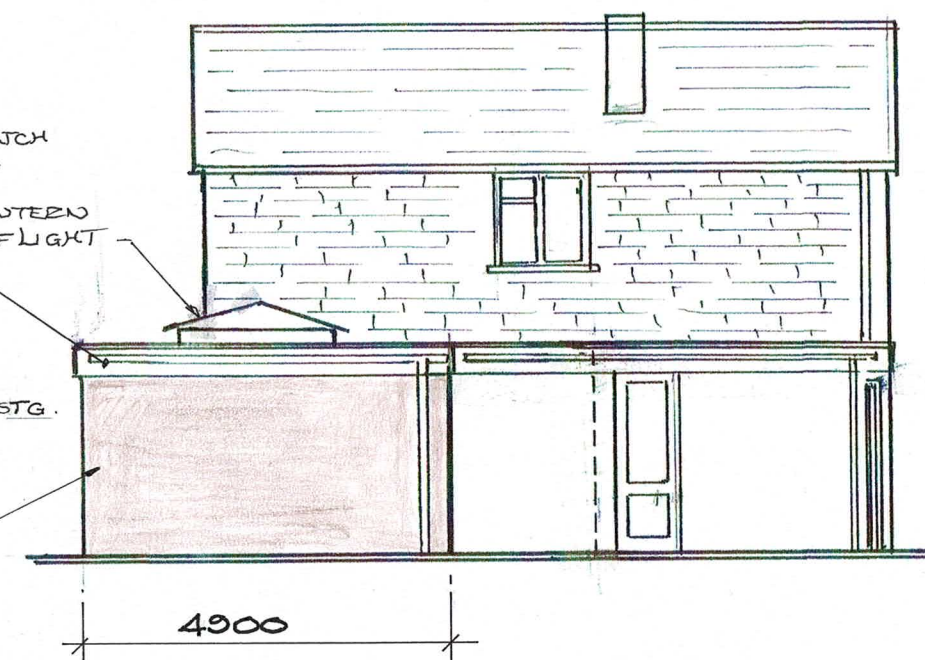

PROPOSED SIDE ELEVATION (LHS)