




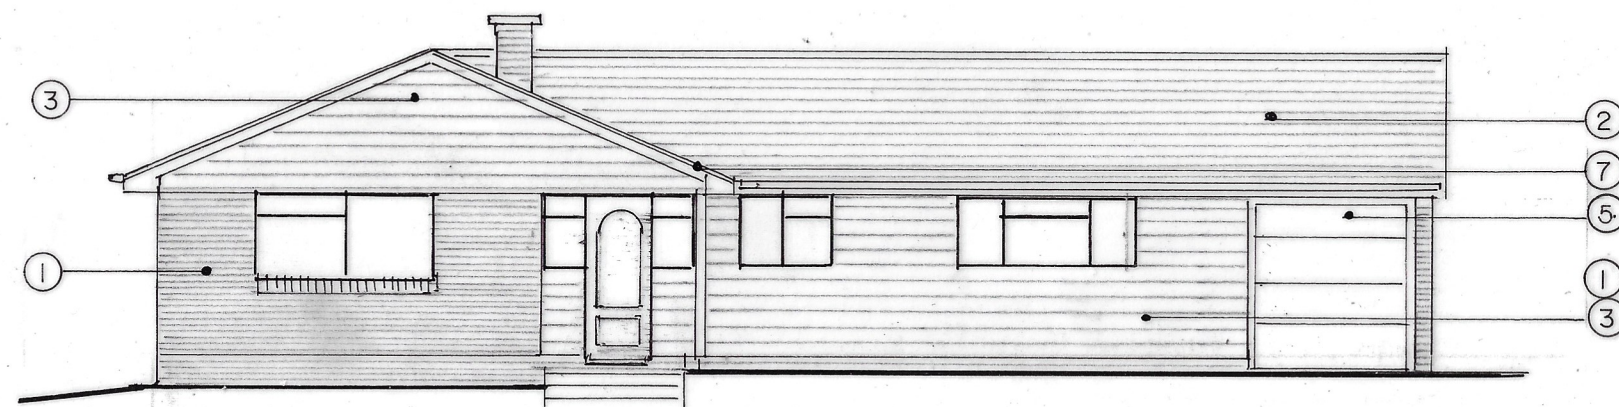


Existing Front Elevation N.W.

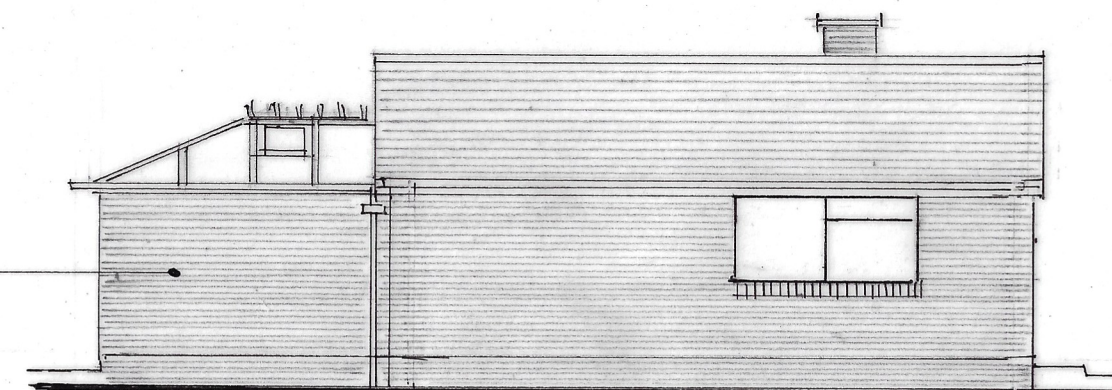


Existing Side Elevation S.W.

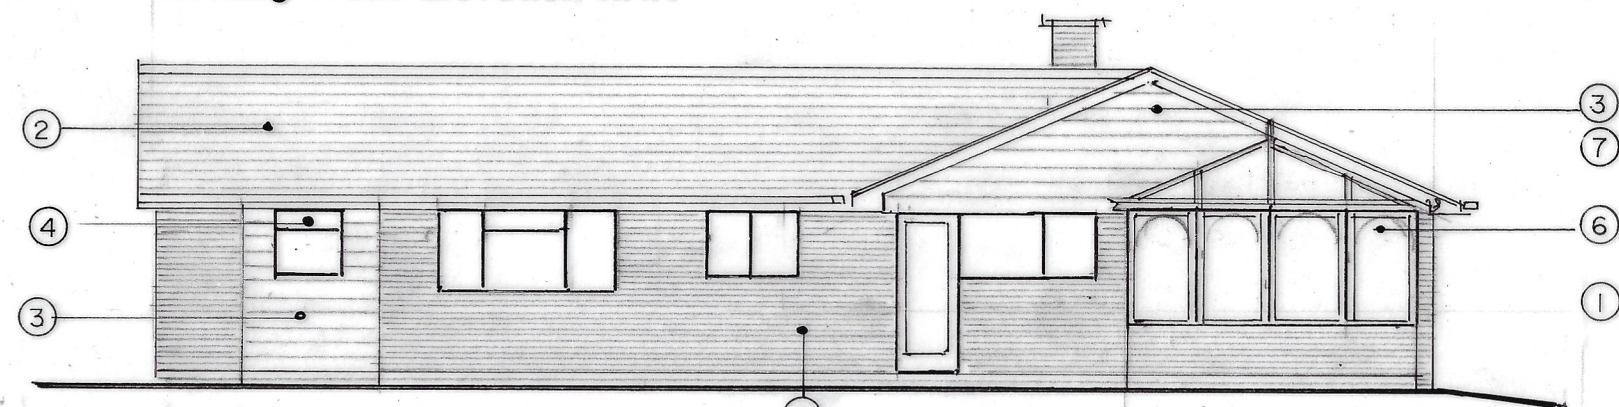

Existing Rear Elevation S.E.

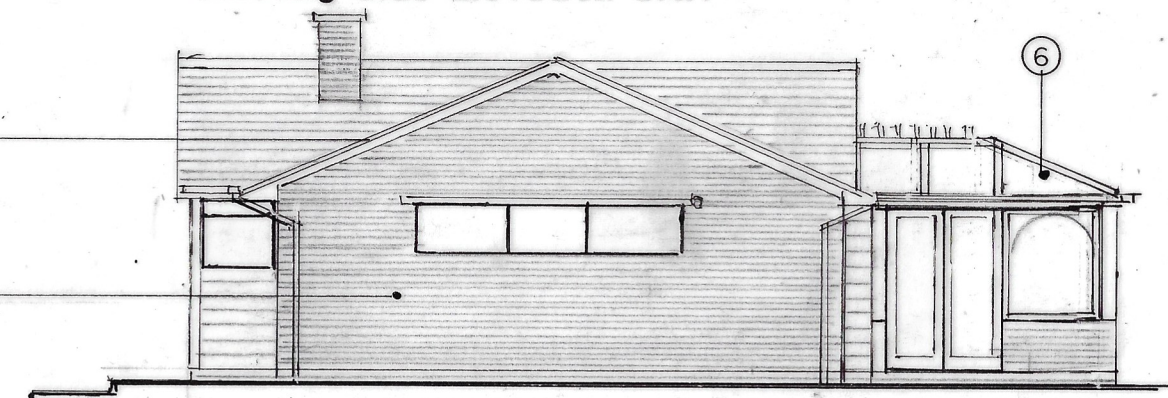

Existing Side Elevation N.E.

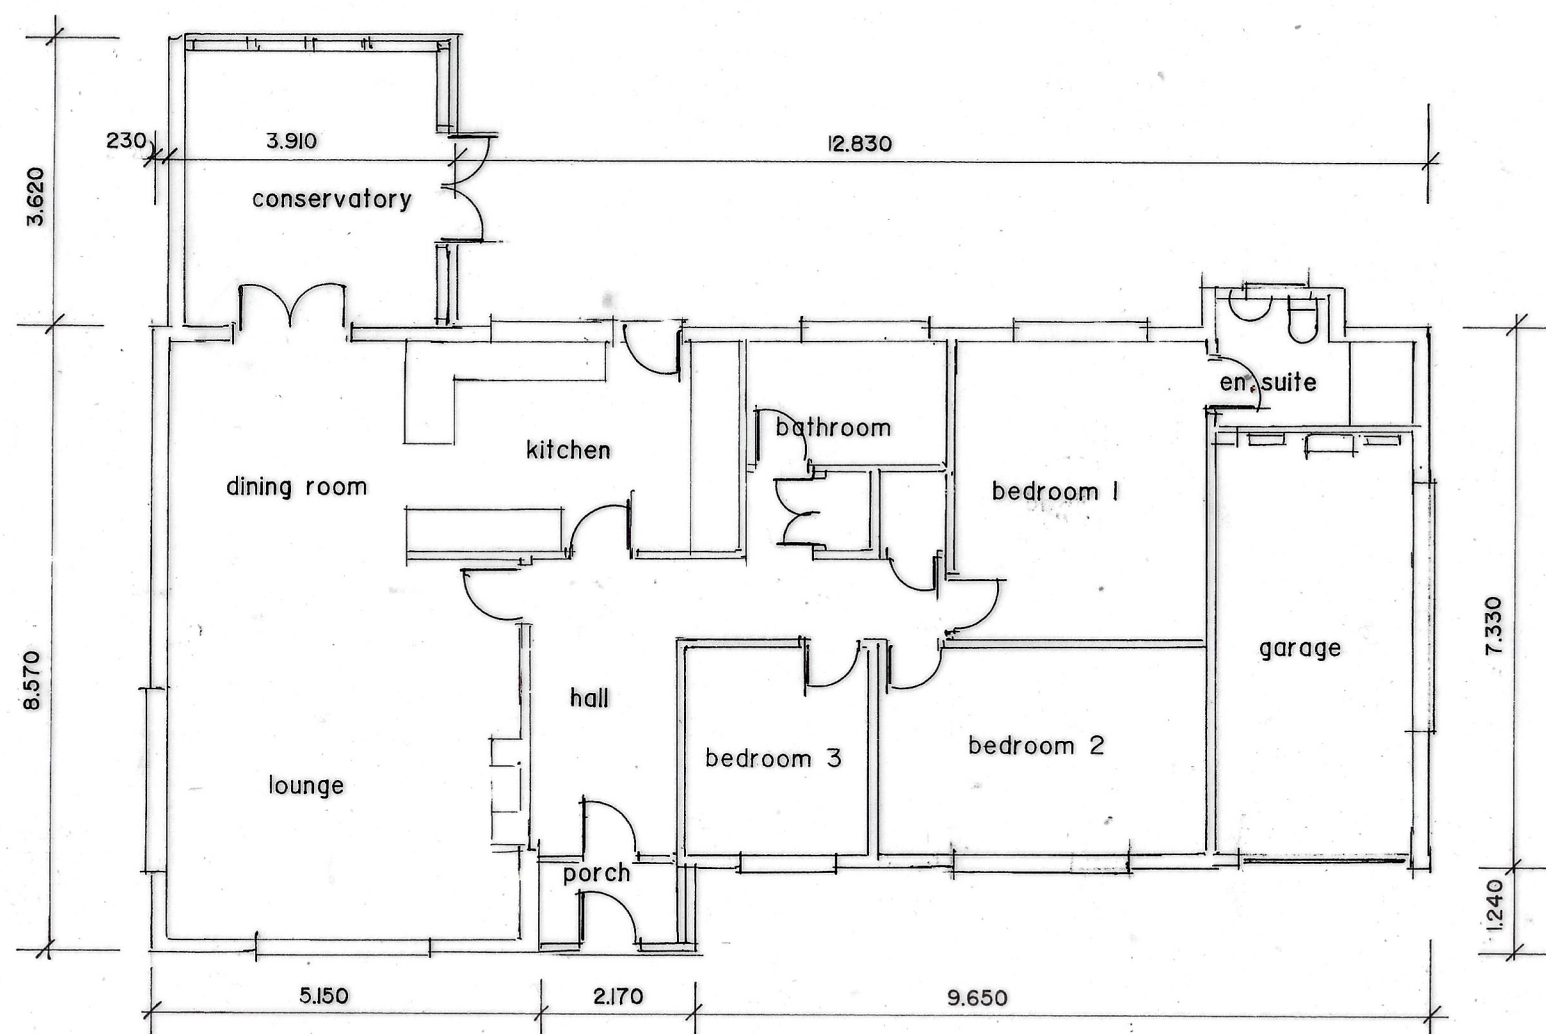

Existing Floor Plan

0 1 2 3
scale 1/100 at A3

Existing materials

- 1 - Face brickwork
- 2 - Concrete interlocking tiles
- 3 - White shiplap boarding
- 4 - White uPVC double glazed windows
- 5 - White up and over garage door
- 6 - White uPVC purpose built conservatory
- 7 - White uPVC fascias, bargeboards, gutters and downpipes

MKH/02

scale: 1/100 date Aug 2026 drawn: A.D.

A.D.PARTNERSHIP

Tel: 07392 109704

Proposed single storey side and rear extensions to 4 Kingfisher Way, Horsham, RH12 2LT for Mr K Morren.