




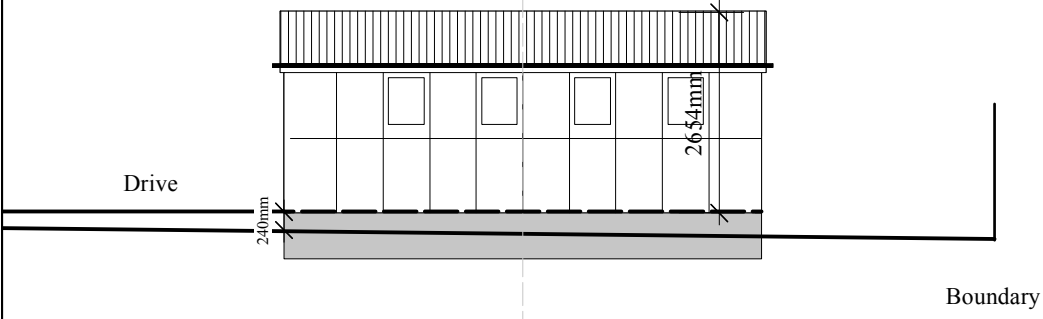


Side South elevation

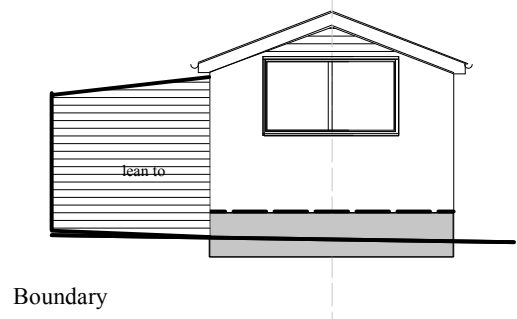


East rear elevation

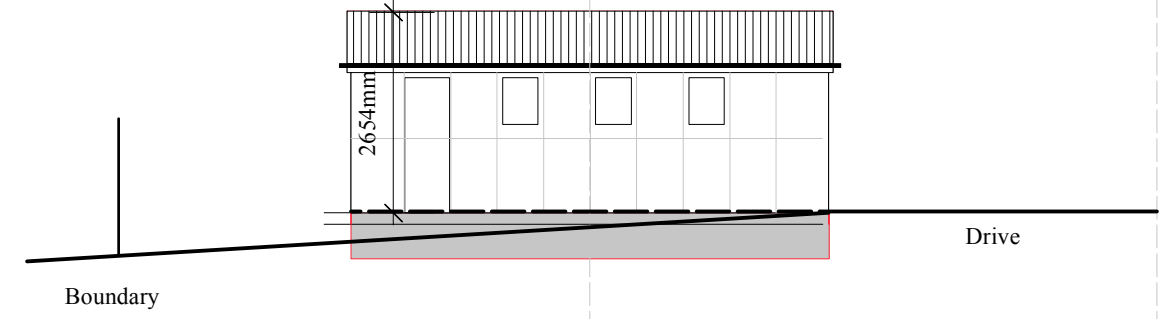


Side North elevation

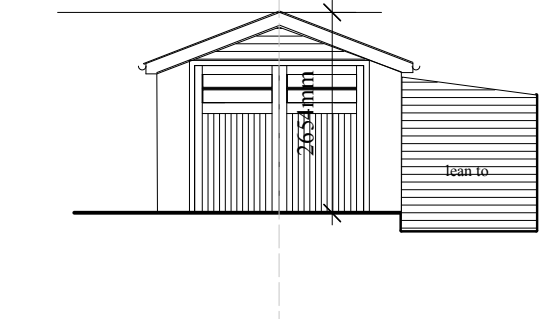


West front elevation

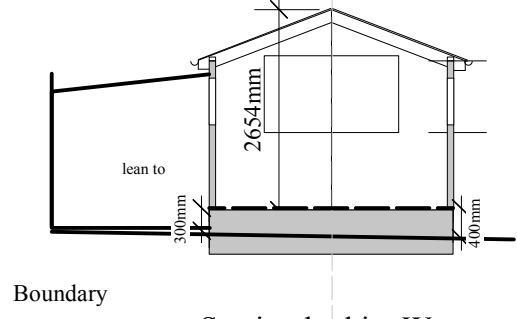


Section looking West

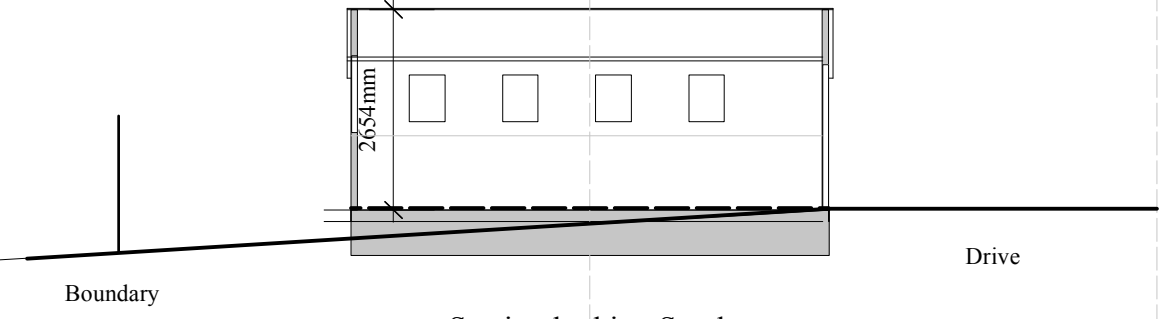

Section looking South

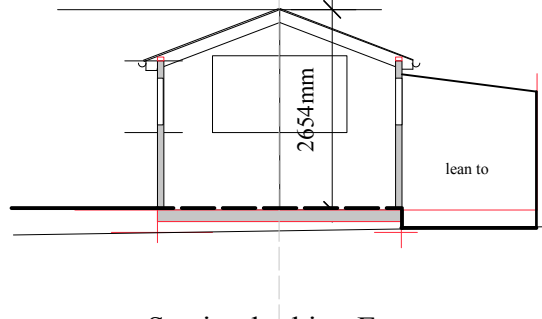

Section looking East

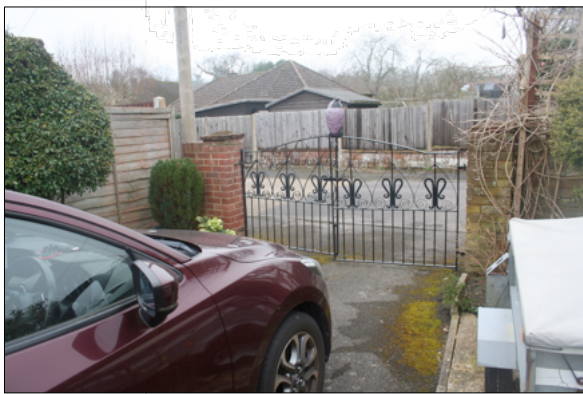


Drive and gates looking West



Front of garage looking east




South side elevation of garage

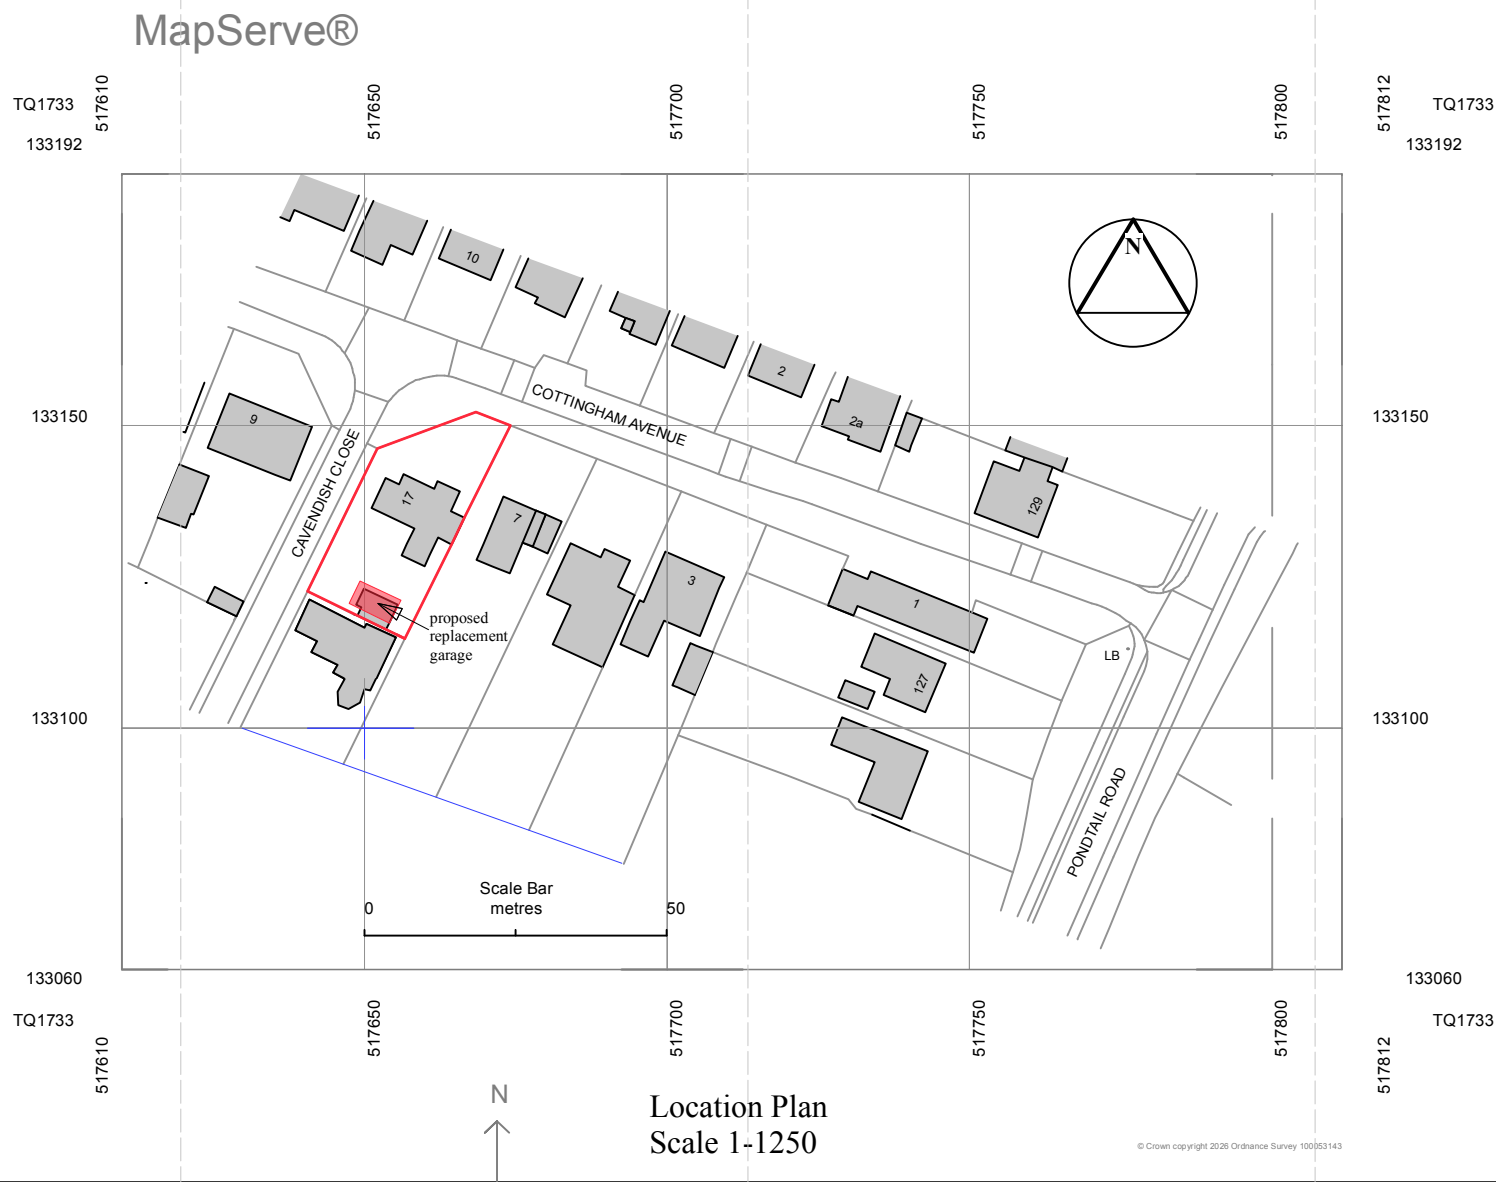

Location Plan
Scale 1-1250

Floor Plan
Scale 1-100

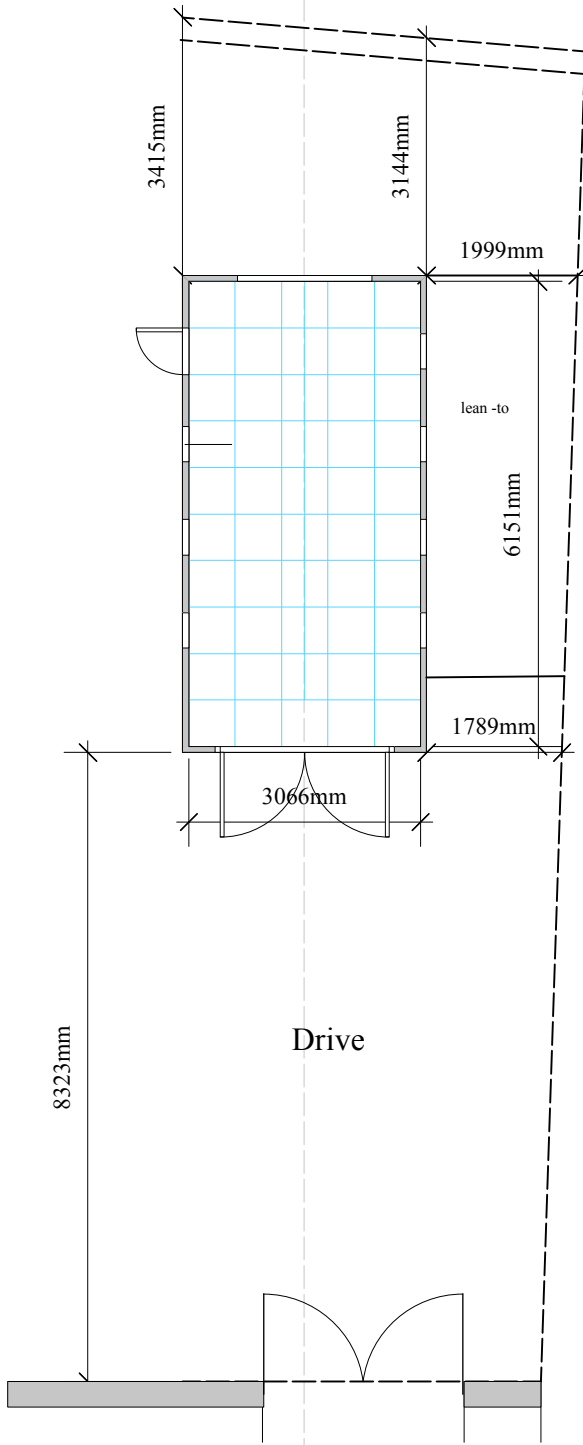


Drawing submitted as application for Certificate of lawful development
one of 2 drawings numbered Peel/26/01 and 02
19/06/2026
Horsham DC ref: DC/26/0995
Certificate of lawful development permitted 12/08/2026
Drawing submitted as application for Certificate of lawful development
one of 2 drawings numbered Peel/26/01A and 02A
August 2026

Sara Rudkin RIBA Architect
5 Thornden Cowfold Horsham West Sussex, RH13 8AG Tel: 01403 864 530.
e-mail: sararudkin@btinternet.com www.sararudkin.co.uk

Client: Mr Graham Peel

Location: 17 Cavendish Close Horsham West Sussex RH12 5HX.

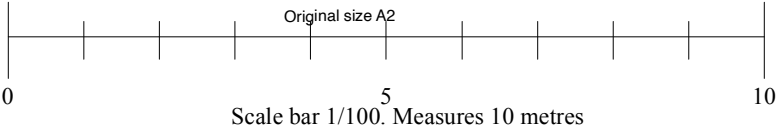

This drawing is Copyright. Refer to Architect concerning Licence for use.
Date: May 2026 Drawn : SER Scale(s): 1:1250 1:100

Title of project:
Proposed replacement garage

Title: Location Plan Existing Plan sections and elevations
Drawing No: PEEL/26/01A