




- Notes:-
1. All working dimensions to be checked on site.
 2. Any discrepancies between drawings of different scales, and between drawings and specification where appropriate to be notified to the designer.
 3. Copyright reserved. This drawing may only be used on the project specified in the title block. It may not be copied or disclosed to any third party without the prior written consent of the designer.

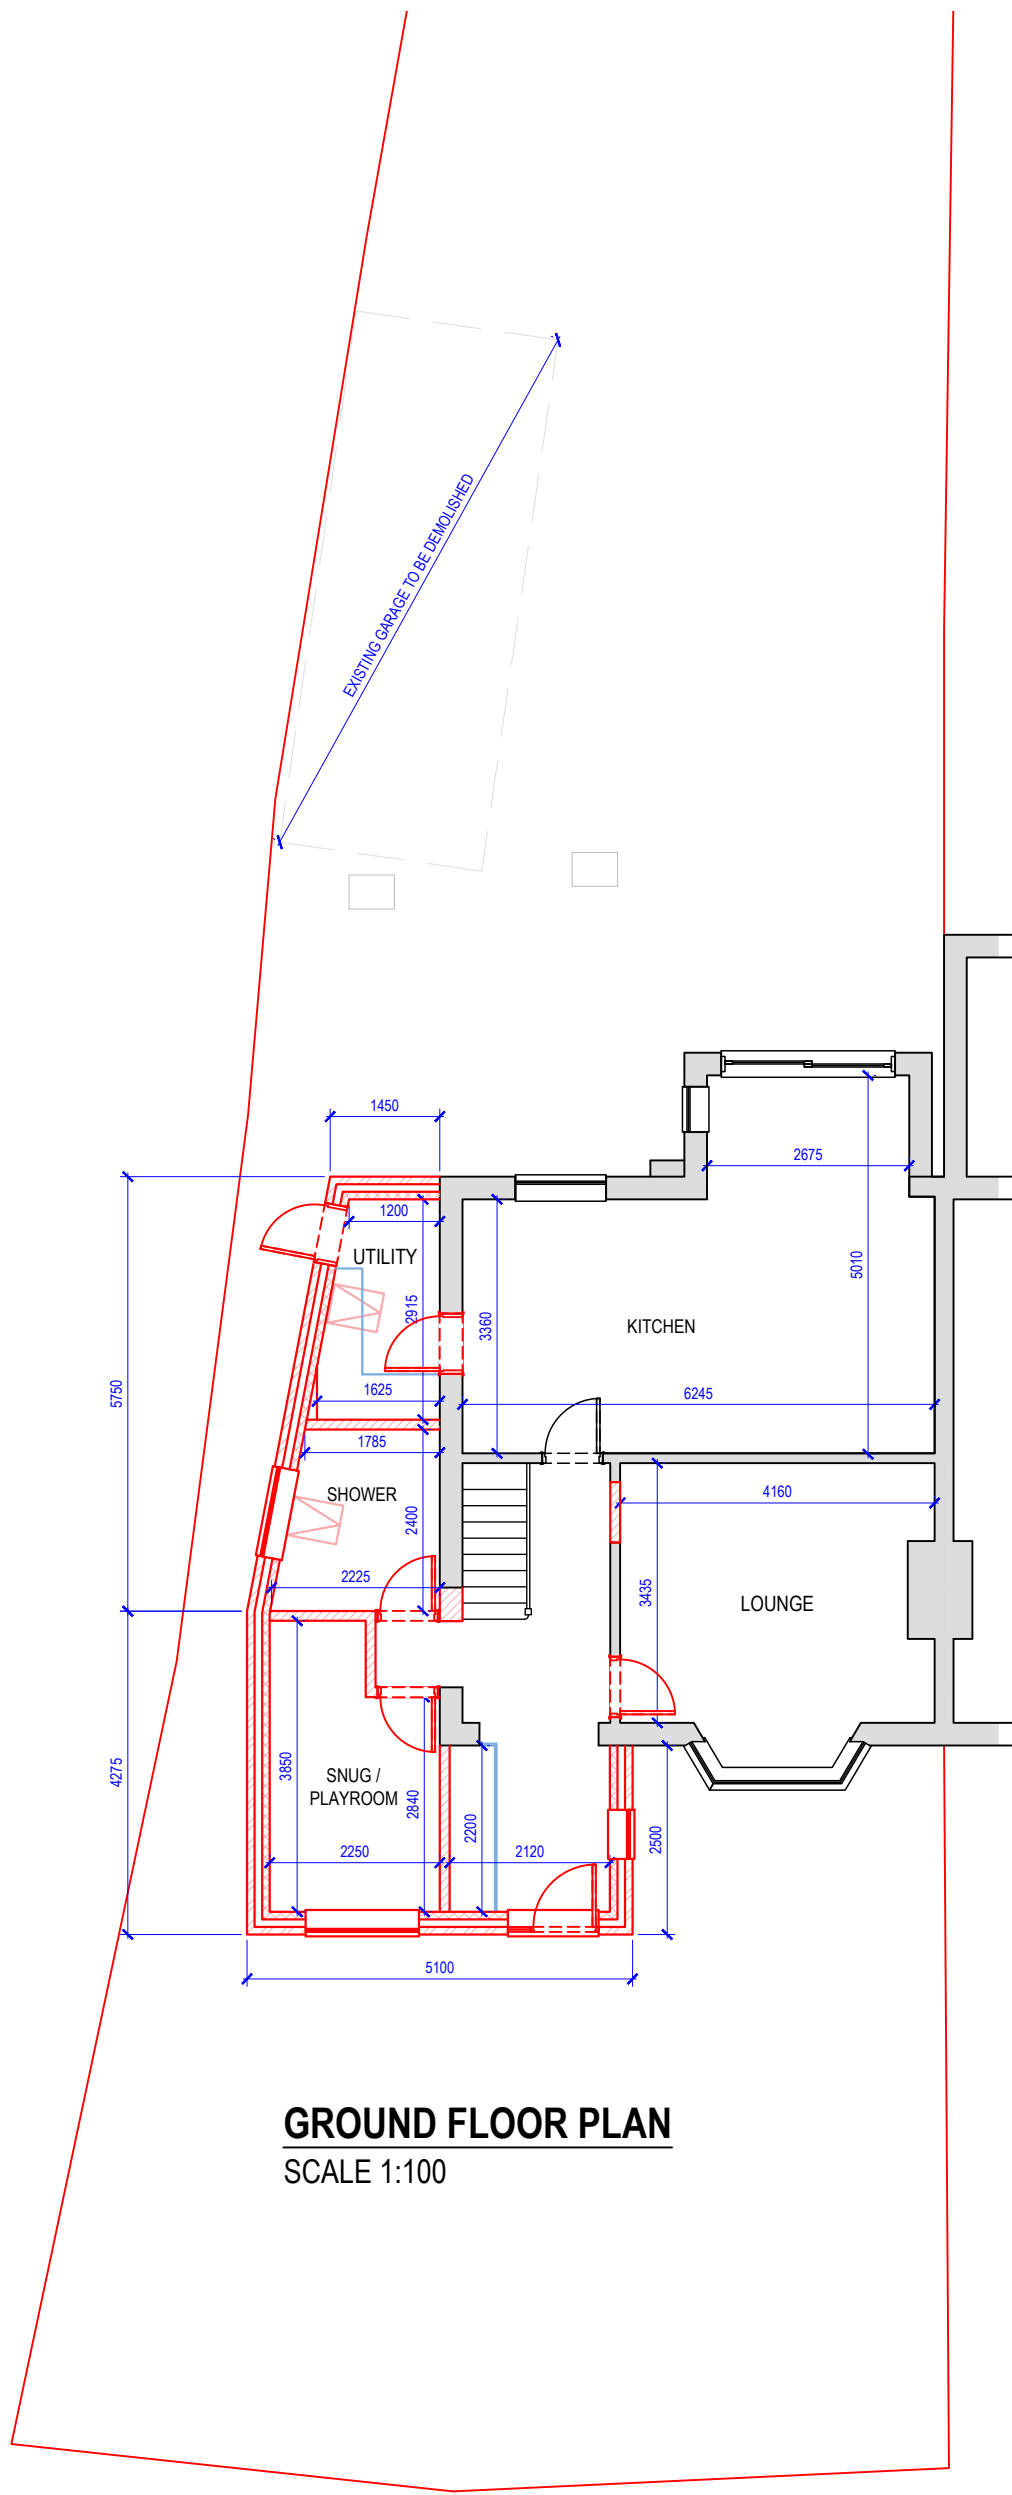


GROUND FLOOR PLAN
SCALE 1:100

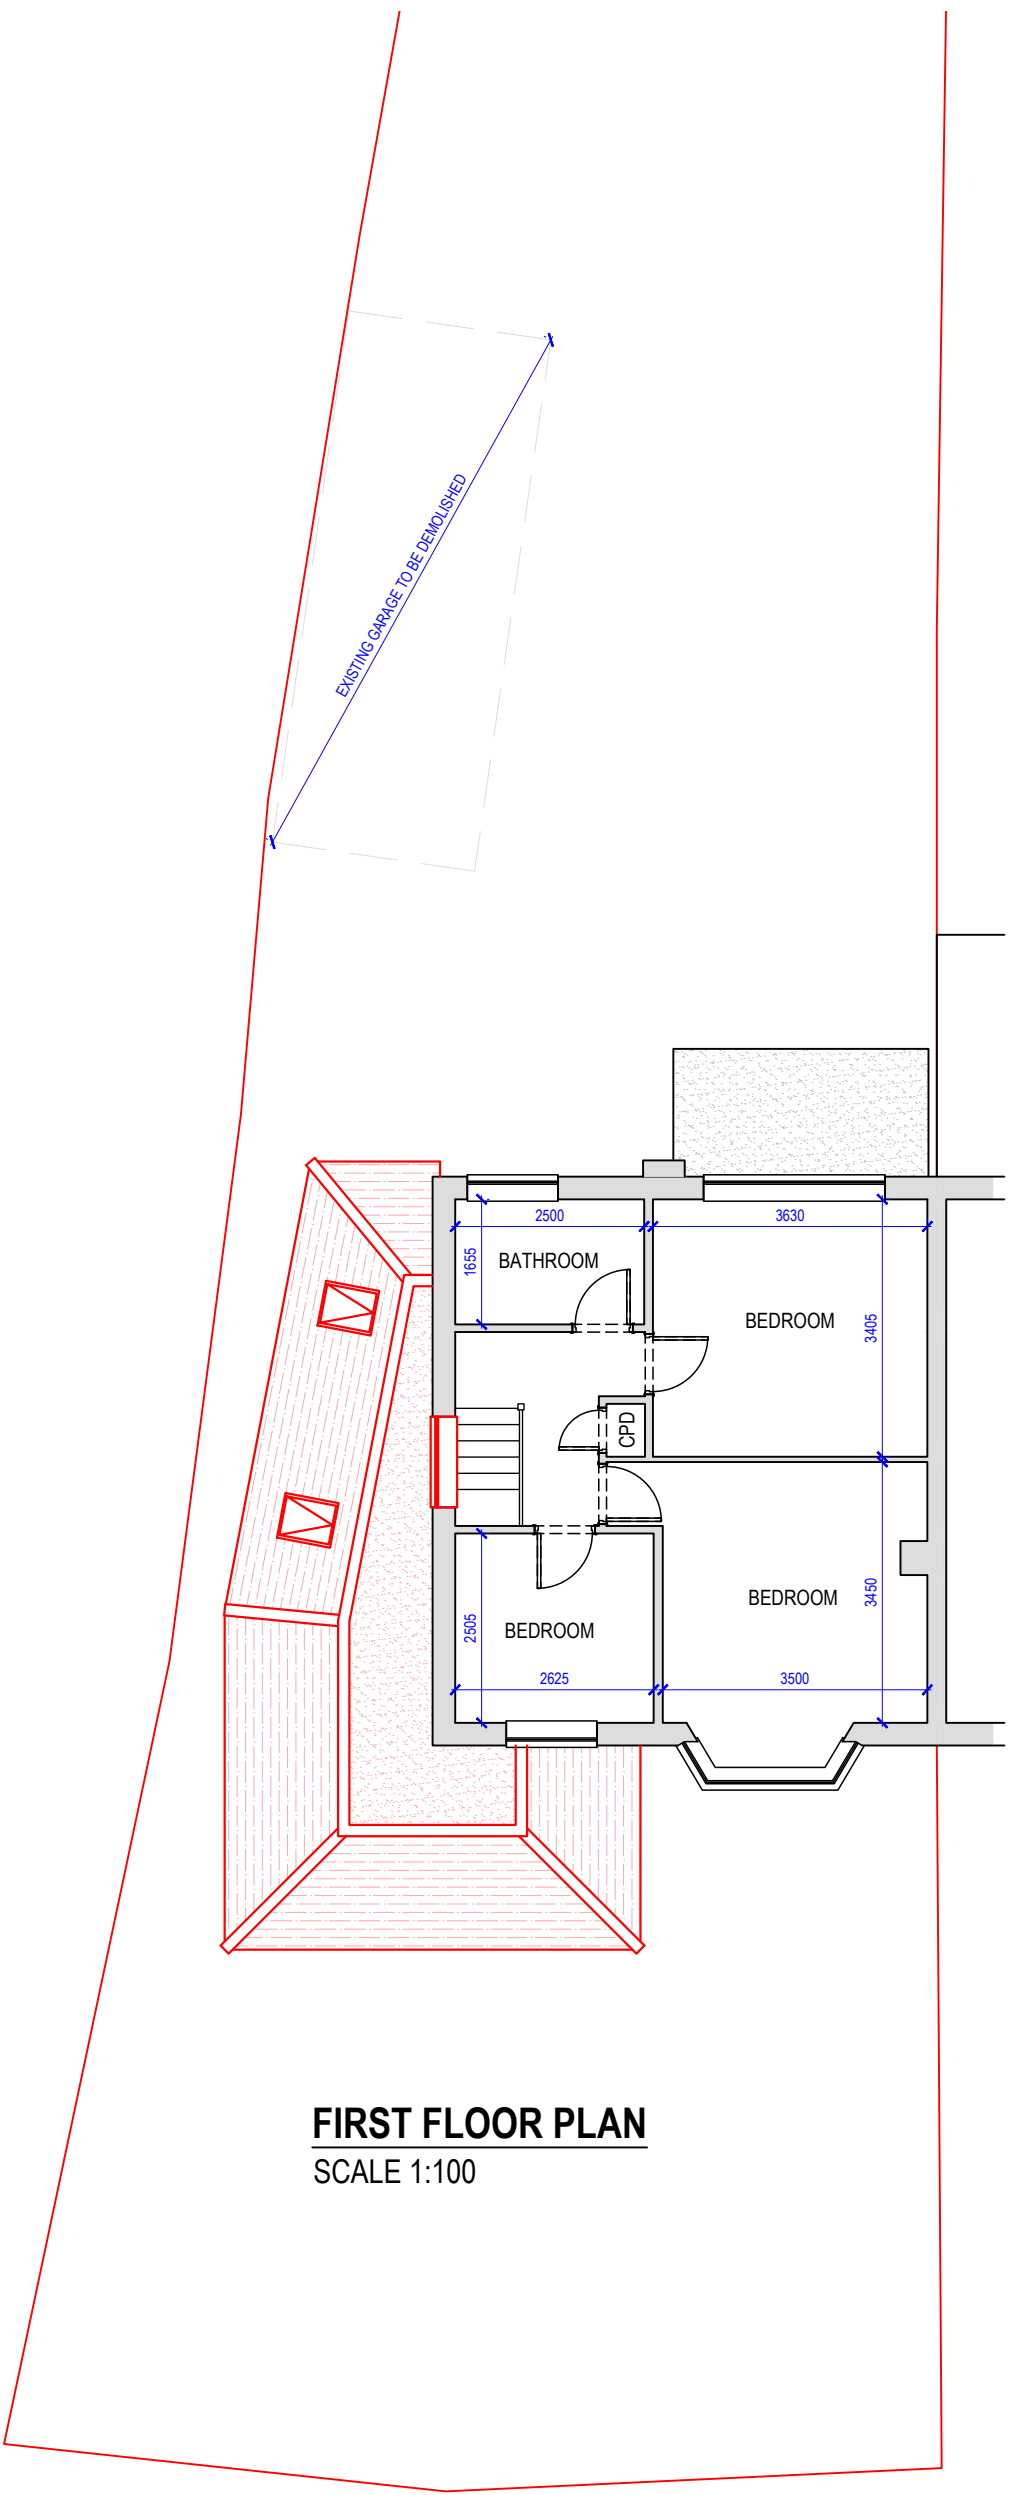


FIRST FLOOR PLAN
SCALE 1:100

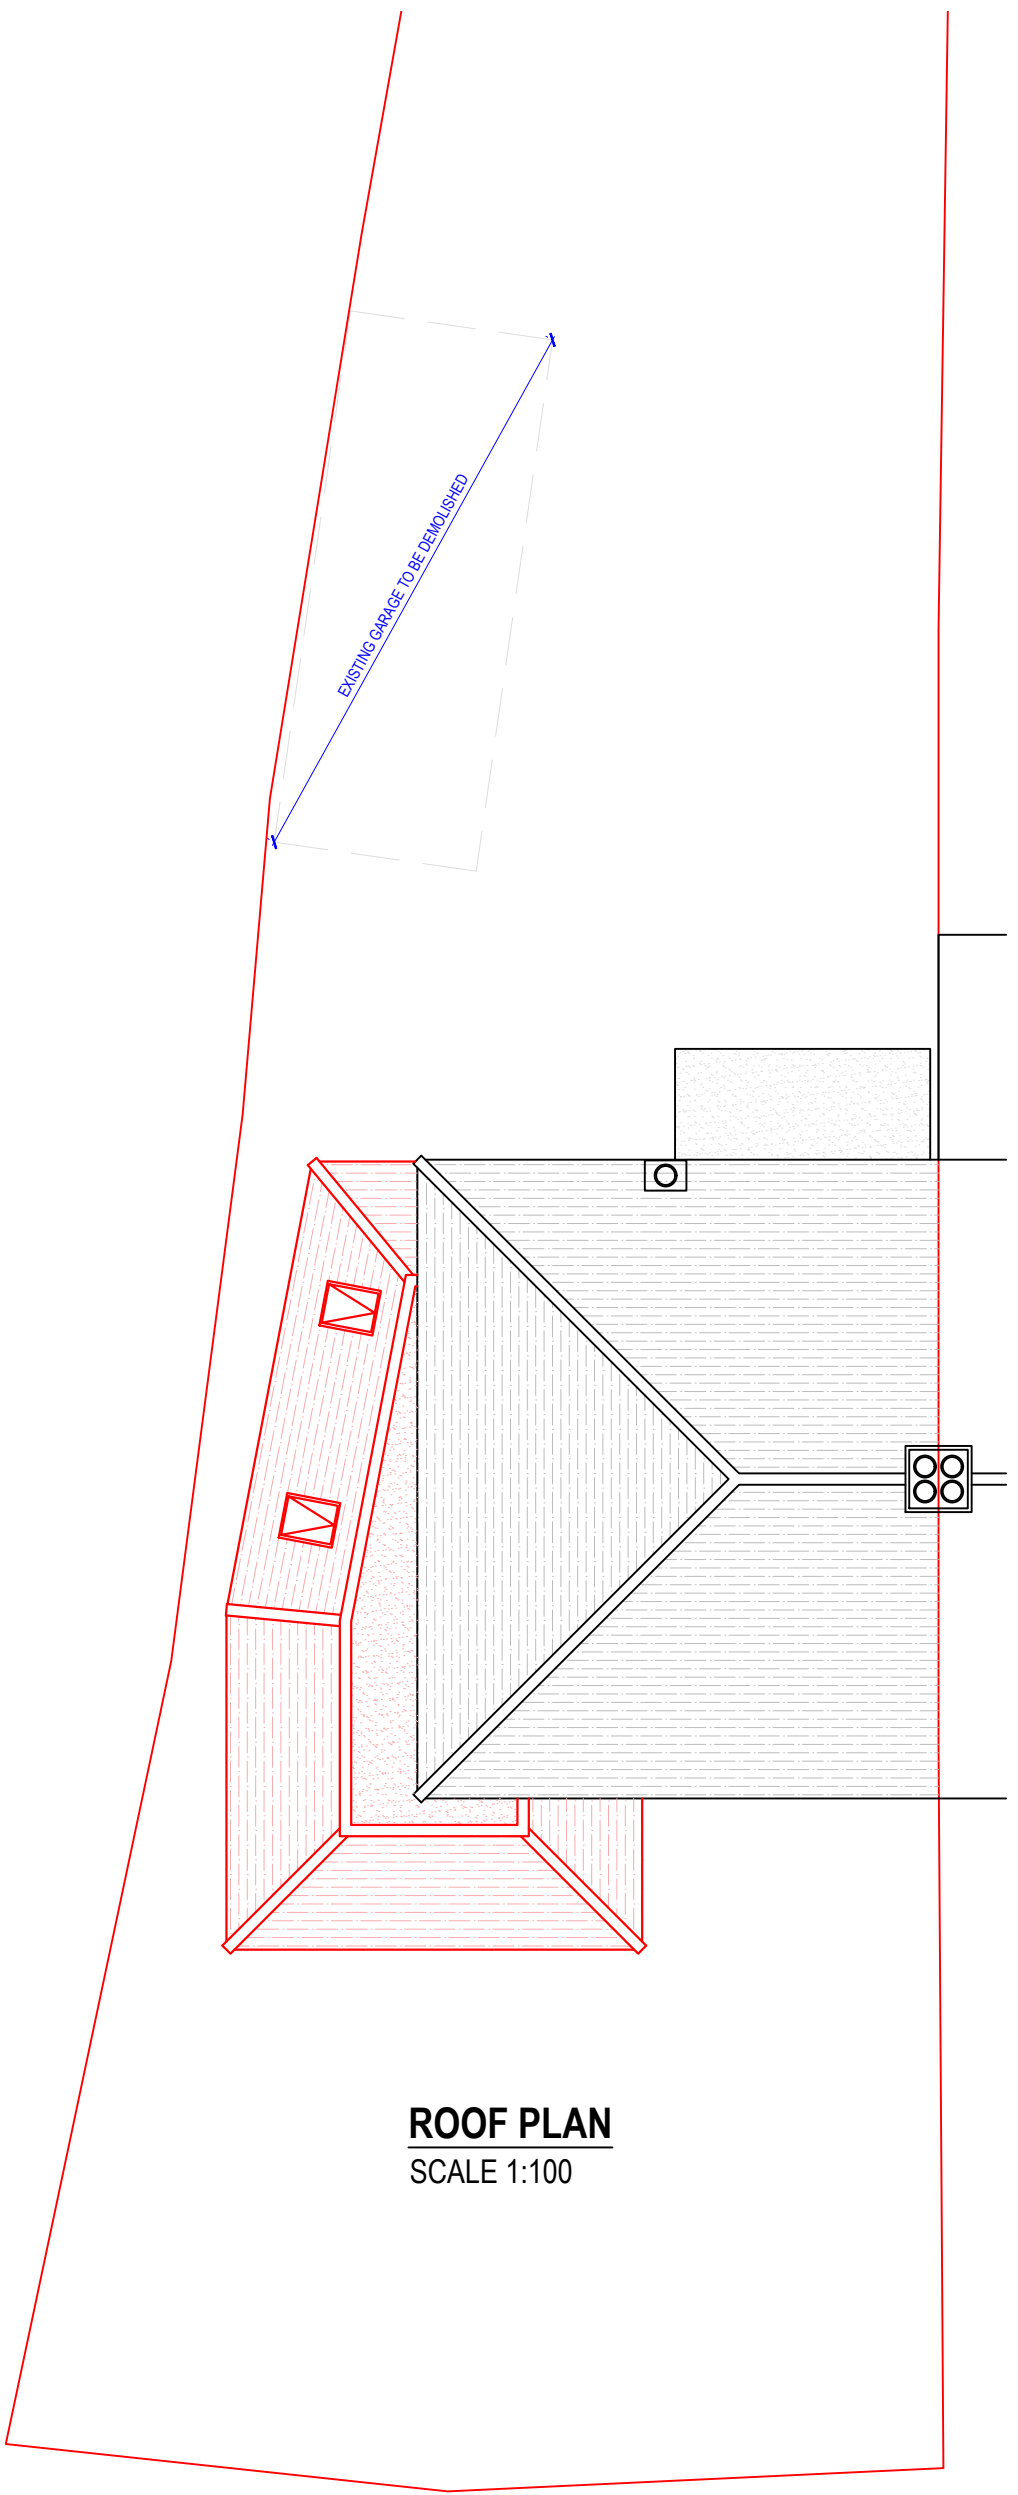


ROOF PLAN
SCALE 1:100

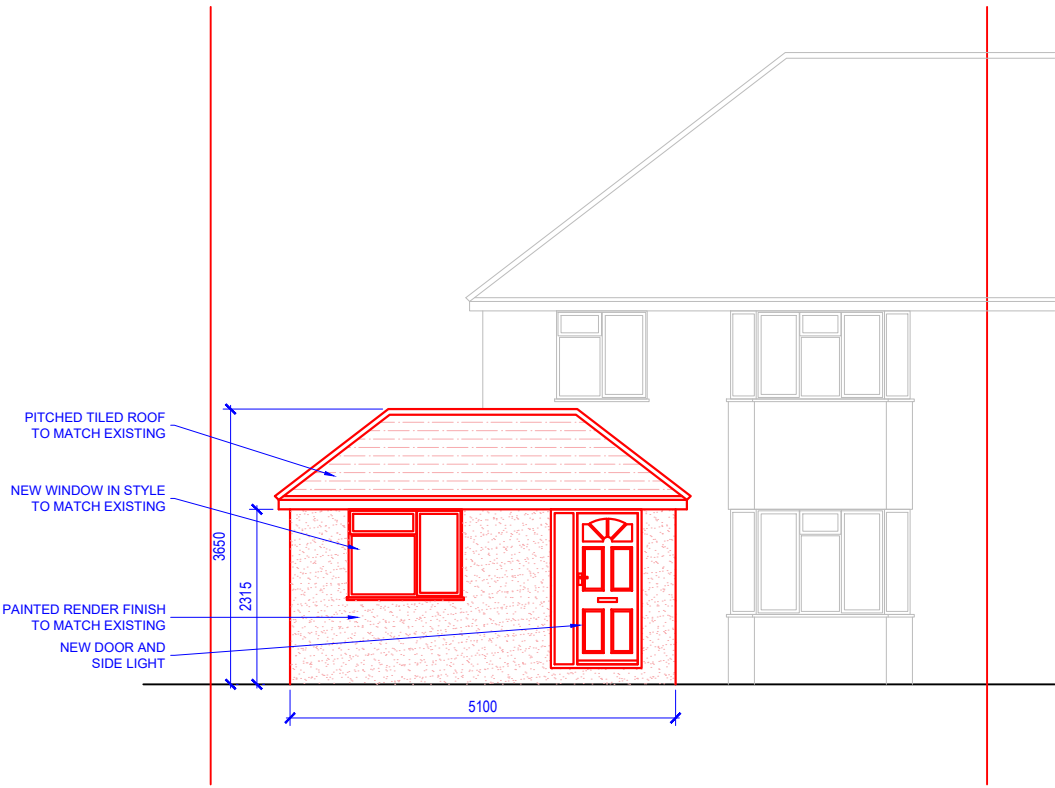


FRONT ELEVATION
SCALE 1:100

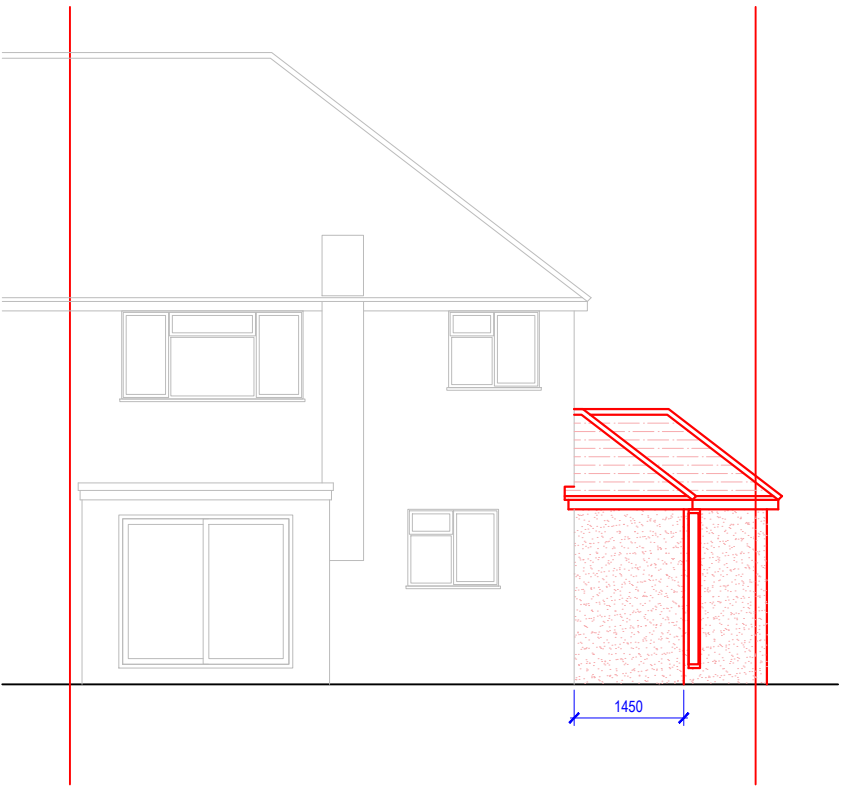


REAR ELEVATION
SCALE 1:100

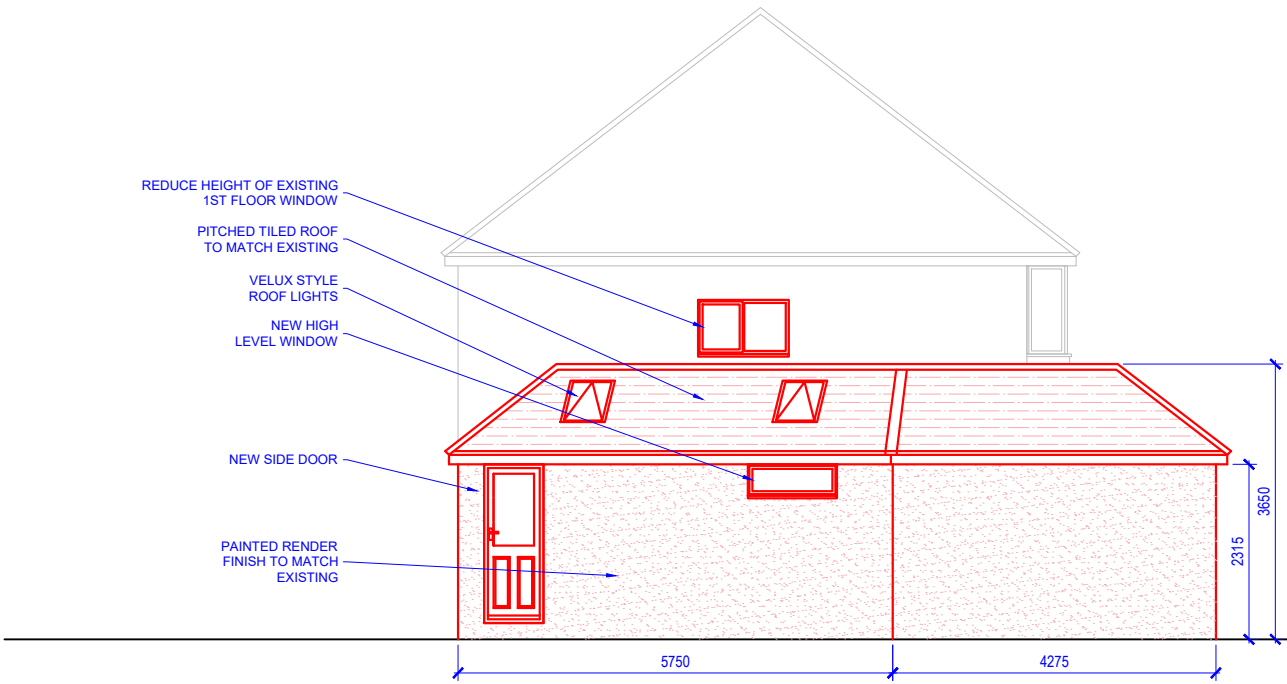

SIDE ELEVATION
SCALE 1:100

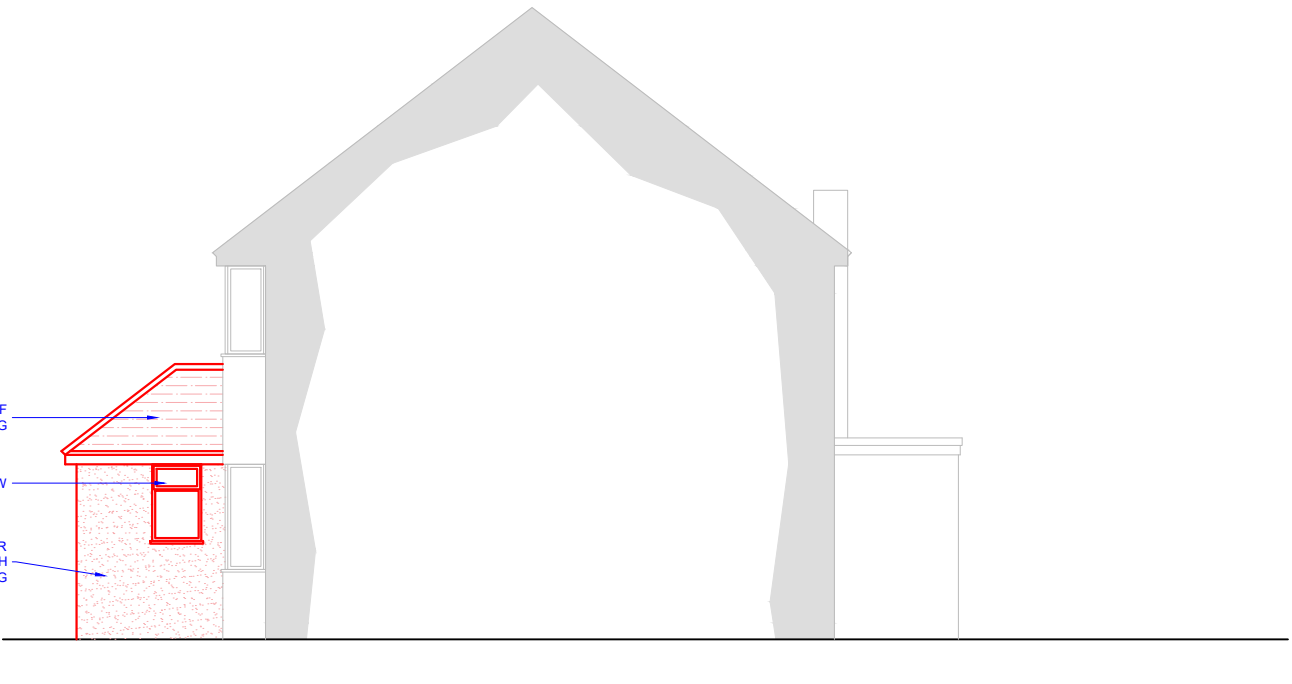

SIDE ELEVATION
SCALE 1:100

 

00	15.05.26	INITIAL ISSUE
REV	DATE	COMMENTS



Astra House, The Common, Cranleigh, GU6 8RZ
01483 256760 / projects@davidstrudwick.co.uk

CLIENT:
JESS HOUGHTON
53 HILL MEAD, HORSHAM,
RH12 2PT

TITLE:
PROPOSED
PLANS & ELEVATIONS
SIDE EXTENSION

SCALE: 1:100@A1 (1:200@A3)

PROJECT: 1280

DRG No: 02D

REV:

00