


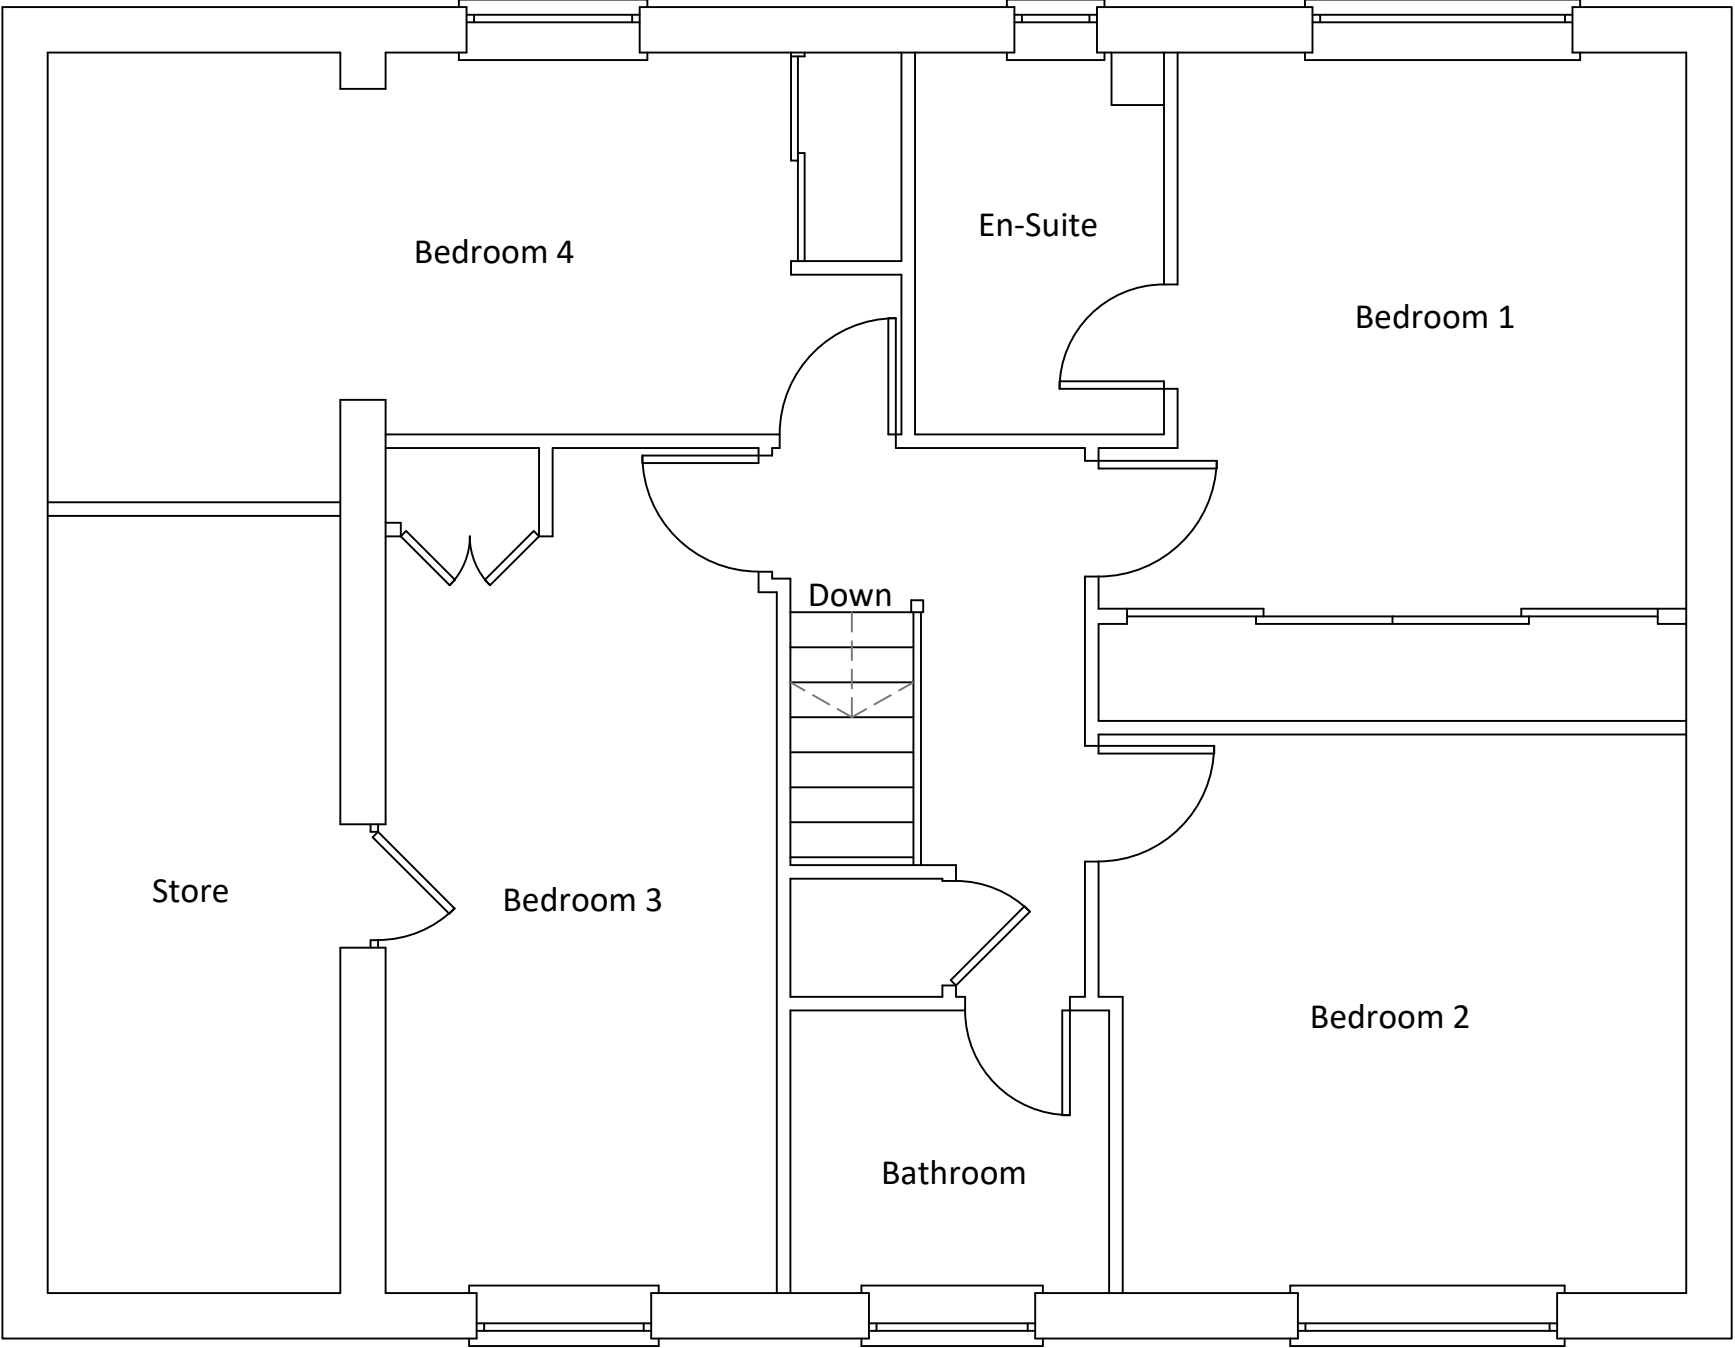

Existing First Floor Plan



Mount View
Tattenham Crescent
Epsom
KT18 5NU

T 07402981208
E jack@commercialdrawing.com
W www.commercialdrawing.com

Drawing Title
Existing First Floor Plan

Project
37 Keats Close Horsham RH12 5PL

Client
Mr & Mrs Oddy

Scale @ A3	Issue Date	Drawn By
1:50	29/07/2026	JT
Job No.	Drawing No.	Revision
KTC/2026	002	

Notes
Contractors should not scale or use the dimensions shown on this drawing. Any dimensions should be verified from the contractors own measurements taken on site before any the manufacture or installation of any materials. This drawing is the property of CDS Ltd. it should not be copied or issued without their consent.