


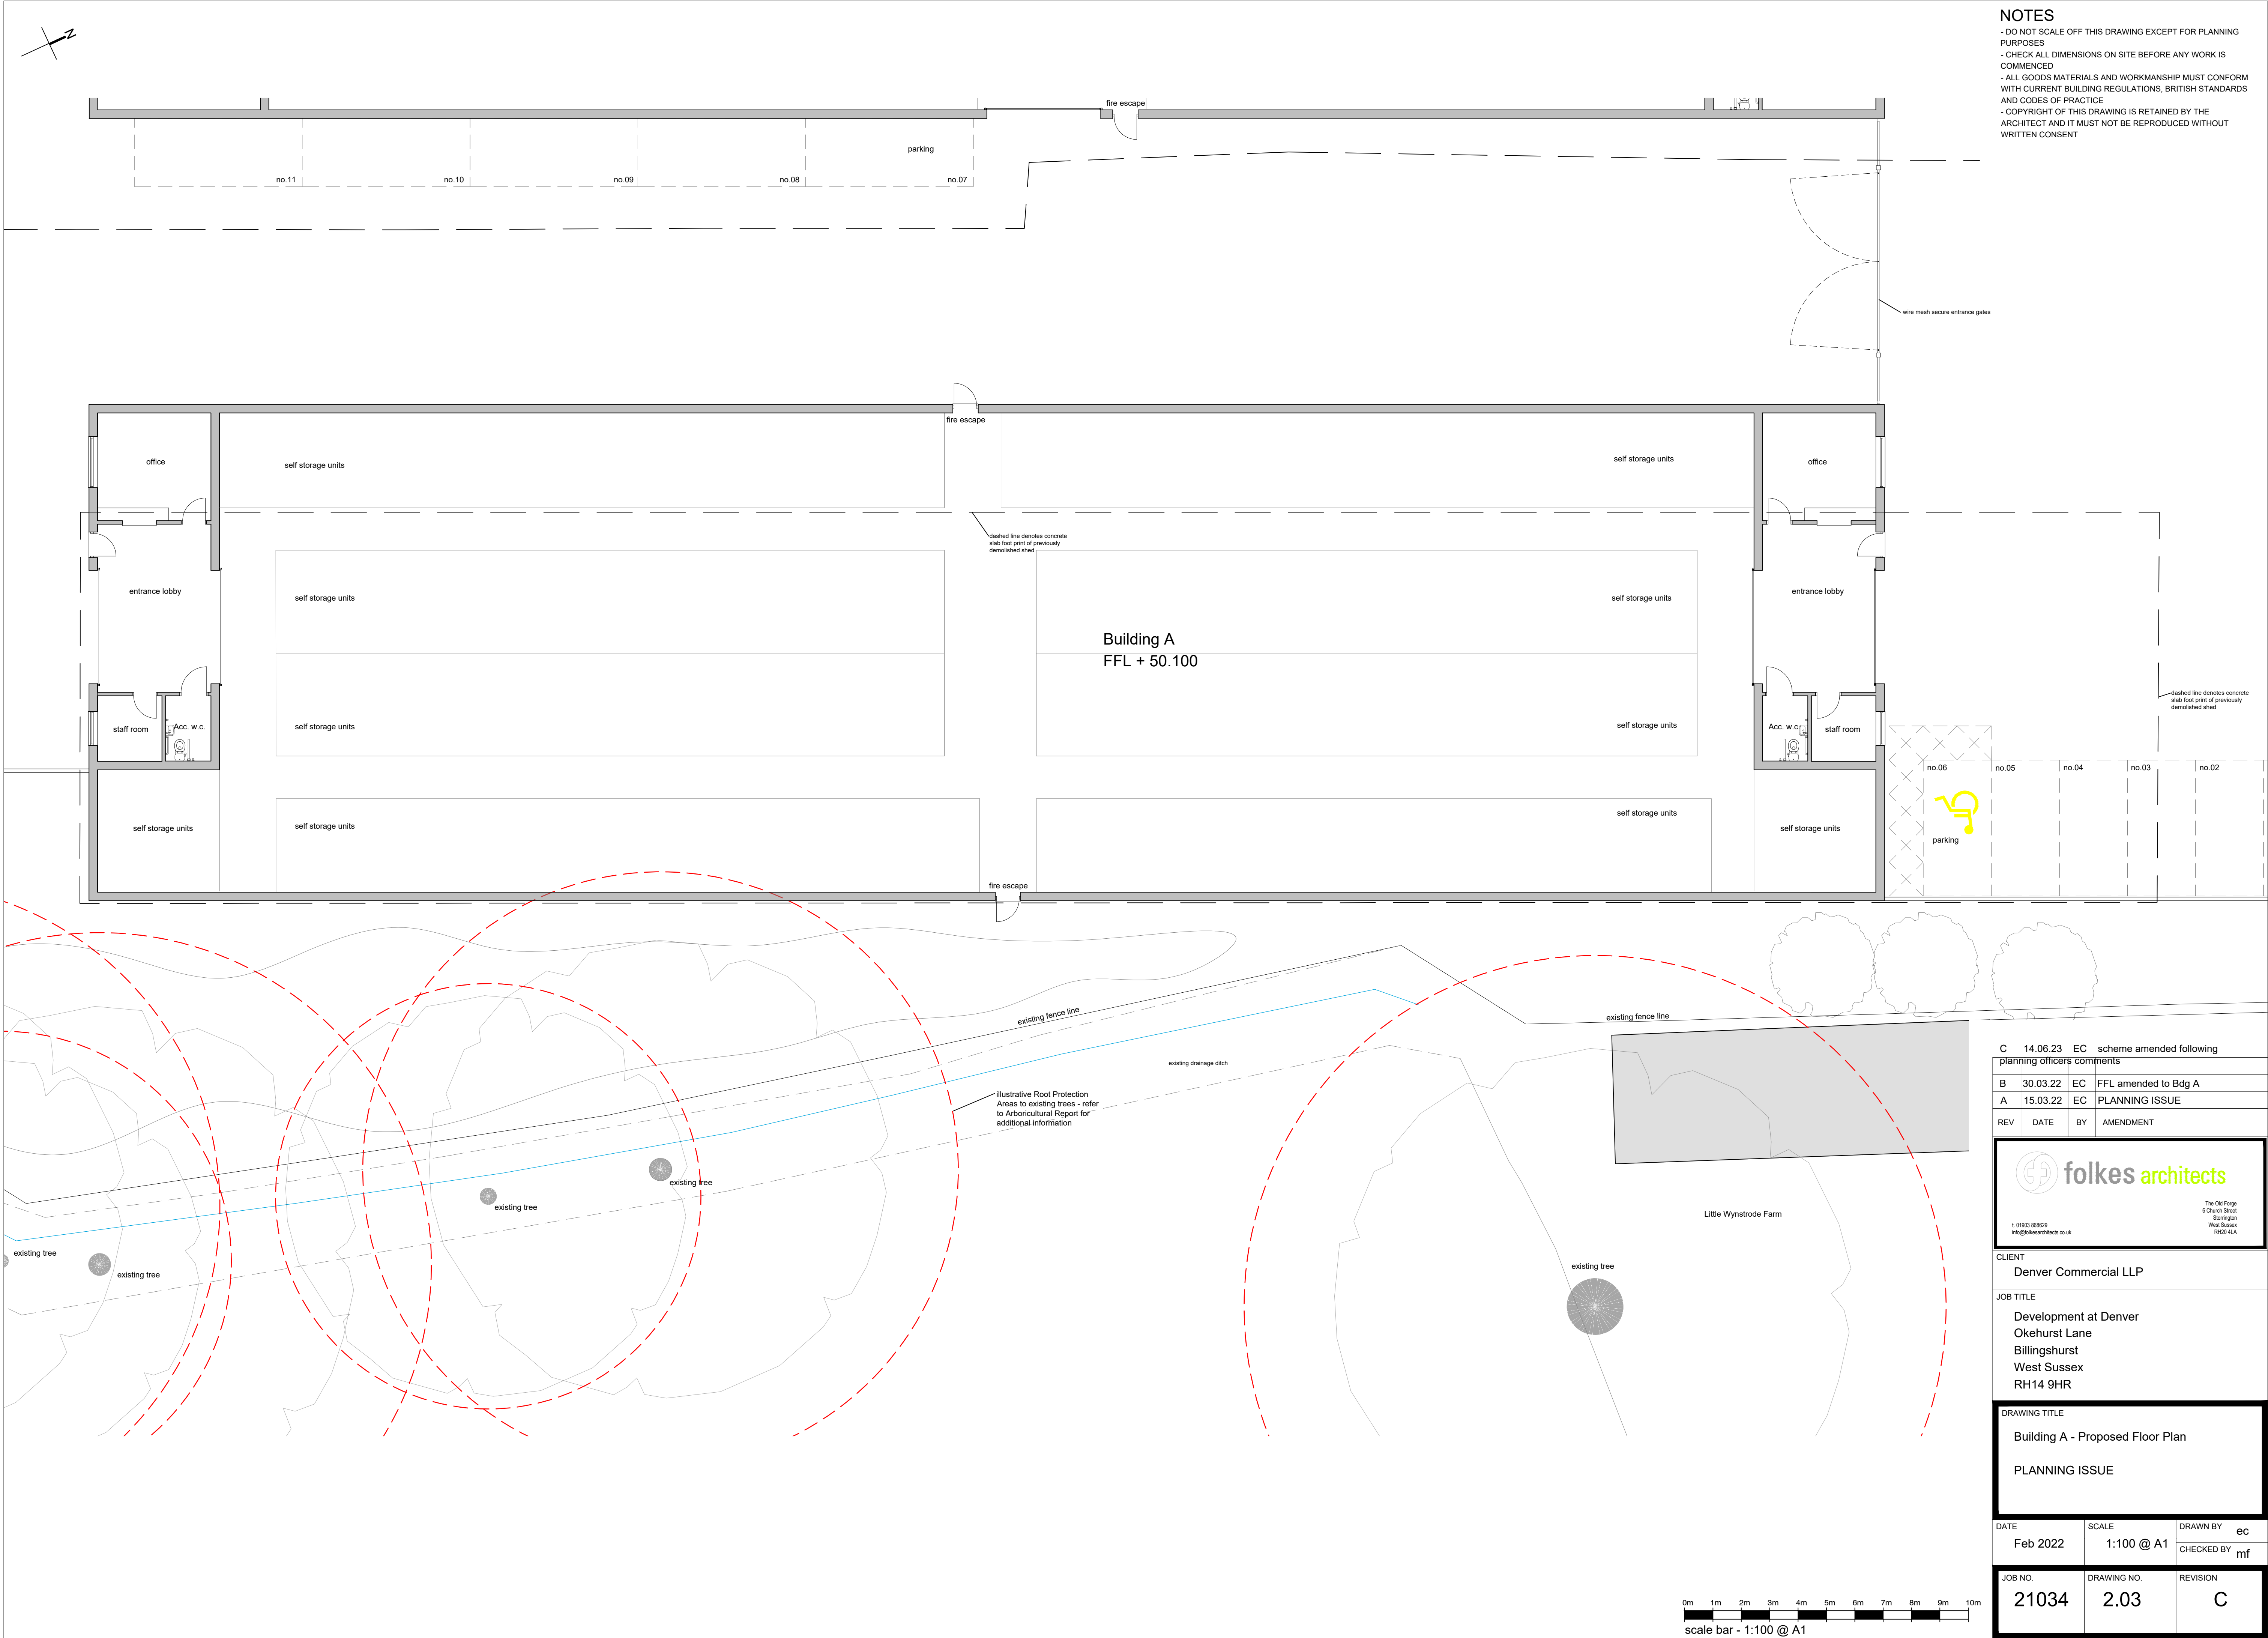

NOTES

- DO NOT SCALE OFF THIS DRAWING EXCEPT FOR PLANNING PURPOSES
- CHECK ALL DIMENSIONS ON SITE BEFORE ANY WORK IS COMMENCED
- ALL GOODS MATERIALS AND WORKMANSHIP MUST CONFORM WITH CURRENT BUILDING REGULATIONS, BRITISH STANDARDS AND CODES OF PRACTICE
- COPYRIGHT OF THIS DRAWING IS RETAINED BY THE ARCHITECT AND IT MUST NOT BE REPRODUCED WITHOUT WRITTEN CONSENT

C	14.06.23	EC	scheme amended following planning officers comments
B	30.03.22	EC	FFL amended to Bdg A
A	15.03.22	EC	PLANNING ISSUE
REV	DATE	BY	AMENDMENT

**folkes architects**

1 01933 88829
info@folkesarchitects.co.uk

The Old Forge
6 Church Street
Surrey
West Sussex
RH20 1JA

CLIENT
Denver Commercial LLP

JOB TITLE
Development at Denver Okehurst Lane
Billingshurst
West Sussex
RH14 9HR

DRAWING TITLE
Building A - Proposed Floor Plan

PLANNING ISSUE

DATE	SCALE	DRAWN BY
Feb 2022	1:100 @ A1	ec
JOB NO.	DRAWING NO.	CHECKED BY
21034	2.03	mf
REVISION		
C		