




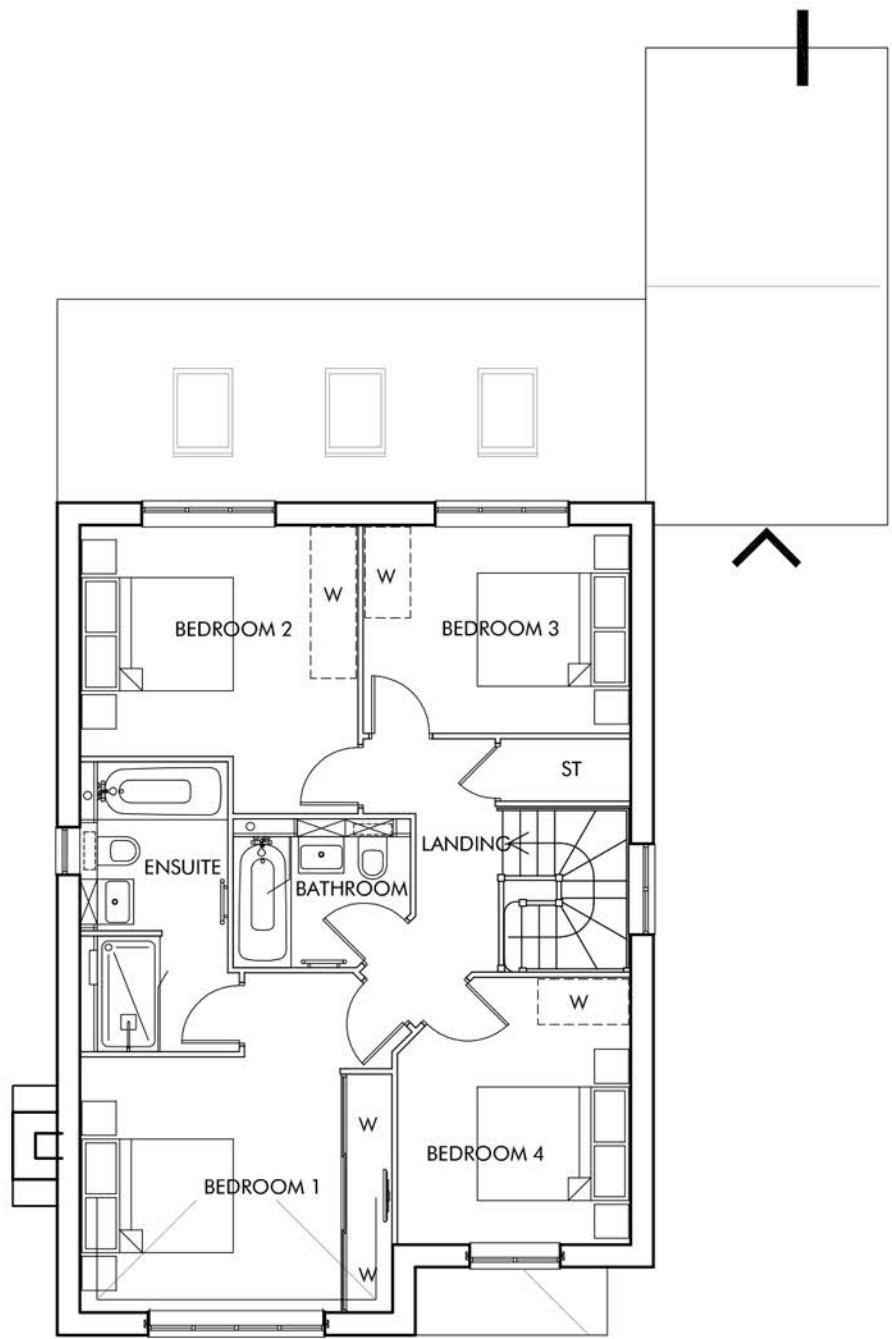


FIRST FLOOR PLAN

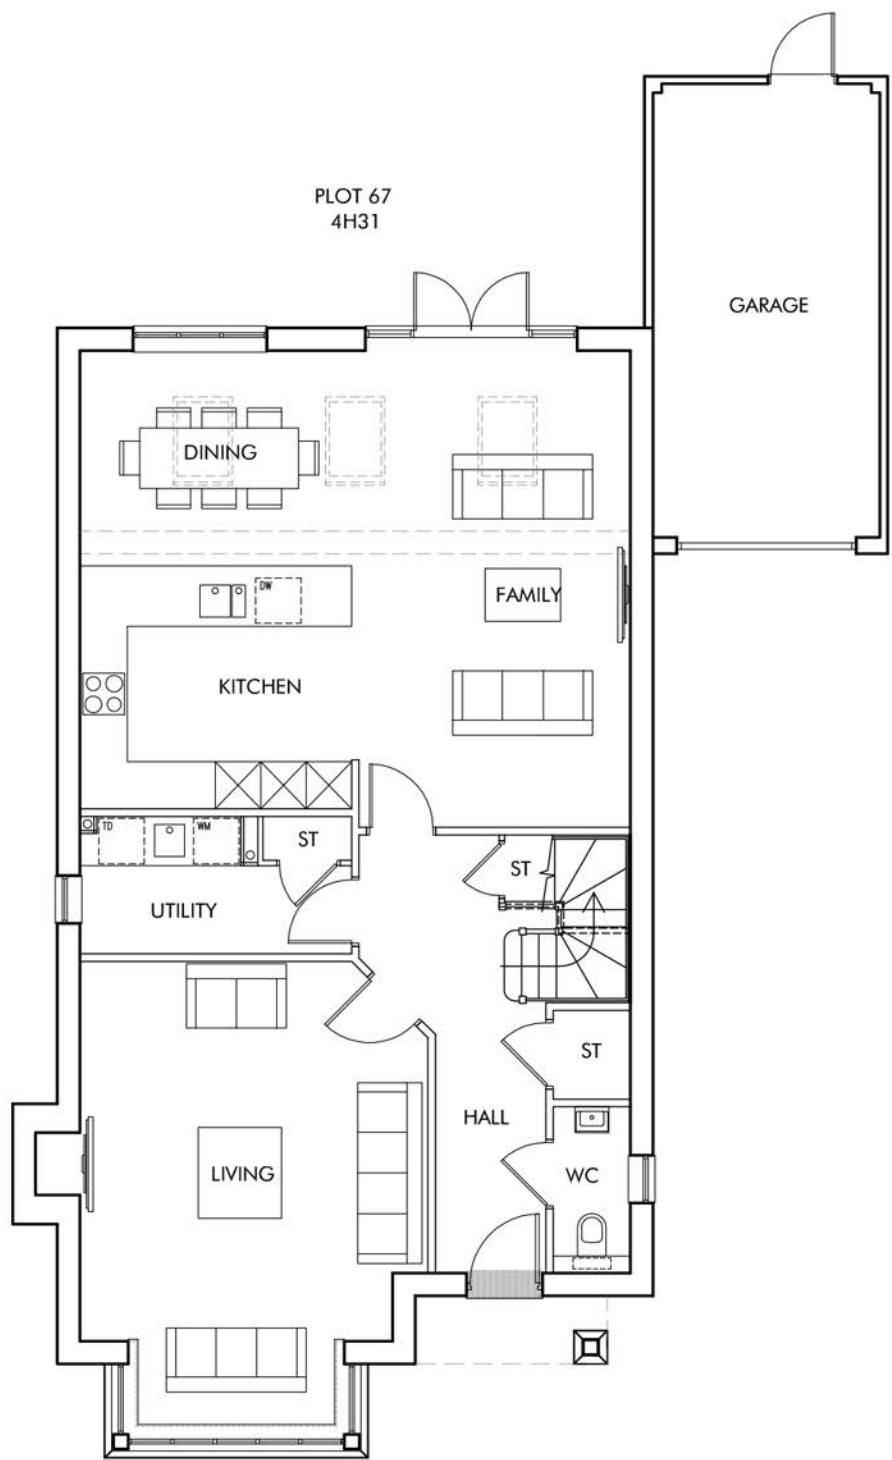

GROUND FLOOR PLAN

 

FRONT ELEVATION - A SCALE 1:50

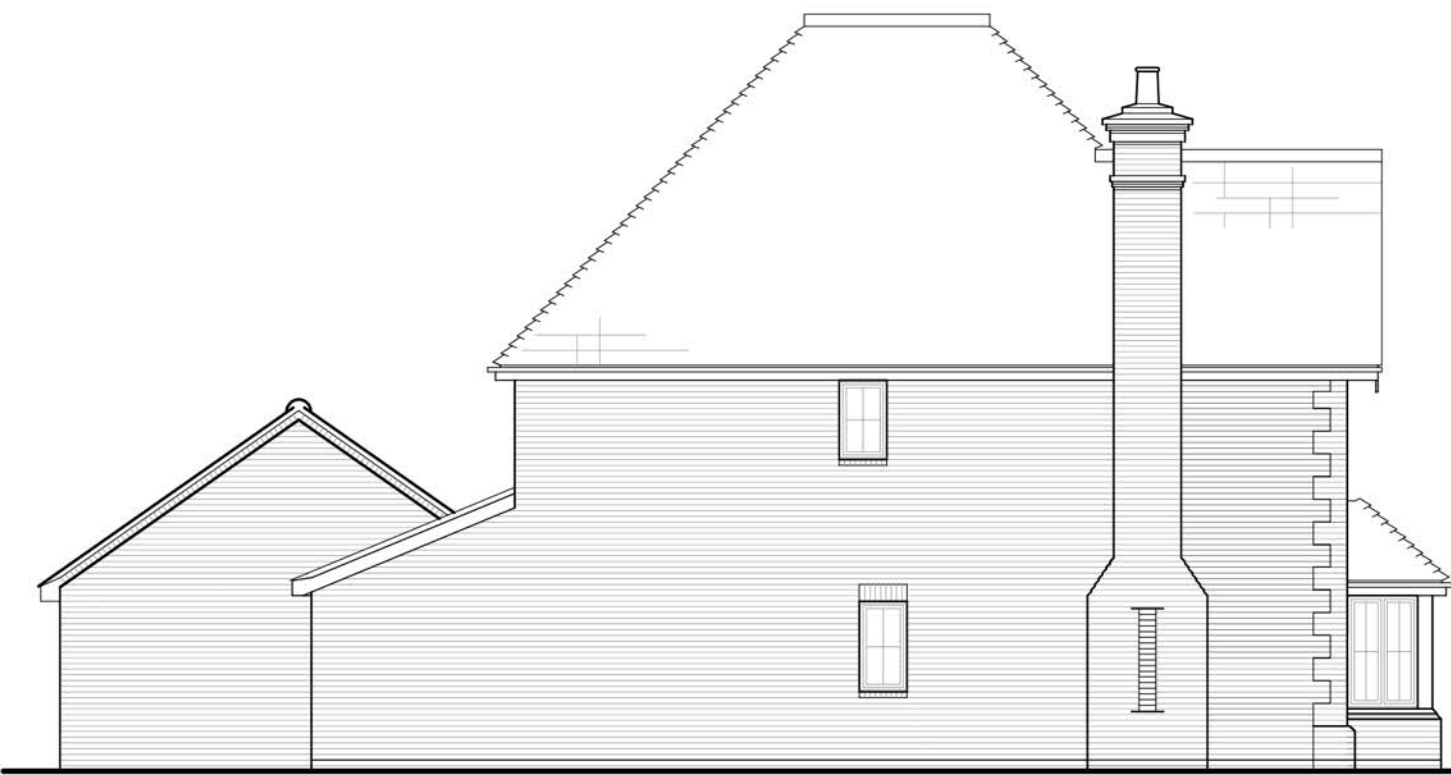


SIDE ELEVATION B



REAR ELEVATION C



SIDE ELEVATION D

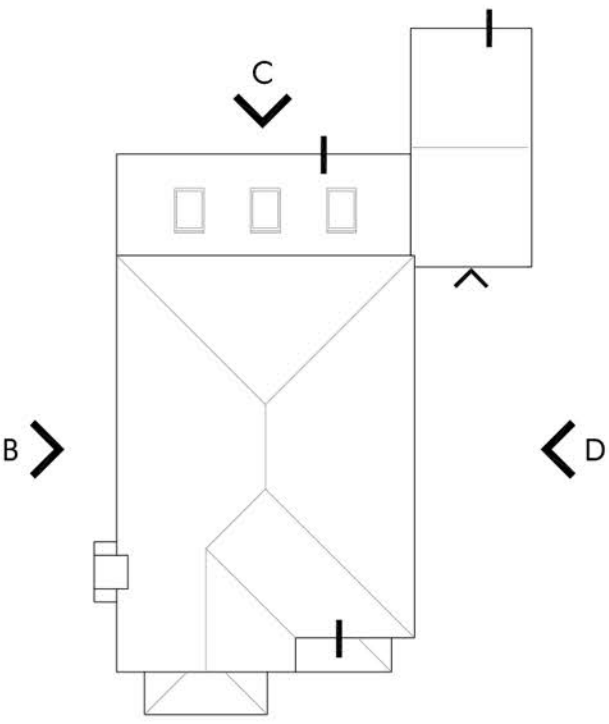

ROOF PLAN 1:200



KEY PLAN 1:2000

Berkeley
Designed for life

Omega
Architects

Unit 6, AC Court, High Street, Thame, Oxford, OX9 1DQ
T: 01372 470 313 W: www.omega-architects.co.uk

Client:
BERKELEY HOMES

Project:
SOUTHWATER, PHASE 5

Drawing Title:
TYPE 4H31 - Plot 67
Plans & Elevations

Scale:	Revision	Drawn	Check	Date
1:100 @ A1 (except where stated)	A	GG	TJ	12.11.19
	-	-	-	-

Project No	Class	Draw No	Status	Rev
2772	C	3002.1	PL	A

OMEGA C - COLOURS A - BLACK & WHITE
OMEGA S - CHECKS W - PRELIMINARY PL - PLANNING NO - WORKING DRAWING
FORWARDED BY BERKELEY ARCHITECTS. The contents of this document may not be copied or reproduced in whole or in part without the written consent of Omega Architects Limited. Drawings and Design Rights Reserved.
REGISTERED COMPANY 01543. Omega Architects Limited. All reserved. Company Number 202206. Registered Address: 60, High Street, Dover, Surrey, KT10 9EP