




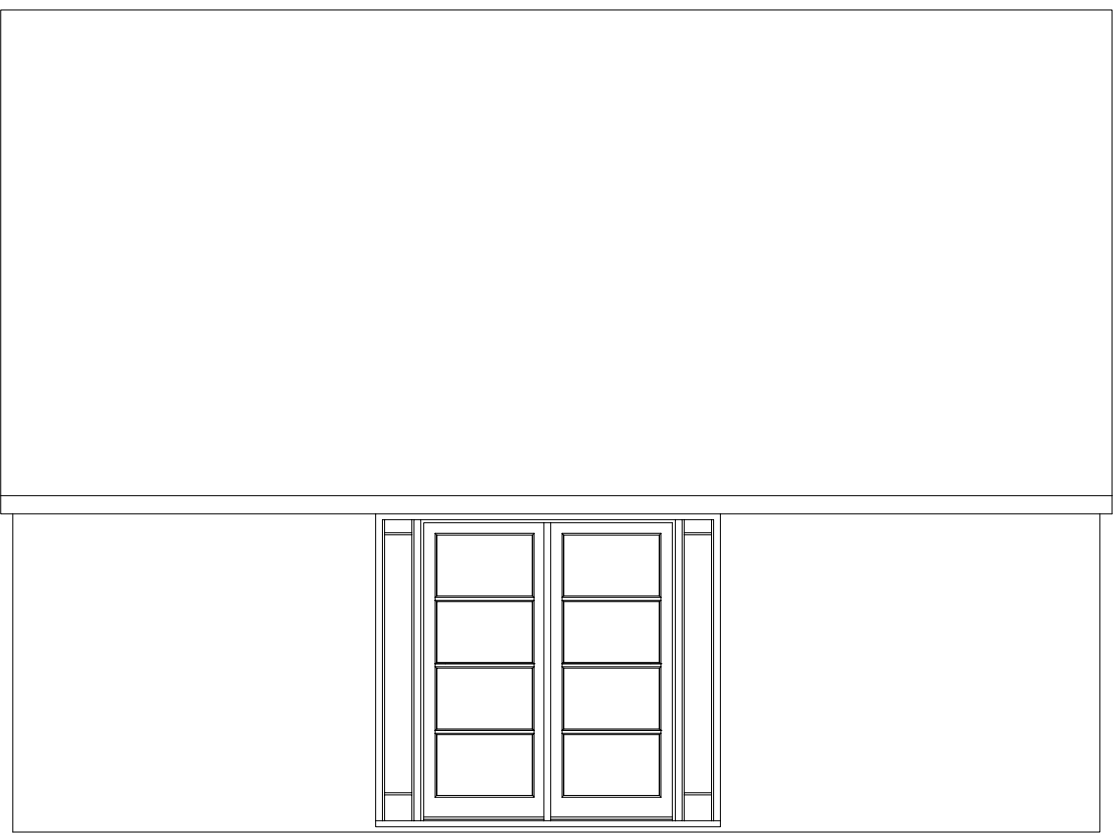

02 Existing South Elevation 1:50

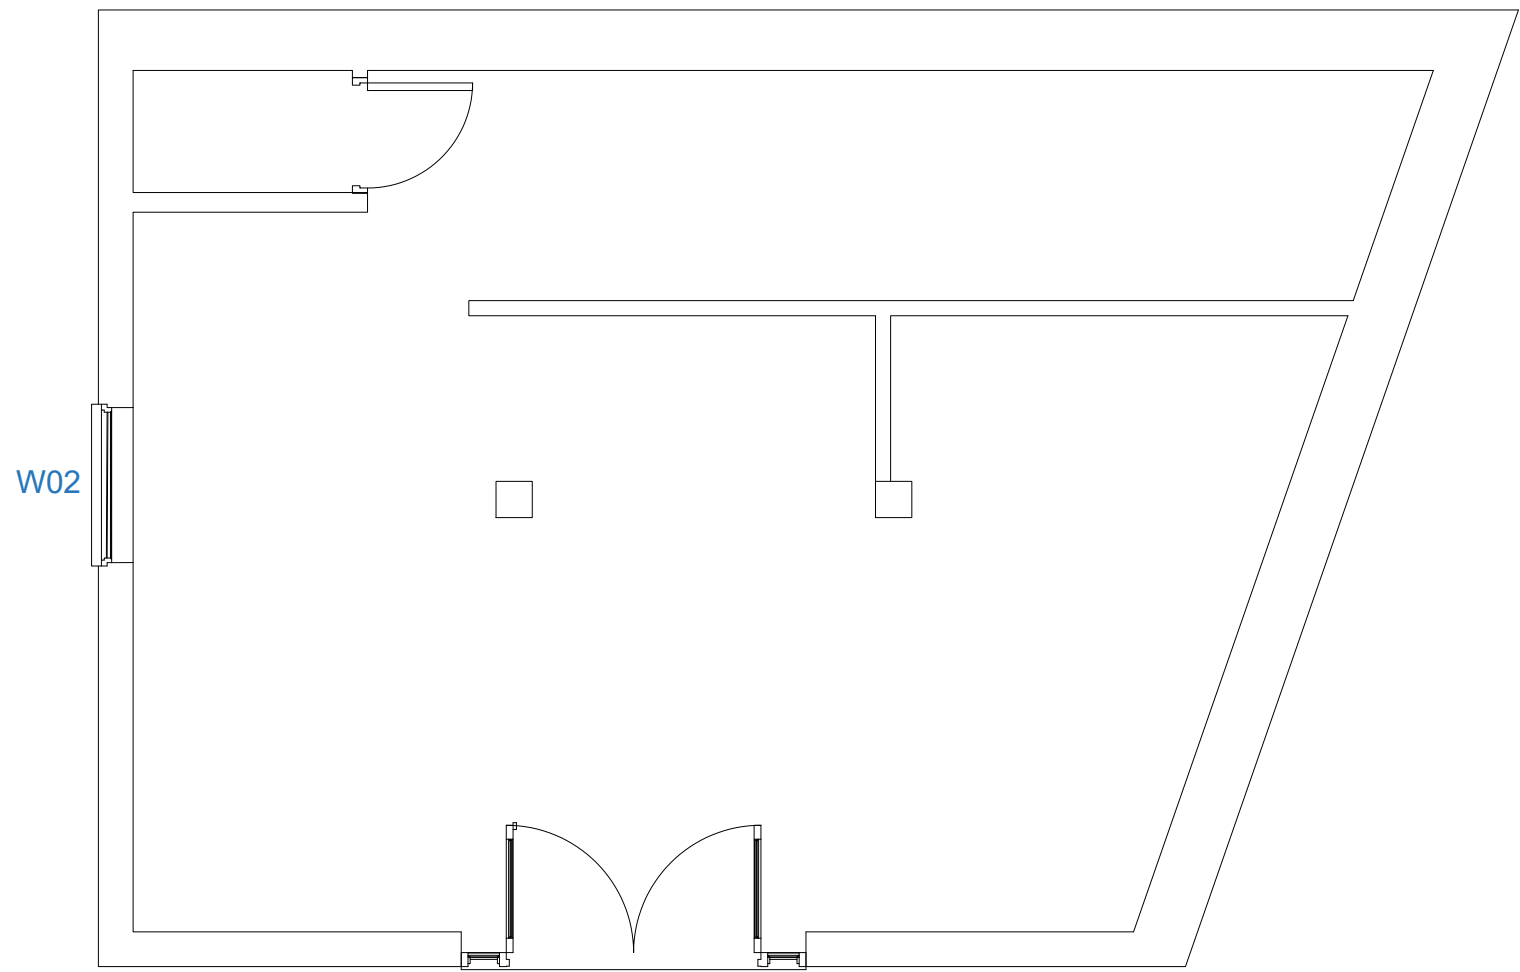

03 Existing West Elevation 1:50

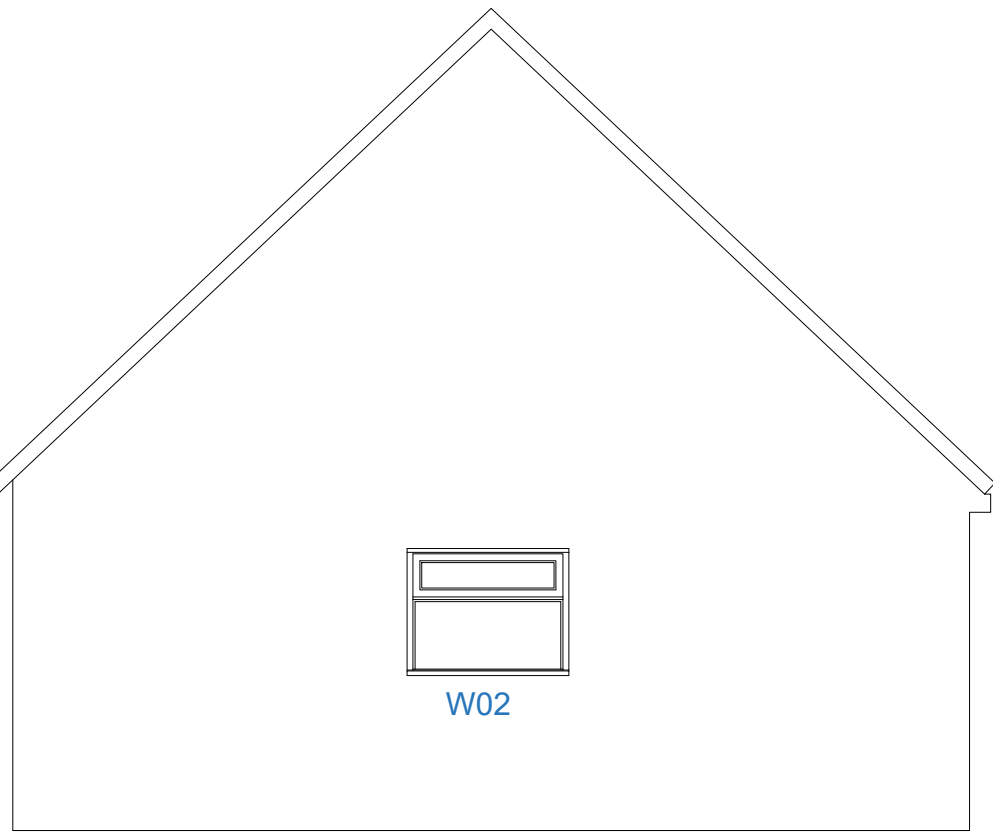

04 Existing Photo




05 Existing Photo




06 Existing Photo




07 Existing Photo

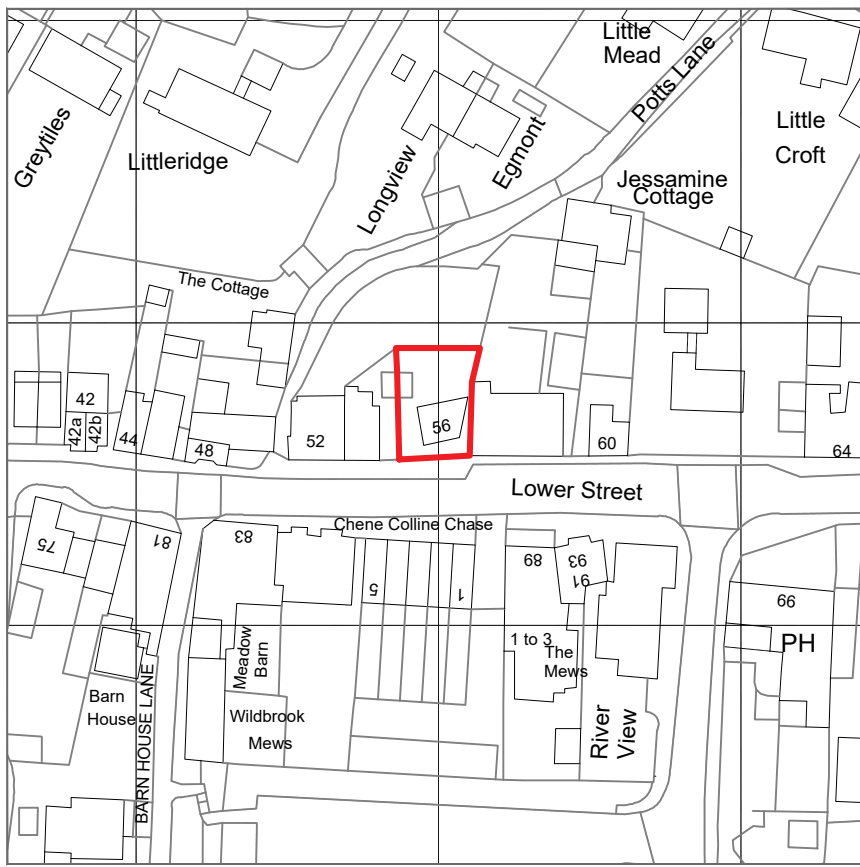




08 Site Location Plan 1:1250

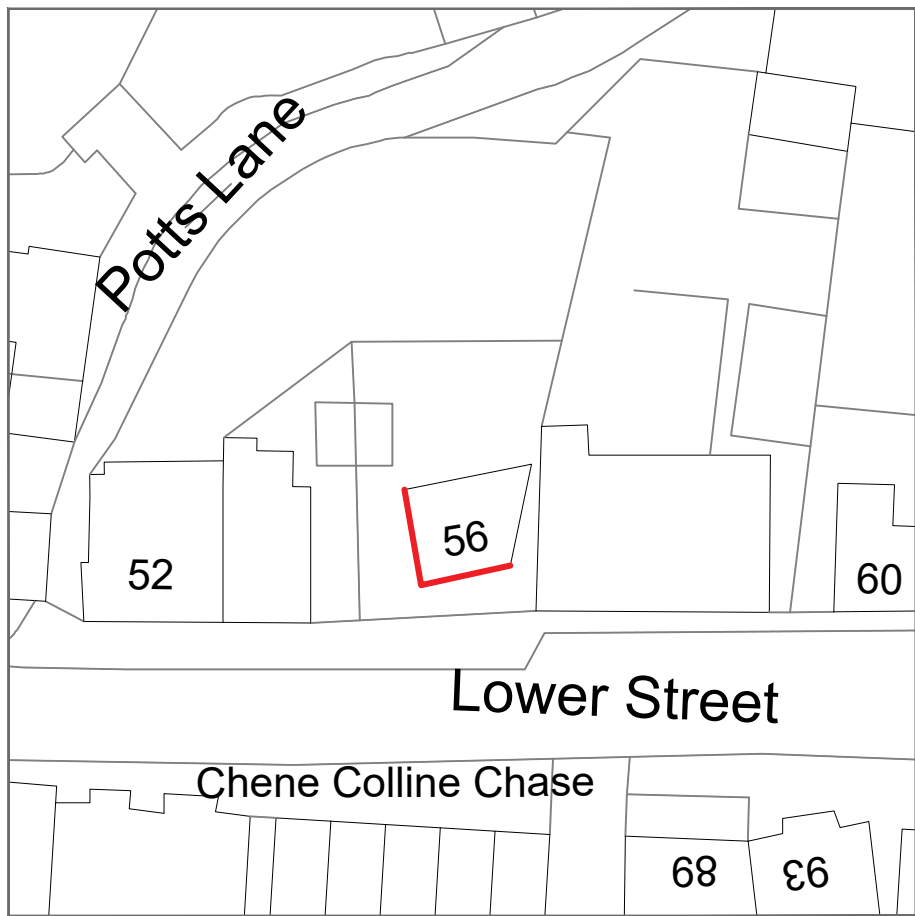


09 Block Plan 1:500

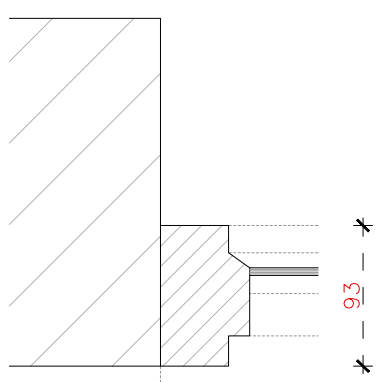


15 Existing Section 1:5 W01

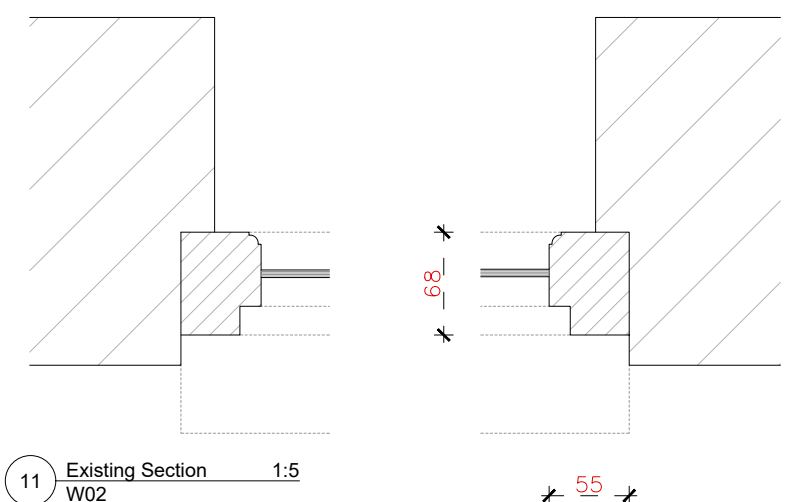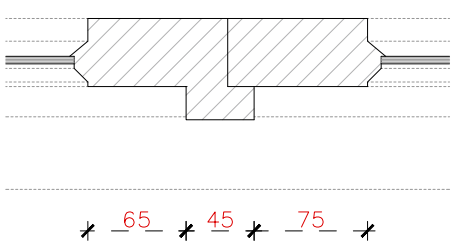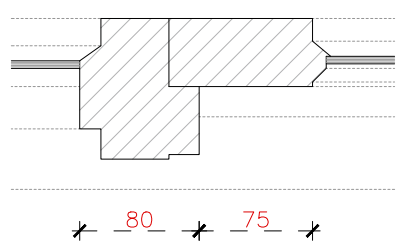


11 Existing Section 1:5 W02

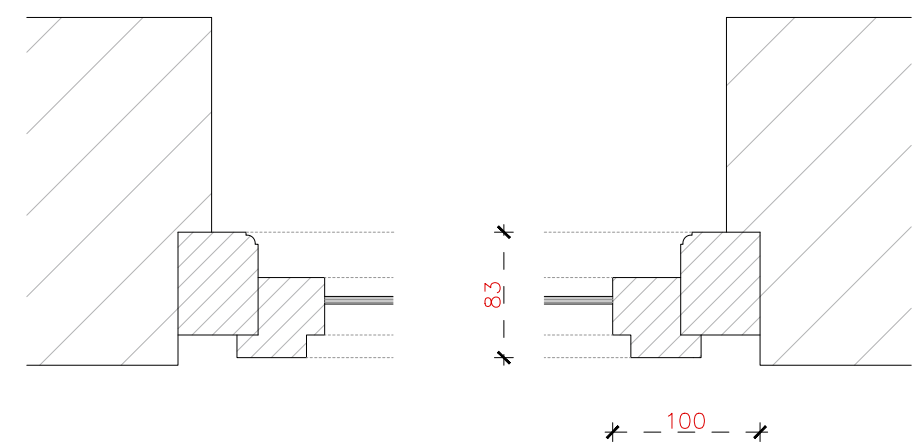


12 Existing Section 1:5 W02

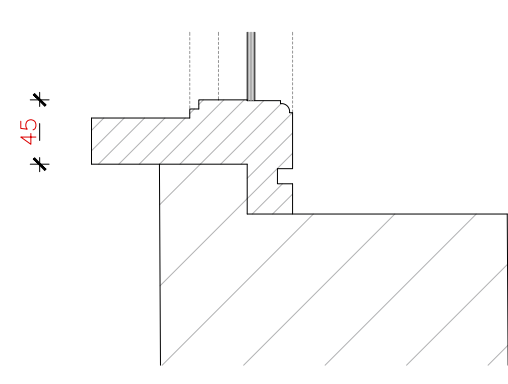


13 Existing Section 1:5 W02

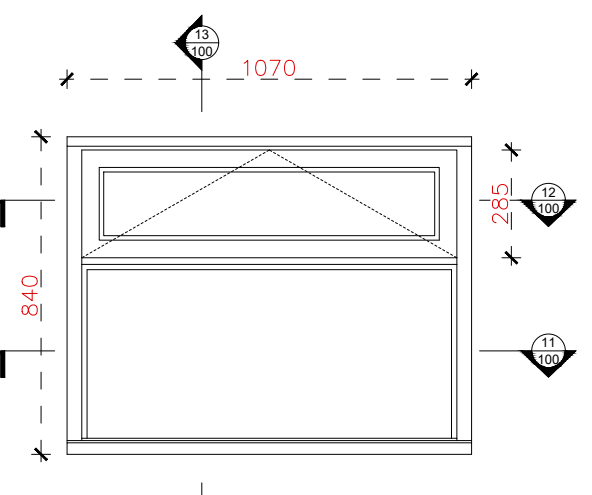


10 Existing Elevation - Timber Window 1:20 W02

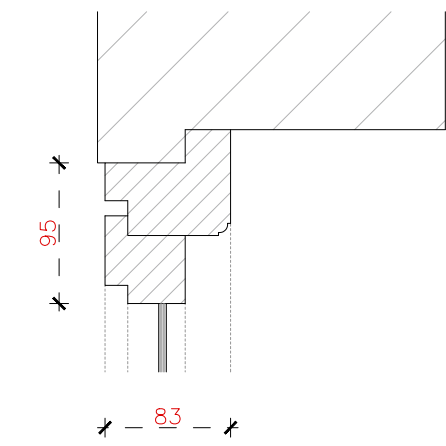

14 Existing Elevation - Timber Windows & Doors 1:20 W01

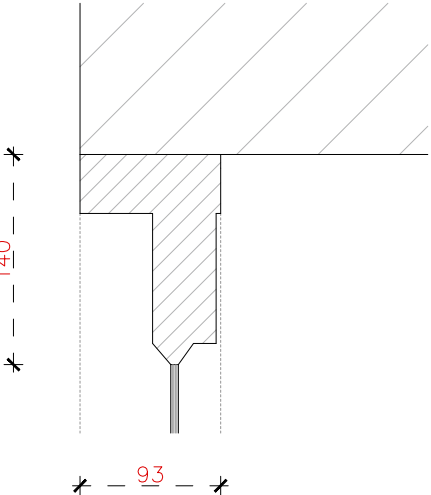

16 Existing Section 1:5 W01

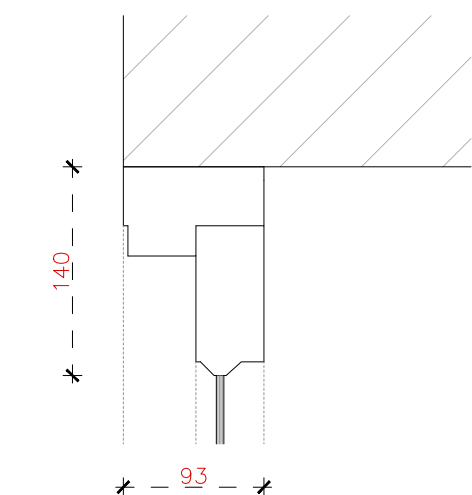

17 Existing Section 1:5 W01

GENERAL NOTES

- Do not scale this drawing unless for planning purposes
- Verify all dimensions before commencing work
- Report suspected discrepancies or omissions
- All dimensions are in millimetres unless otherwise stated

DRAWING ISSUES AND REVISIONS

PLANNING NOTE
These drawings have been prepared by Highcroft Designs for the purposes of achieving planning approval only. This document is not to be used as construction information. Highcroft Designs accepts no responsibility for any inaccuracies contained herein or arising from the use of these drawings by third parties.

Highcroft Designs | 28 Galsworthy Road |
Goring-by-Sea | West Sussex | BN12 6LW
T 01303 367034 | E info@highcroftdesigns.co.uk

Highcroft Designs.

PROJECT | 56 Lower Street
Pulborough
RH20 2BW

DATE | 10/07/2026
TITLE | HD_100_Existing

SCALE | As Shown
ORIGINAL SIZE | A1 (Landscape)
DRAWING No. | 100

This drawing is the copyright of Highcroft Designs and is for planning purposes only. They may not be reproduced without written consent. The contractor is responsible for taking and checking all dimensions on site prior to commencement and reporting back to the architectural consultant any discrepancies. All materials specified on this drawing are to be used in strict accordance with manufacturers written instructions and current codes of practice. Structural Engineer to advise.
All Details and Specification on this drawing and in relation to this specific project should be adhered to. If any deviations occur the contractor / client should inform Highcroft Designs immediately as we cannot be held responsible for errors resulting from undetected detail and specification changes.